


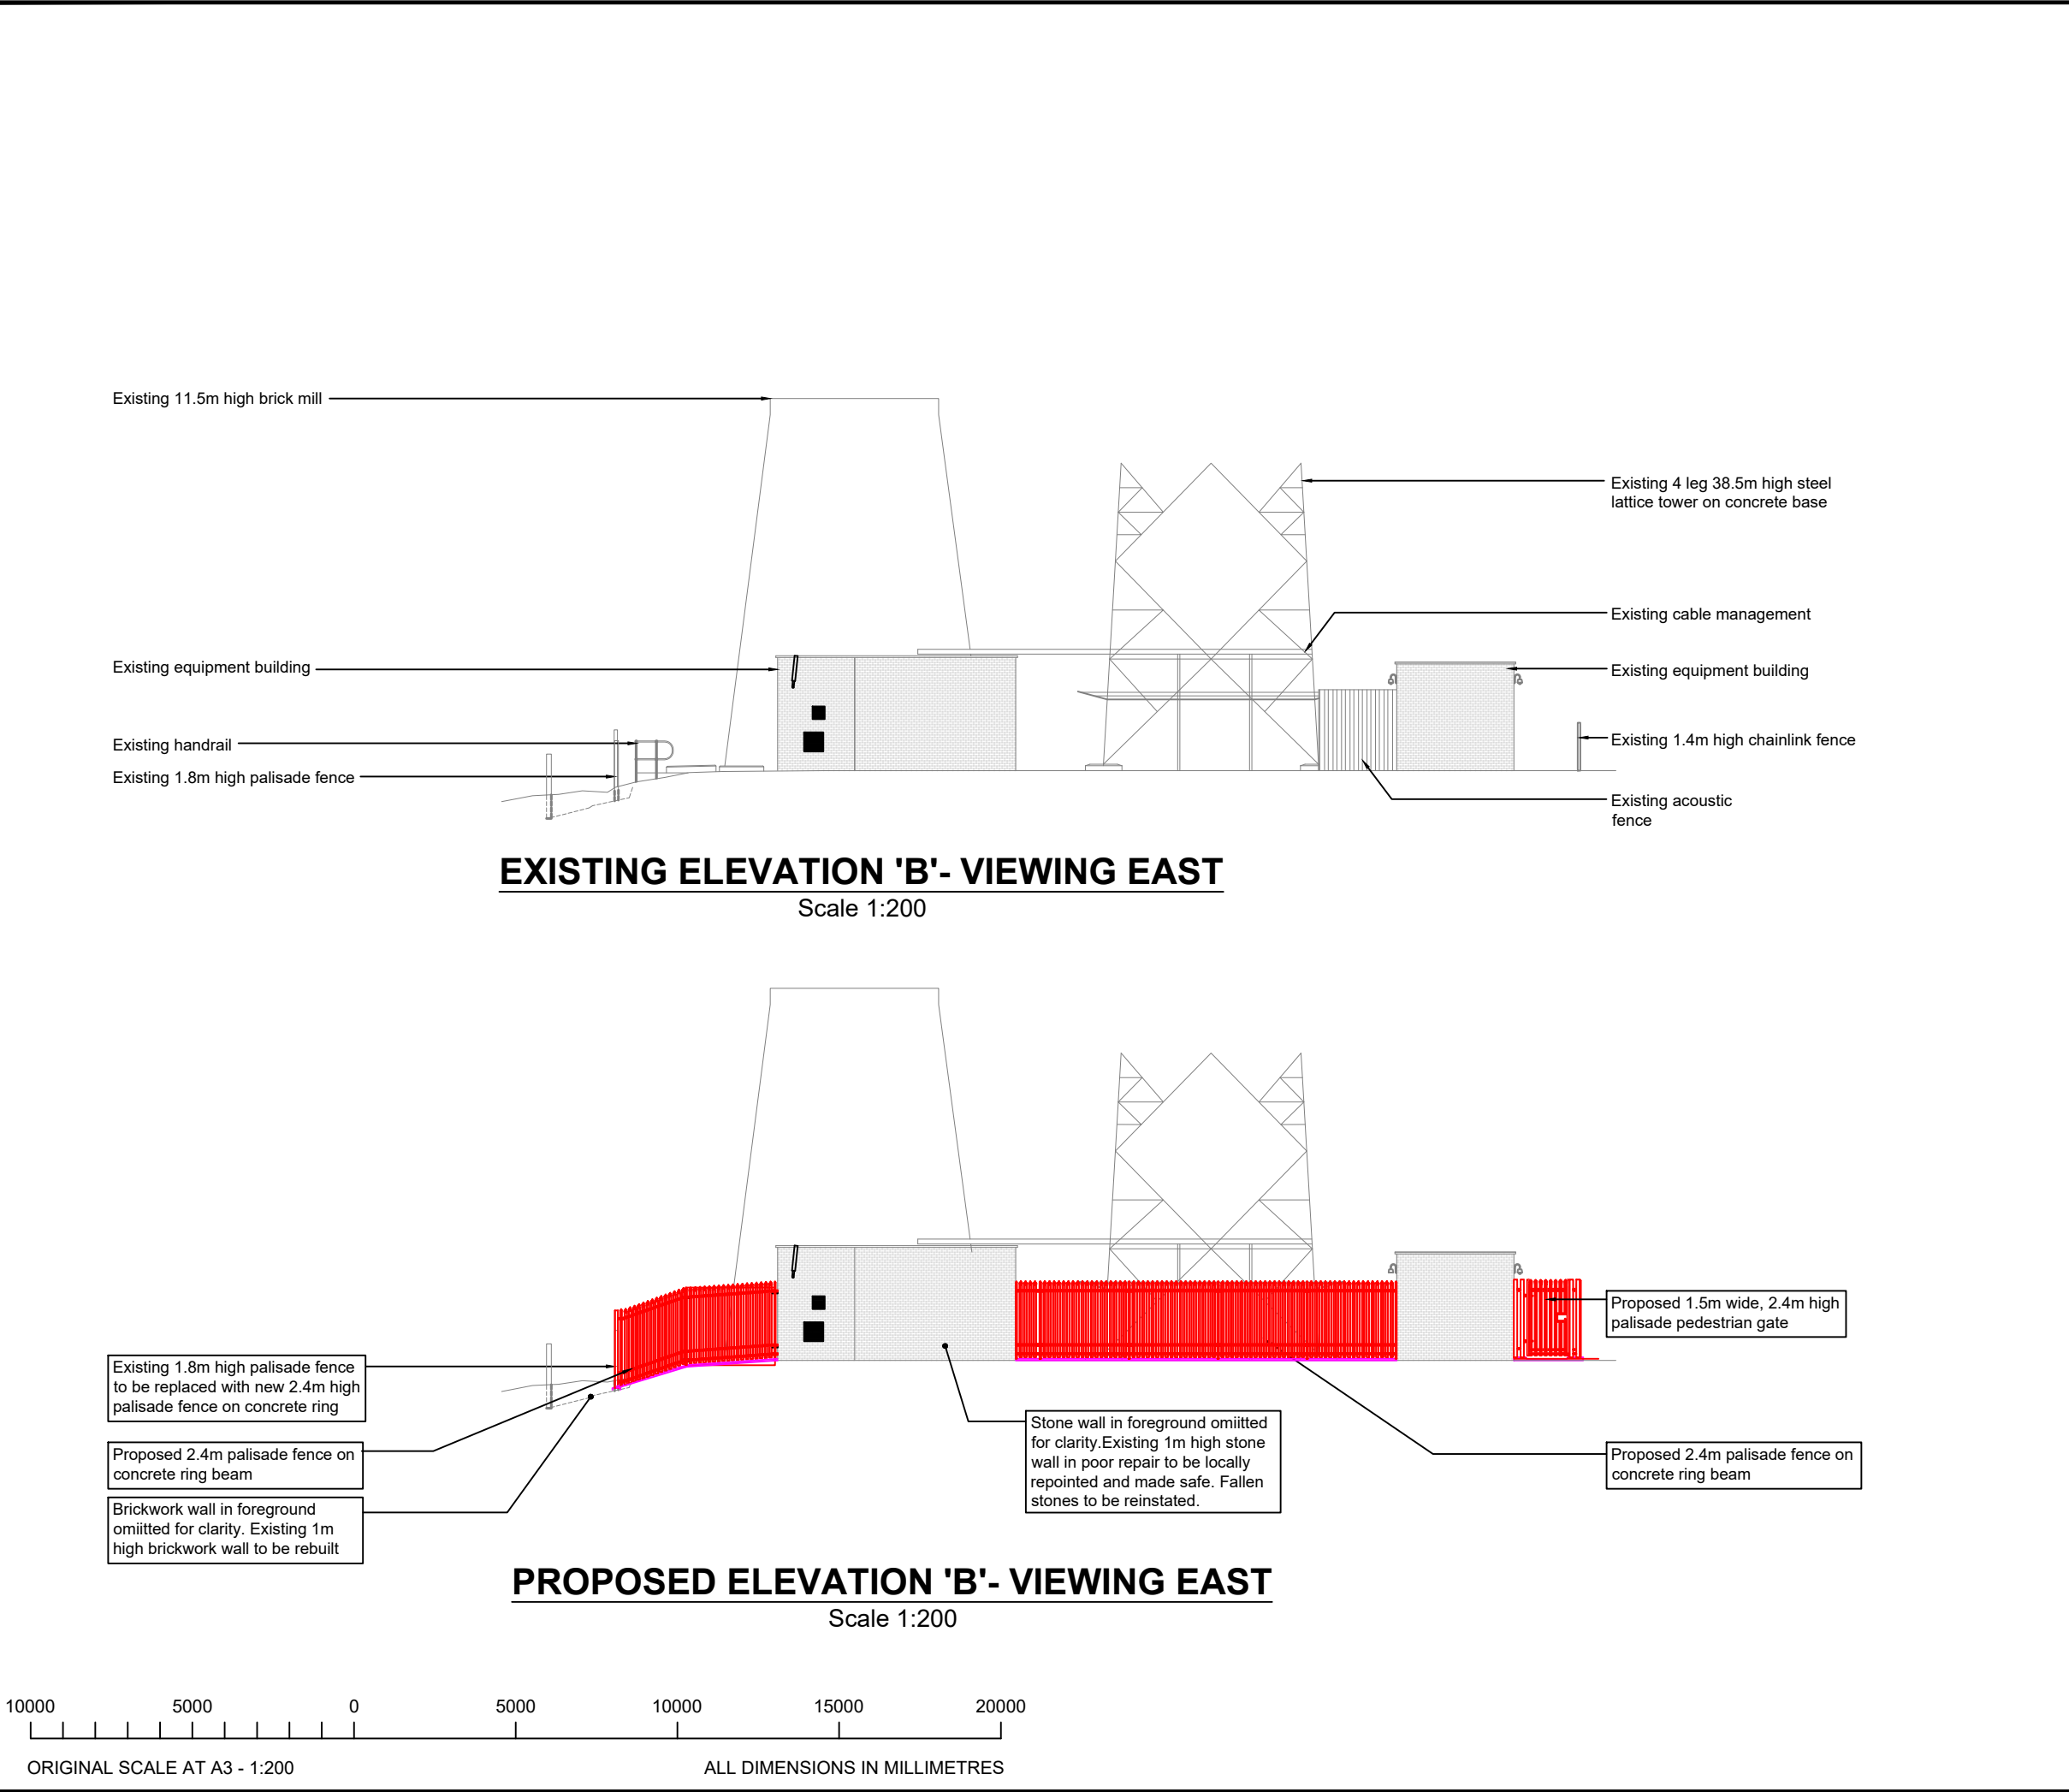

A3 ORIGINAL

INCHES

012

MILLIMETRES

01020304050

SITE NGR - E: (3)94197 N: (3)47511

NOTES:

Colour

Proposed palisade fence to be painted green

A	Planning Issue	29.11.24	VV
Rev	Description	Date	By

nationalgrid

telecoms

National Grid Telecoms Ltd
Avon Bank
Feeder Road
Bristol BS2 0TB

Site No:

TBC

Site Name:

WERRINGTON

Proposed Works:

PROPOSED FENCE

Site Address:

ASH BANK RD (A52)
WERRINGTON
STAFFORDSHIRE
ST9 0DU

Drawing Title:

ELEVATION B- VIEWING EAST

Scale:	Drawn: VV	Checked: RJW
As Shown	Date: 29.11.24	Date: 29.11.24

Drawing No.	Rev.	Pack Issue
P1628-064-1-PL-205	A	A