


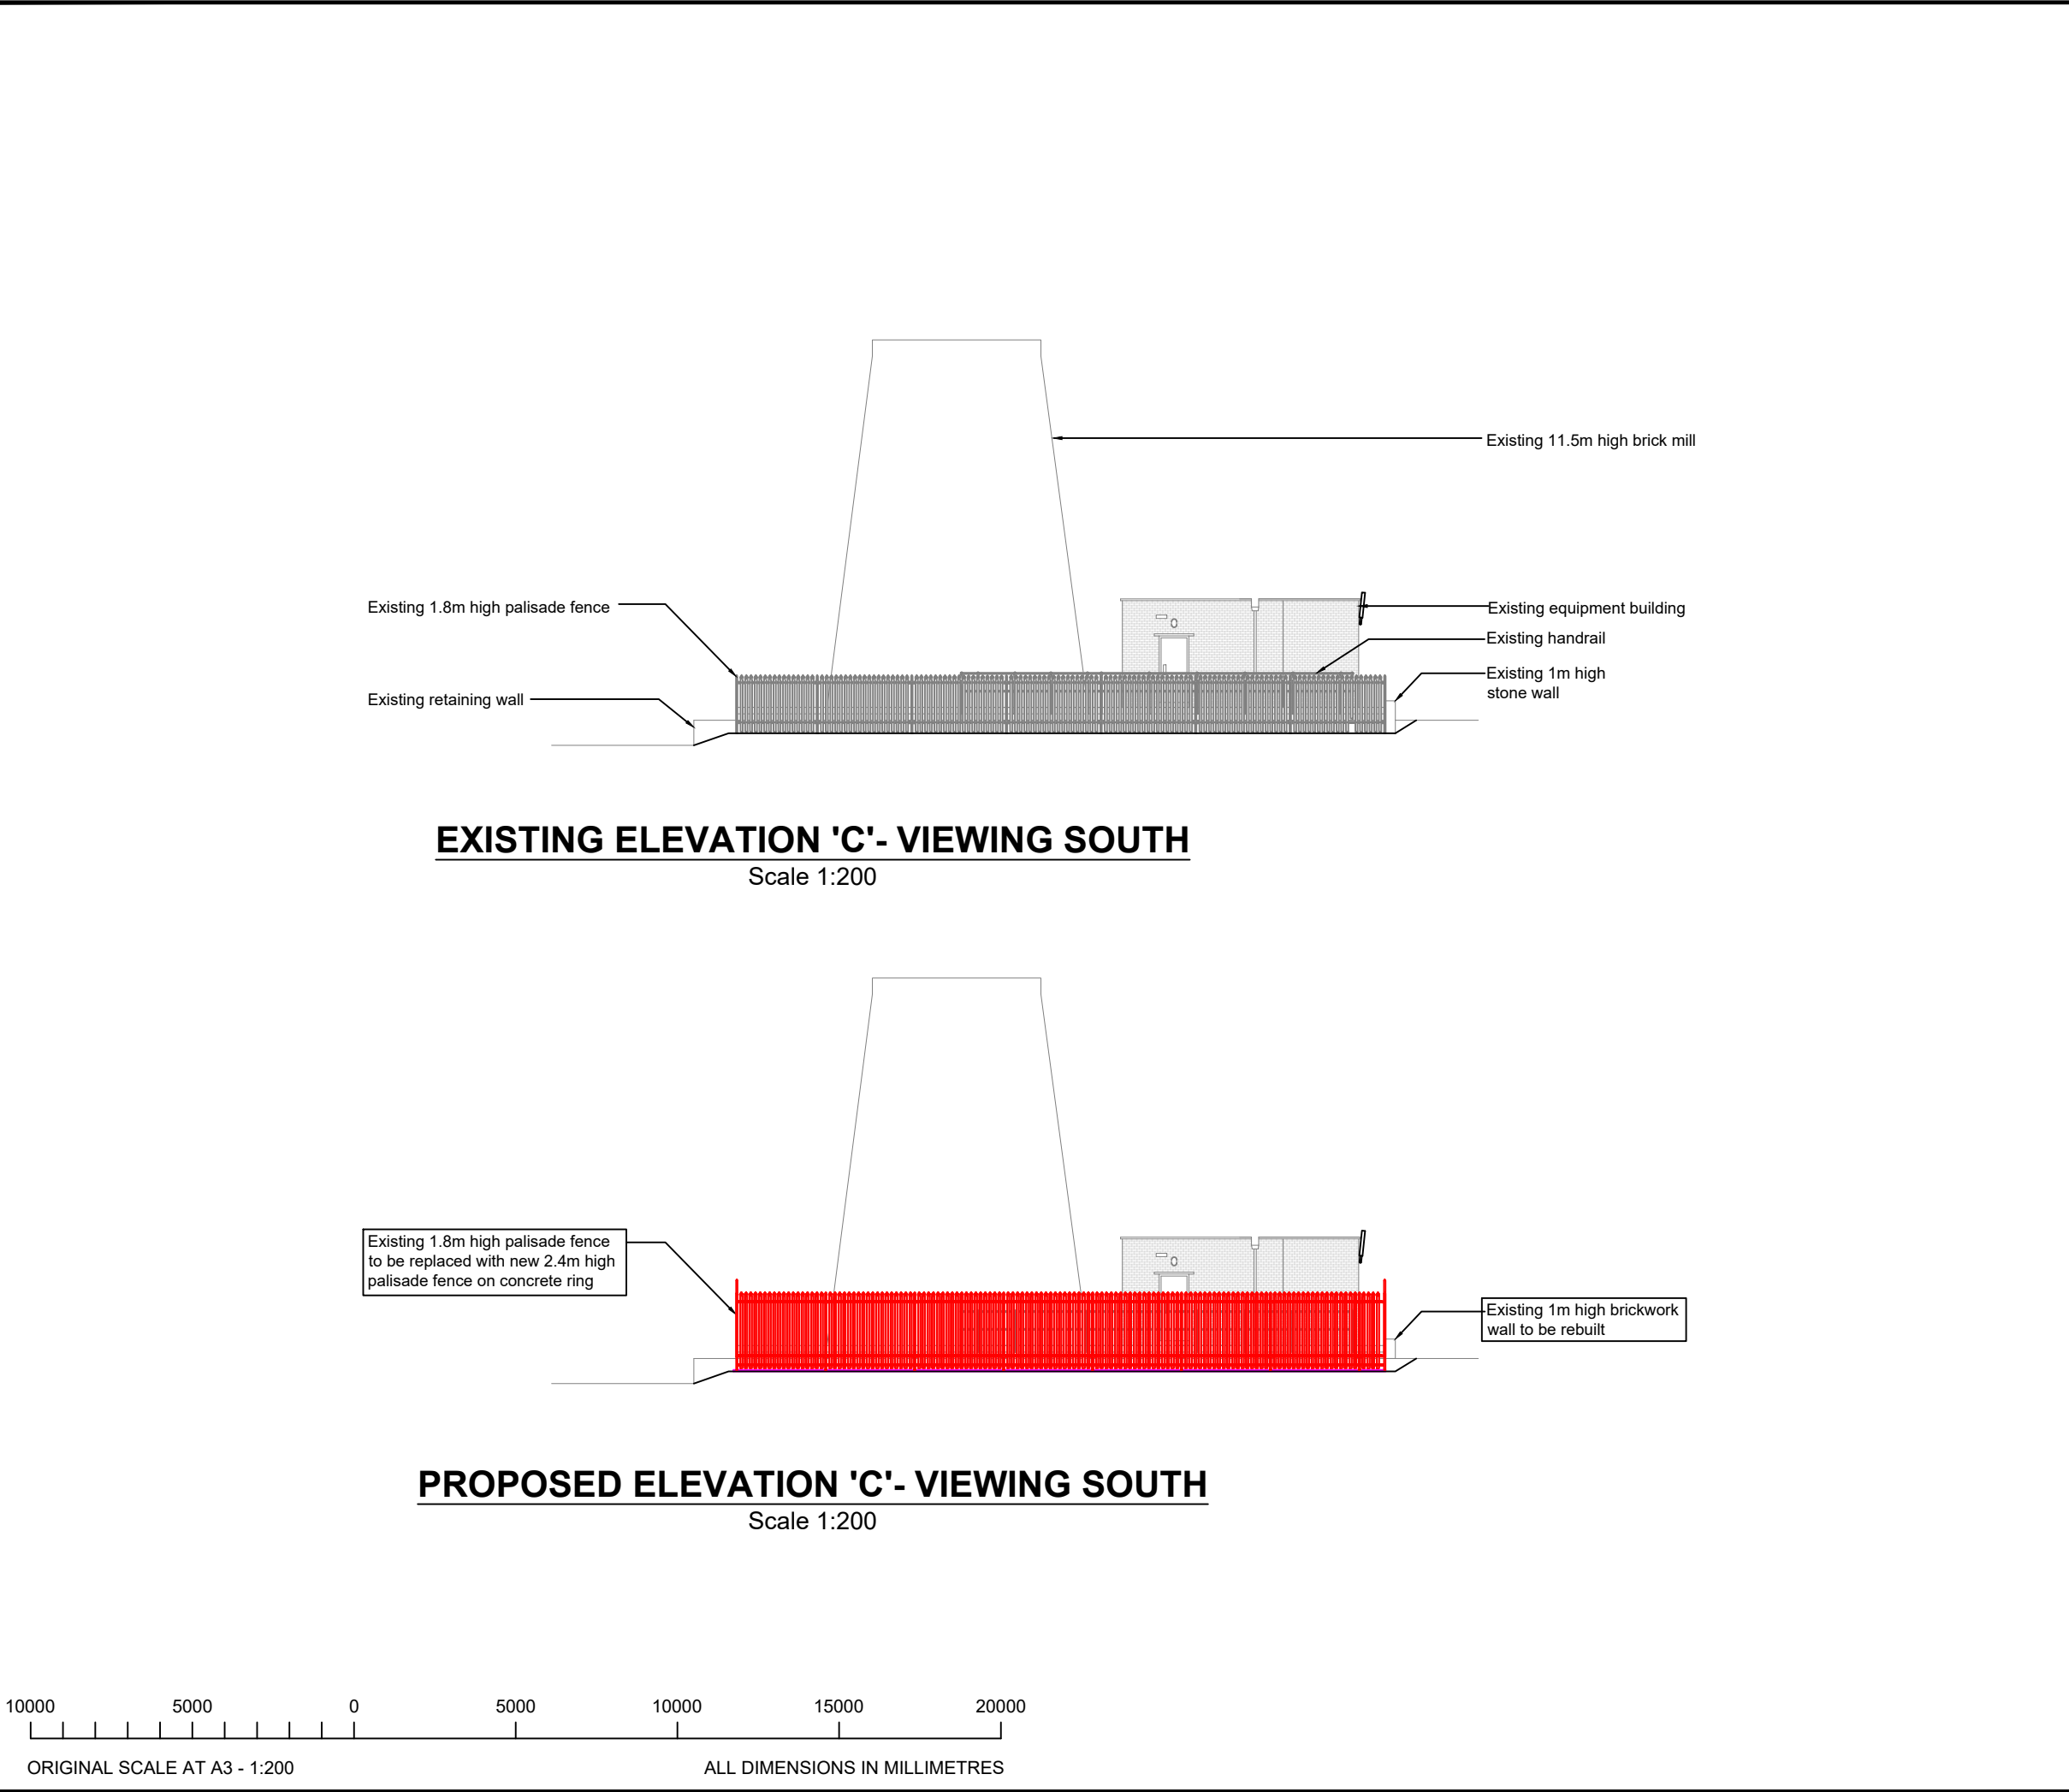

INCHES012

MILLIMETRES01020304050

A3 ORIGINAL

SITE NGR - E: (3)94197 N: (3)47511

NOTES:

Colour

Proposed palisade fence to be painted green

A	Planning Issue	29.11.24	VV
Rev	Description	Date	By

nationalgrid

telecoms

National Grid Telecoms Ltd
Avon Bank
Feeder Road
Bristol BS2 0TB

Site No:
TBC

Site Name:
WERRINGTON

Proposed Works:
PROPOSED FENCE

Site Address:
ASH BANK RD (A52)
WERRINGTON
STAFFORDSHIRE
ST9 0DU

Drawing Title:
ELEVATION C- VIEWING SOUTH

Scale:	Drawn: VV	Checked: RJW
As Shown	Date: 29.11.24	Date: 29.11.24

Drawing No.	Rev.	Pack Issue
P1628-064-1-PL-206	A	A