


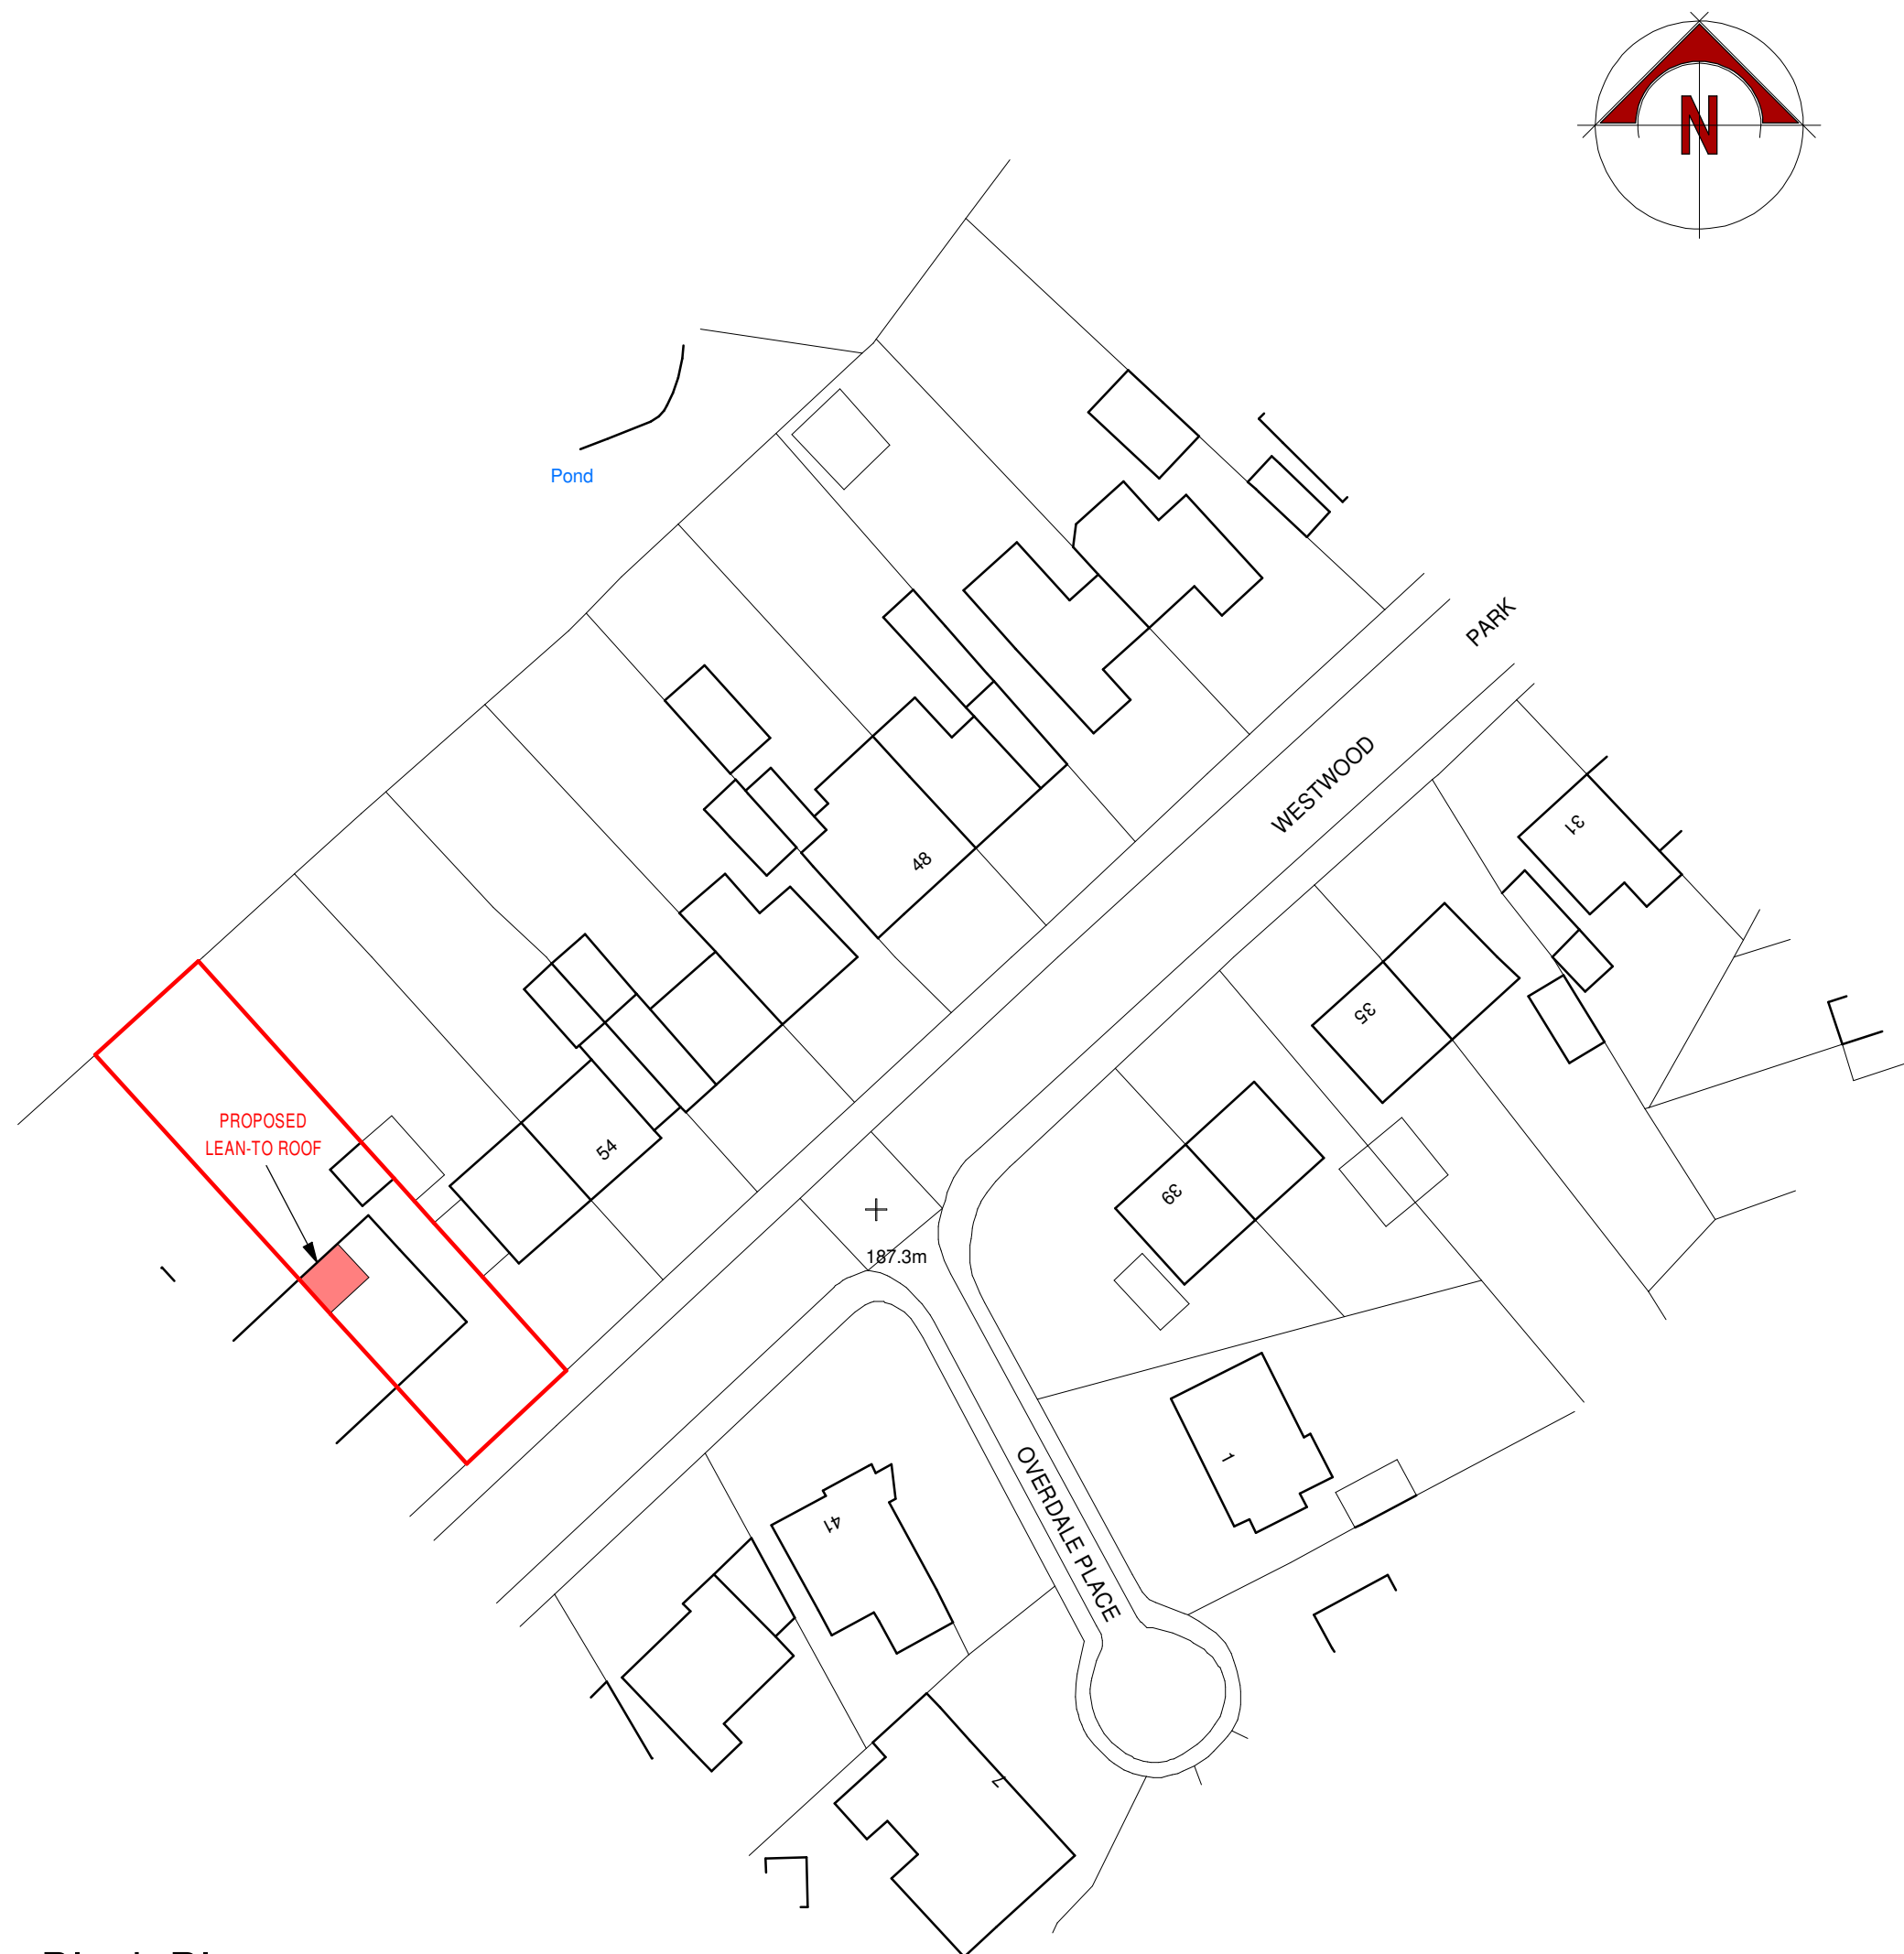


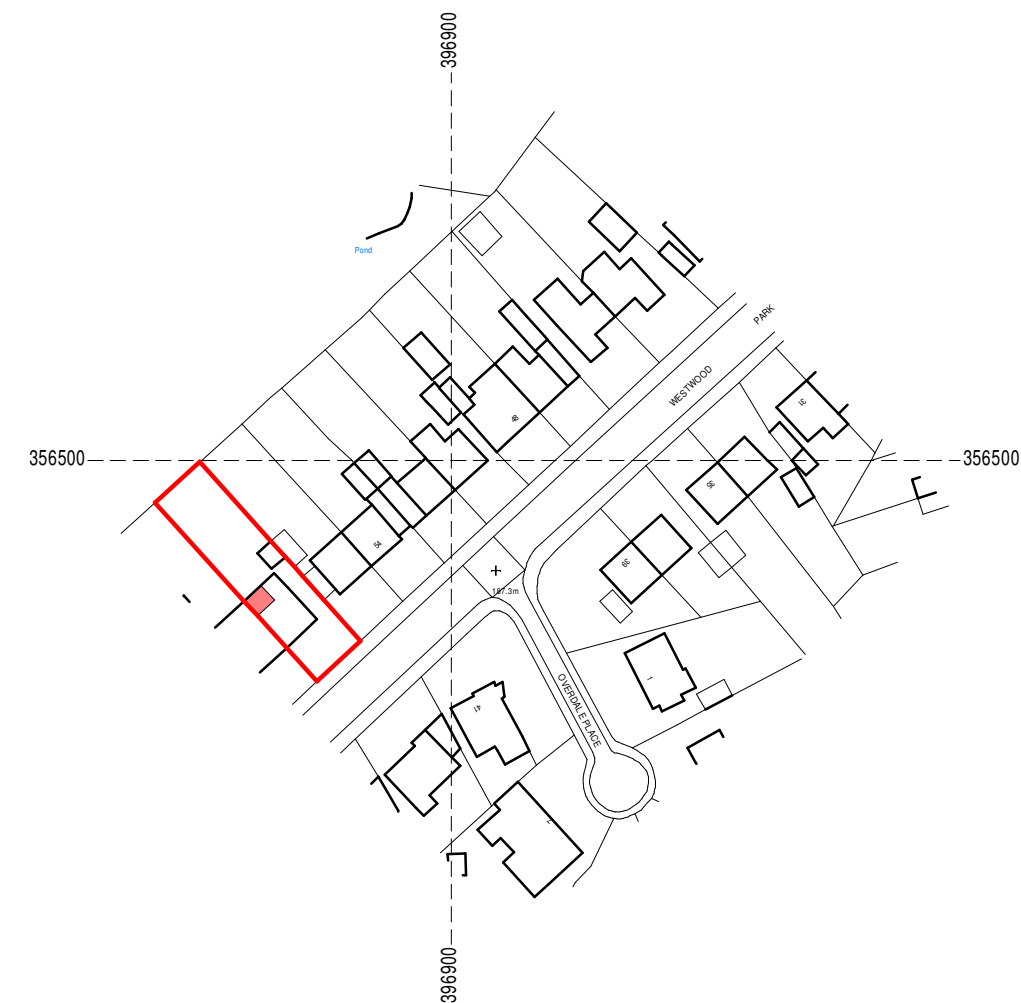

Block Plan

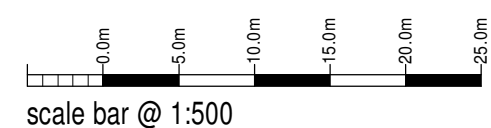

Location Plan

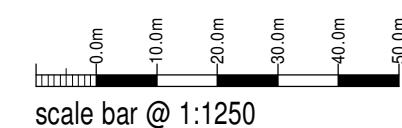

Serial number: 299379
© Crown copyright and database right 2024
Ordnance Survey licence AC0000848283

Mr & Mrs Emberson

Proposed Internal Alterations and
Roof over Dining Area at
58 Westwood Park Avenue,
Leek, Staffordshire,
ST13 8LU

Planning Proposal
Location and Block Plan

Date	Sheet	Scale
December 2024	A2	1:1250 + 1:500
Org No.	Rev.	Drawn
2024-2934-03	-	NAW



10 Cawdry Buildings, Fountain Street, Leek. ST13 6JP
Telephone: 01538 386002
E-mail: info@sammonsltd.co.uk
Web: www.sammonsltd.co.uk

This drawing is copyright.
All dimensions must be checked prior to commencement.