




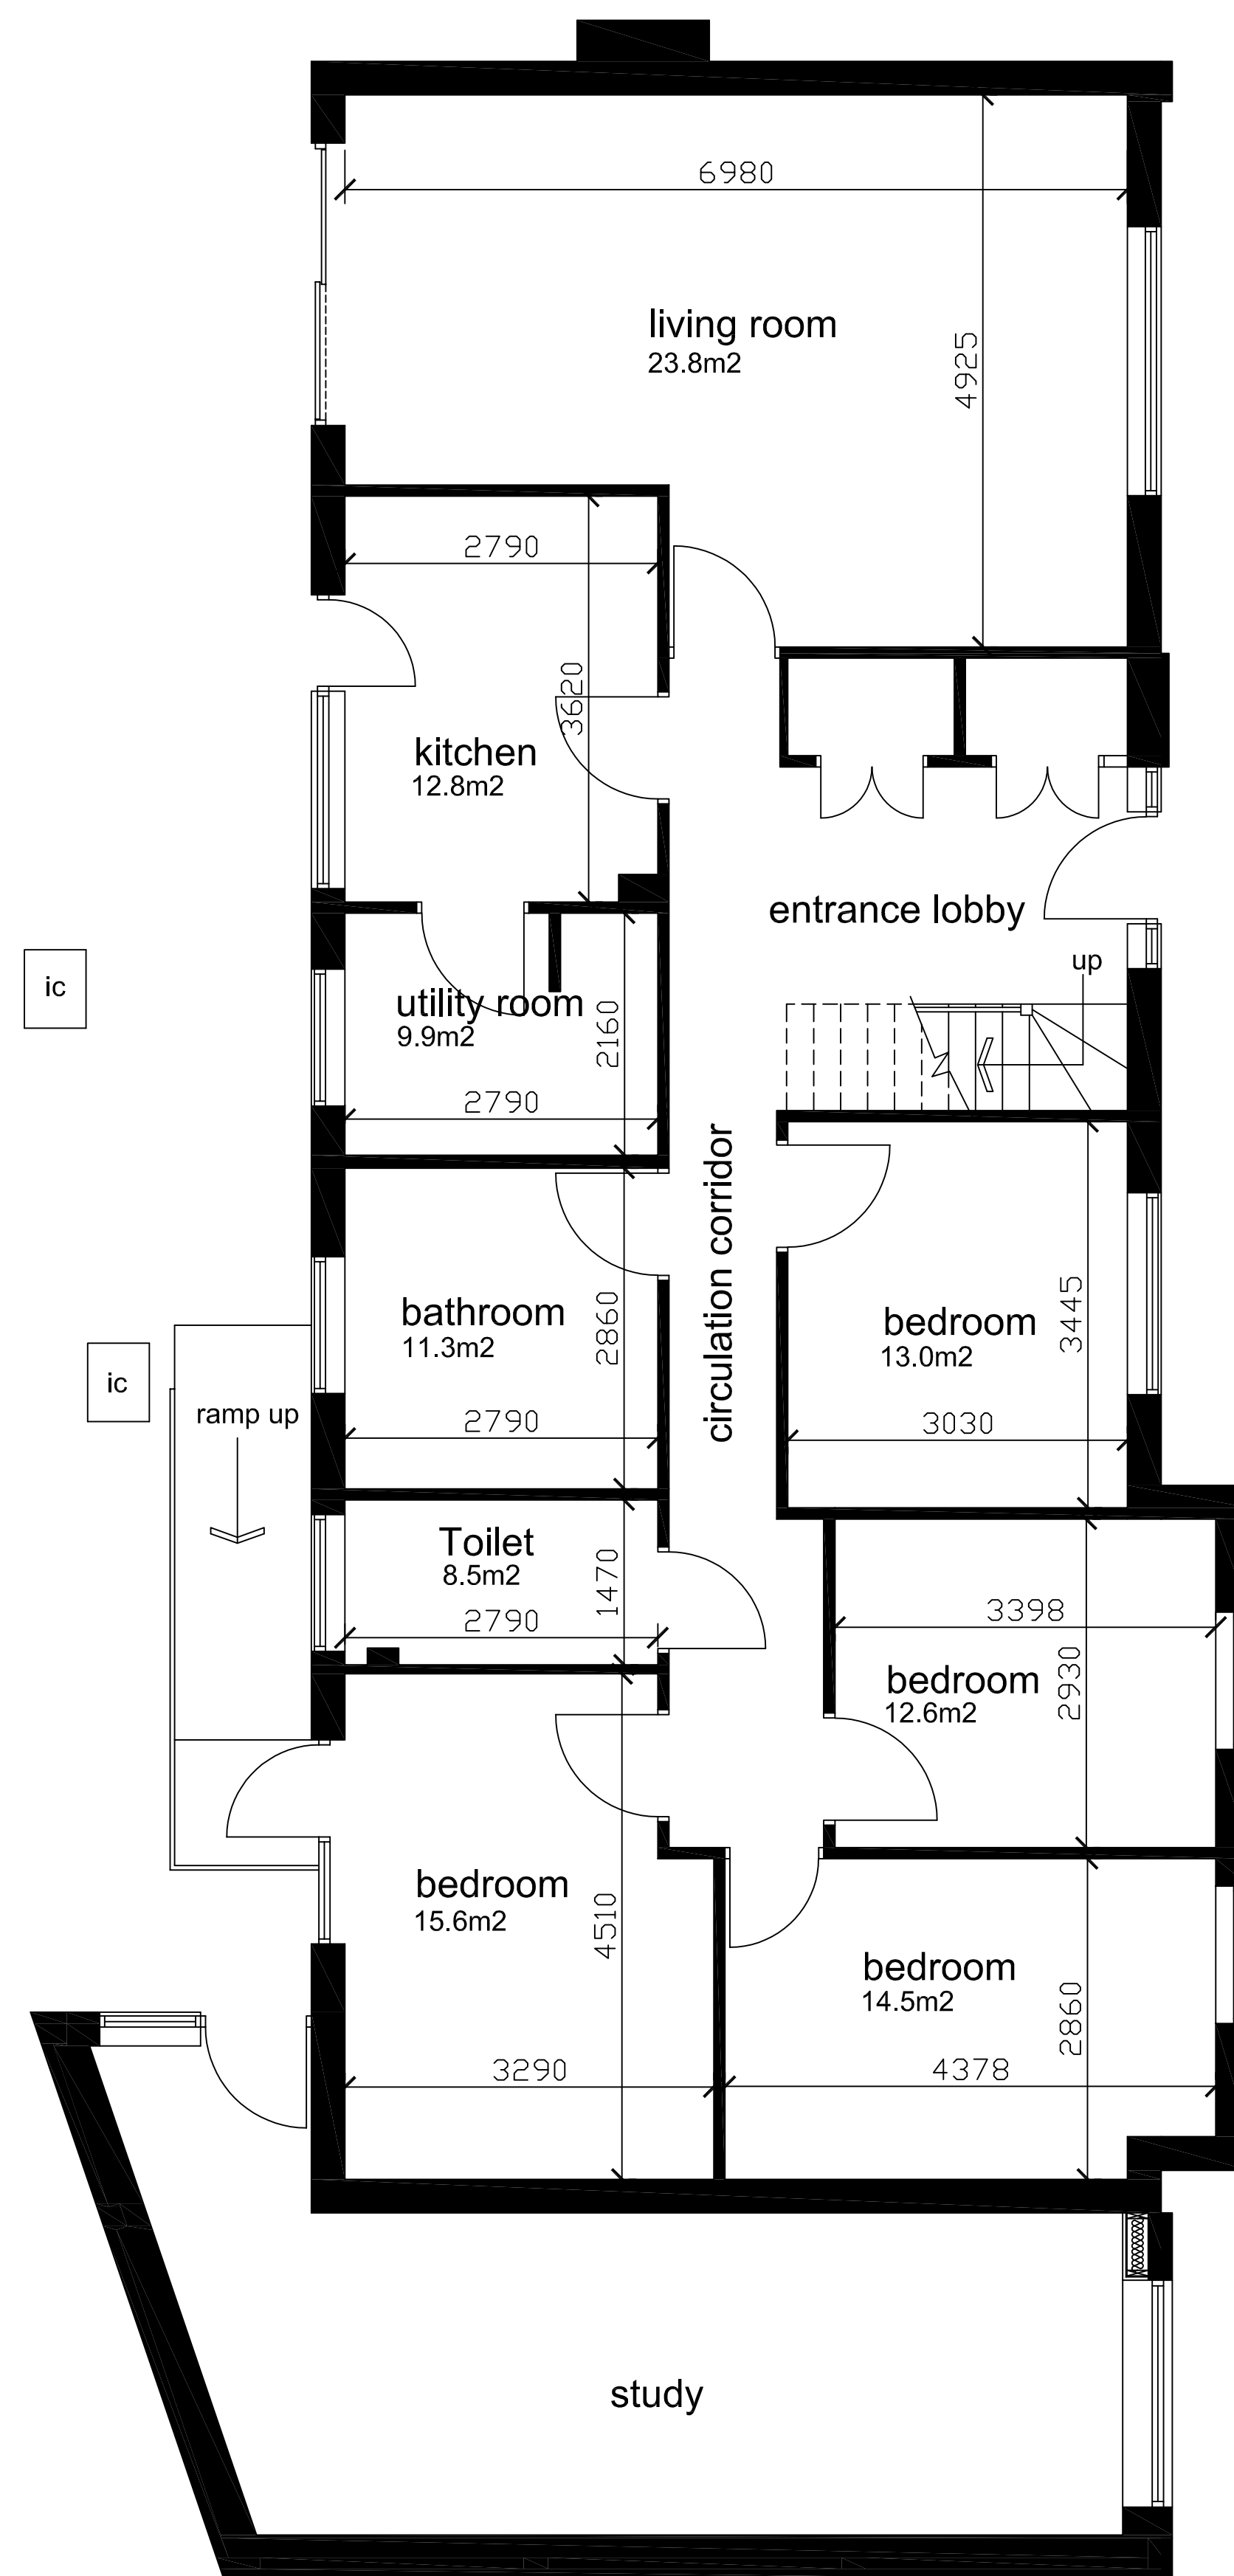

Ground Floor 1:50 @ A1

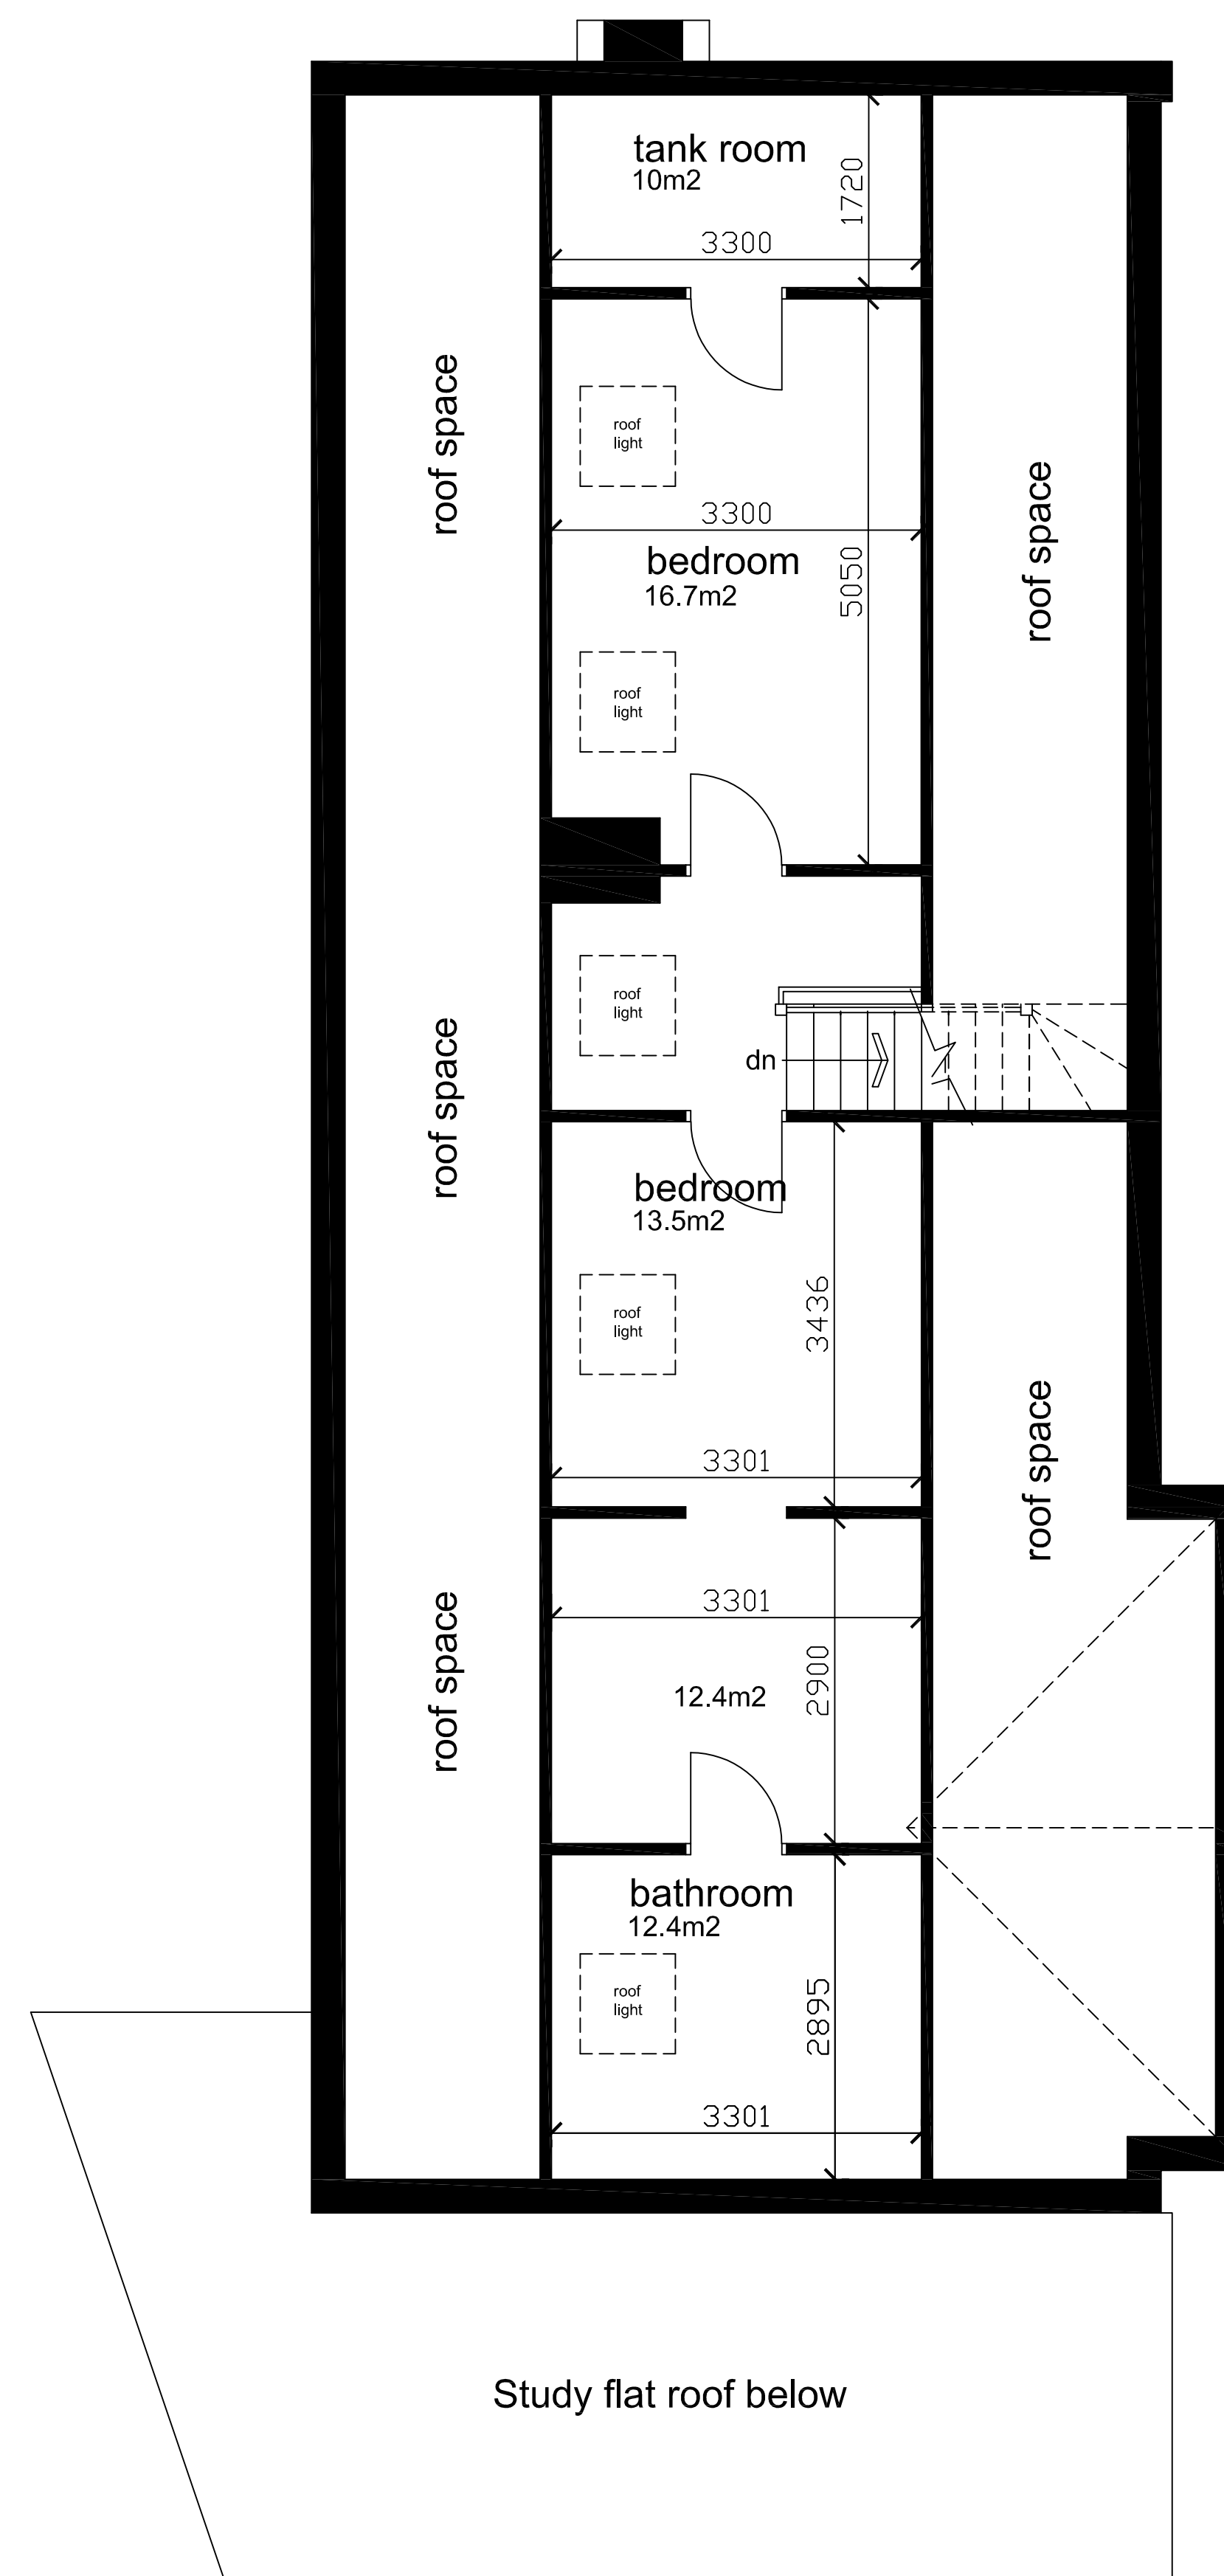

First Floor 1:50 @ A1

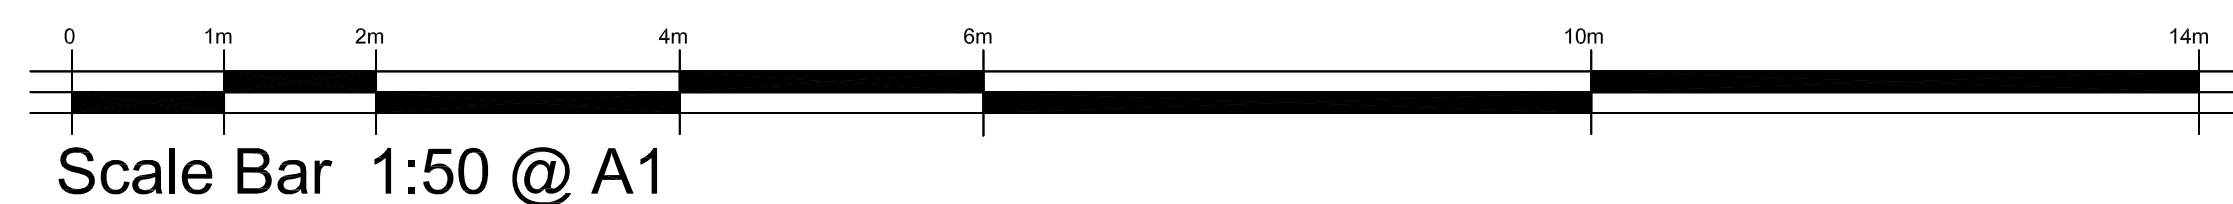

1 Woodlands Avenue, Cheddleton, Stoke on Trent .ST137BY .
Scale:- 1:50 Date Aug 2024