



Crown Copyright and database rights 2024. OS AC0000814278 National Map Centre. Purchased 05/04/2024 1 year licence.

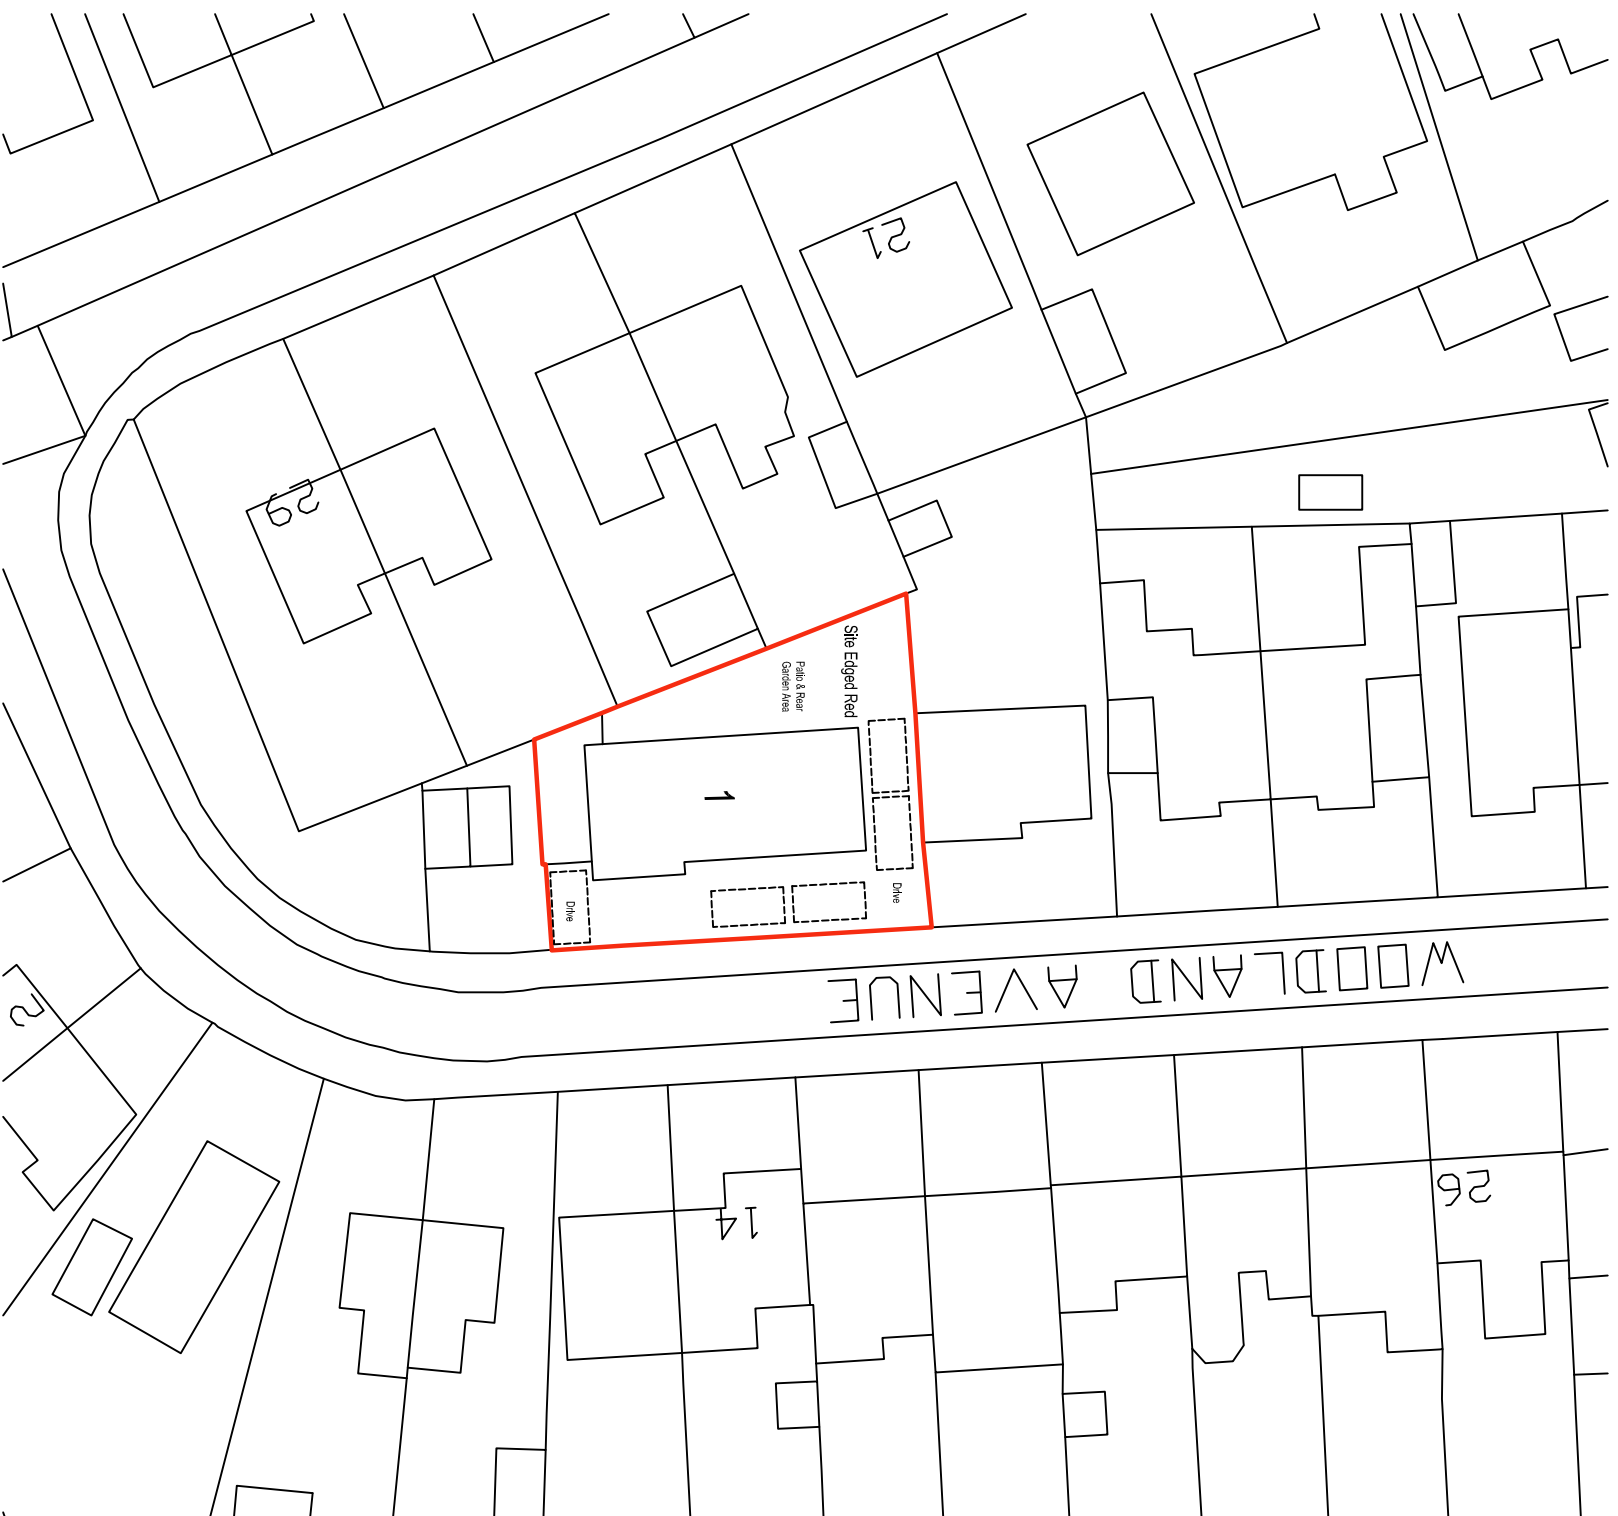

Scale Bar 1:1250 @ A3

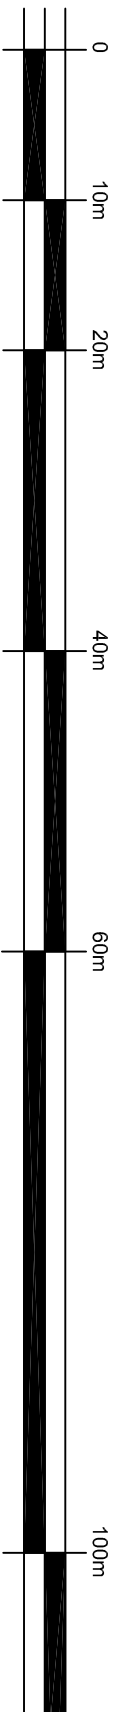

Scale Bar 1:500 @ A3

1 Woodlands Avenue, Cheddleton, Stoke on Trent .ST137BY .

Scale:- 1:1250 & 1:500    Date Aug 2024