

ASHBOURNE ROAD



EXISTING WALL TO BE REBUILT
USING TRADITIONAL BRICKS

EXISTING SIGN POST

EXISTING FEEDER PILLAR

EXISTING GATE - TO BE REMOVED

EXISTING LAMP POST - TO BE RELOCATED

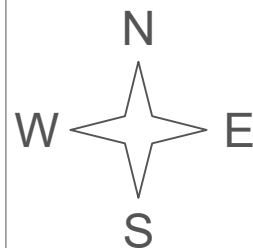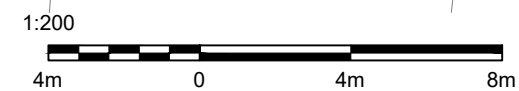

K	26/11/24	AS	Wall changed to 600mm from 5ft		
J	01/11/24	AS	Substation Changed to Brick built		
H	11/09/24	MM	Rotate the Substation and Moved Bay		
G	06/09/24	MM	Rotate the Substation and Moved F.P.		
F	23/08/24	MM	Removed one EV bay		
E	26/07/24	MM	Included Wall to be Rebuild		
D	29/05/24	MM	Included Sign Post		
REV	DATE	BY	DESCRIPTION	CHK	APD



Zest Eco Ltd, Bond House, The Bourse,
Boar Lane, Leeds, LS1 5EN
web-Zest.uk.com email-operations@zest.uk.com

CLIENT —					
DESIGN ZEST					
SCALE 1:200	DATE MAR'24	DRAWN MM	CHECKED	APPROVED	SHT A3
DRAWING No. ZST-0000-02					


KEY

- OWNERSHIP BOUNDARY
- AREA OF INTERVENTION
- EXISTING HIGH VOLTAGE
- EXISTING LOW VOLTAGE
- EXISTING TO REMOVE
- EXISTING
- EXISTING TREE
- EXISTING LAMP POST
- EXISTING WASTE BIN
- EXISTING BOLLARD

Notes:

- No Site Survey Undertaken
- Drawings Prepared via desktop exercise -
Existing Service Locations are Approximations

SITE LOCATION PLAN - 1:1250

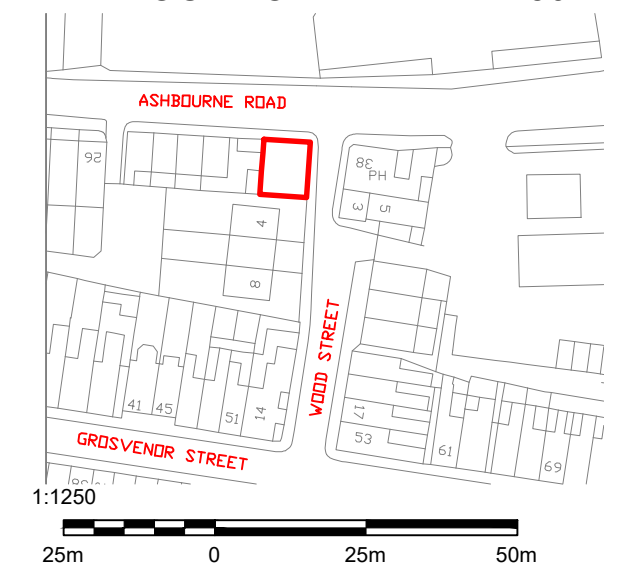

PROJECT WOOD STREET, LEEK ST13 5AT
TITLE EXISTING LAYOUT