
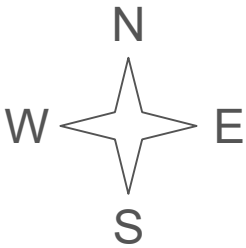
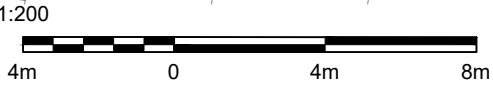


ASHBOURNE ROAD

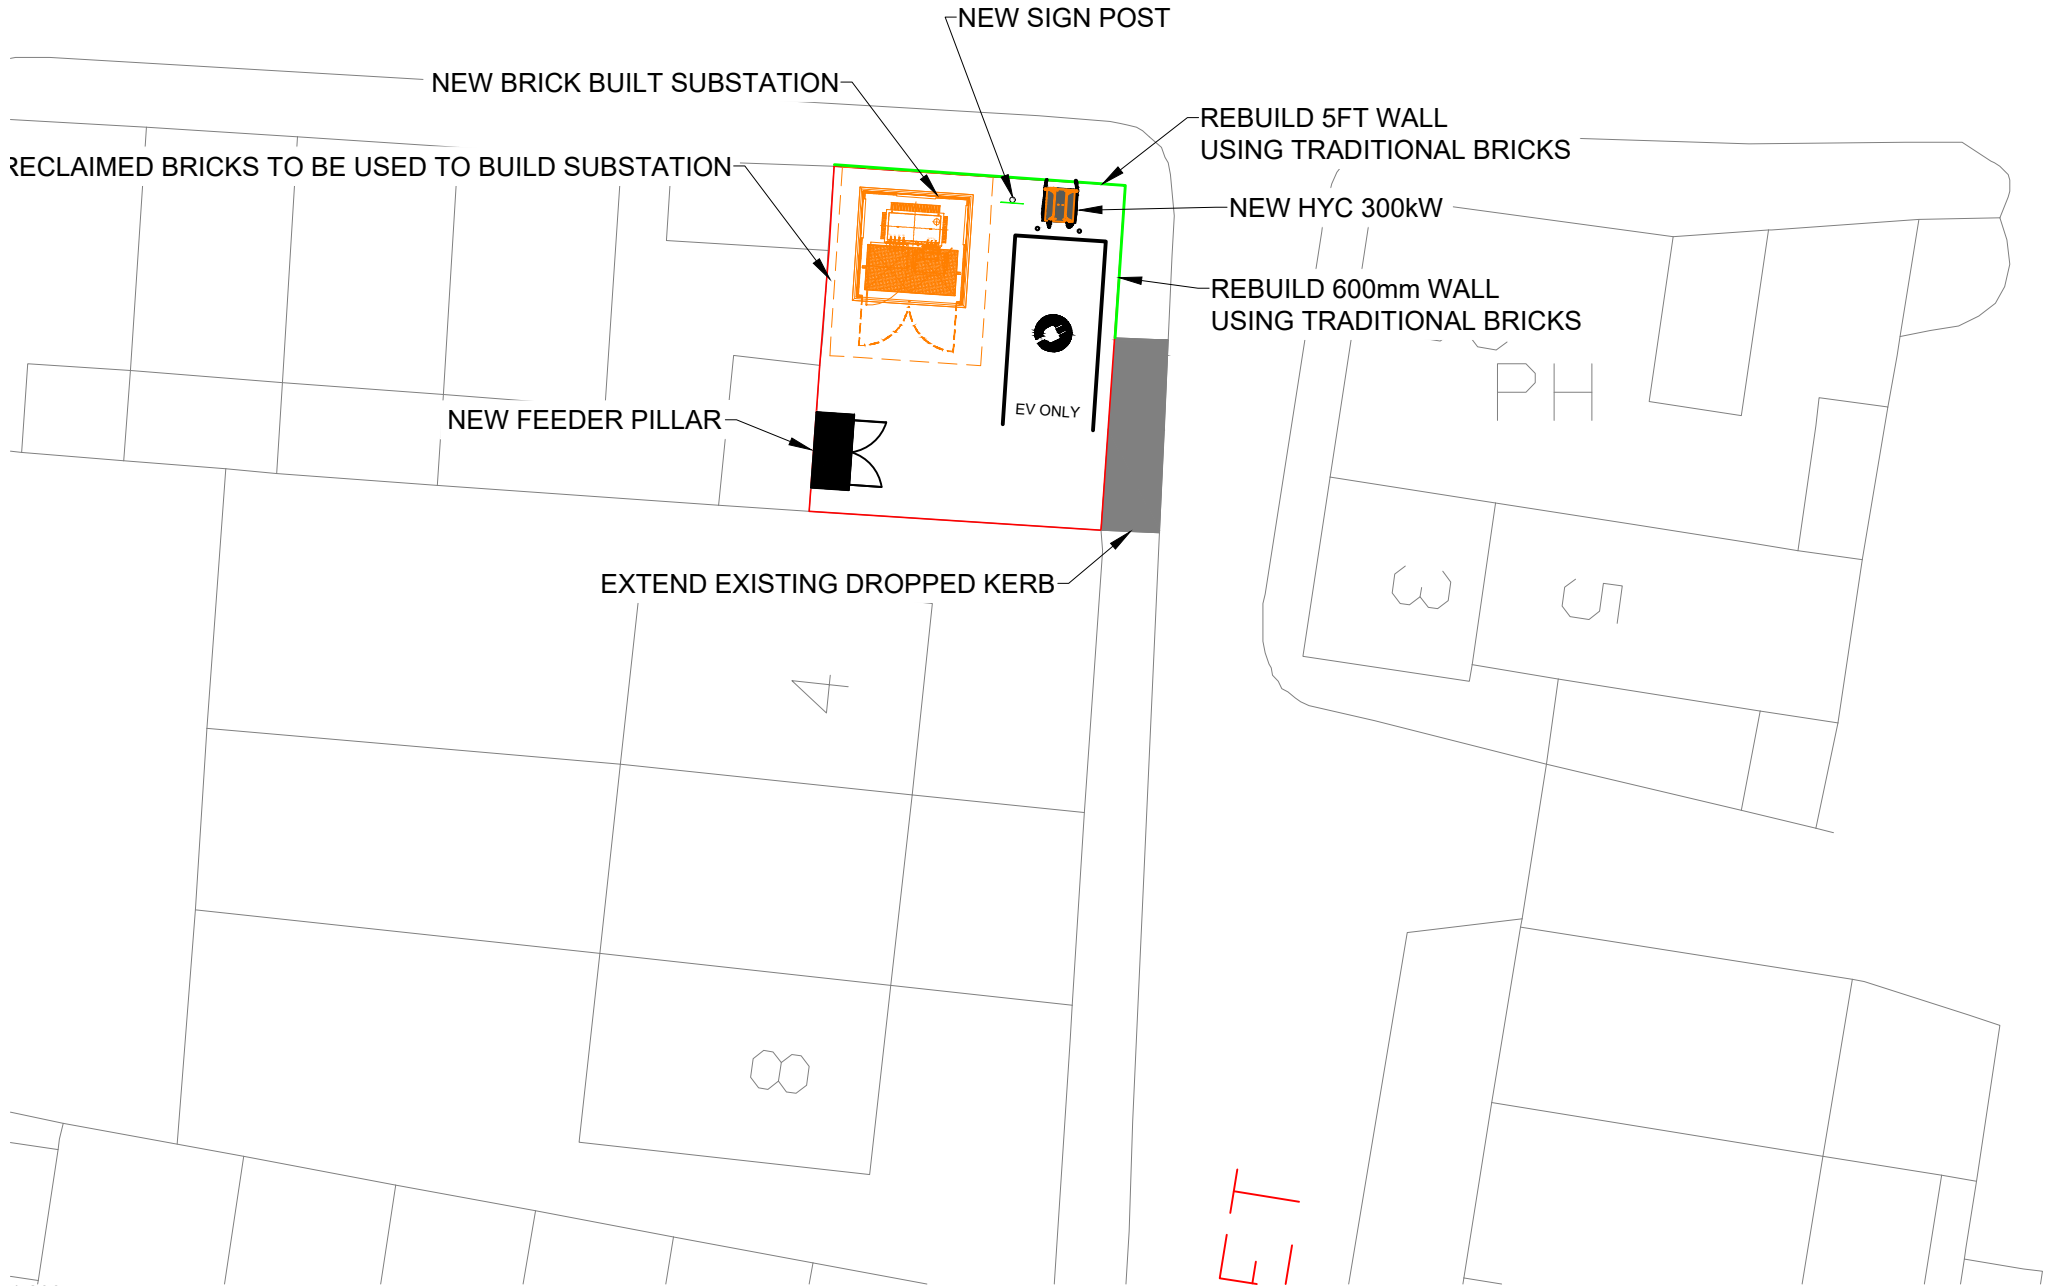

K	26/11/24	AS	Wall changed to 600mm from 5ft		
J	01/11/24	AS	Substation Changed to Brick built		
H	11/09/24	MM	Rotate the Substation and Moved Bay		
G	06/09/24	MM	Rotate the Substation and Moved F.P.		
F	23/08/24	MM	Removed one EV bay		
E	26/07/24	MM	Included Wall to be Rebuild		
D	29/05/24	MM	Included Sign Post		
REV	DATE	BY	DESCRIPTION	CHK	APD

Zest Eco Ltd, Bond House, The Bourse,
Boar Lane, Leeds, LS1 5EN
web-Zest.uk.com email-operations@zest.uk.com

CLIENT
—

DESIGN
ZEST

SCALE 1: 200	DATE MAR'24	DRAWN MM	CHECKED	APPROVED	SHT A3
-----------------	----------------	-------------	---------	----------	-----------

DRAWING No.
ZST-0000-03

PROJECT
WOOD STREET, LEEK
ST13 5AT

TITLE
PROPOSED LAYOUT

LEGEND

HYC 300KW EV CHARGING UNIT

HOOPED BARRIER PROTECTION

EVCP SIGN POST

FEEDER PILLAR

EV CHARGING WALK WAY

EV CHARGING BAY

SUBSTATION

- Notes:
- No Site Survey Undertaken
 - Drawings Prepared via desktop exercise - Existing Service Locations are Approximations

SITE LOCATION PLAN - 1:1250

