C-C

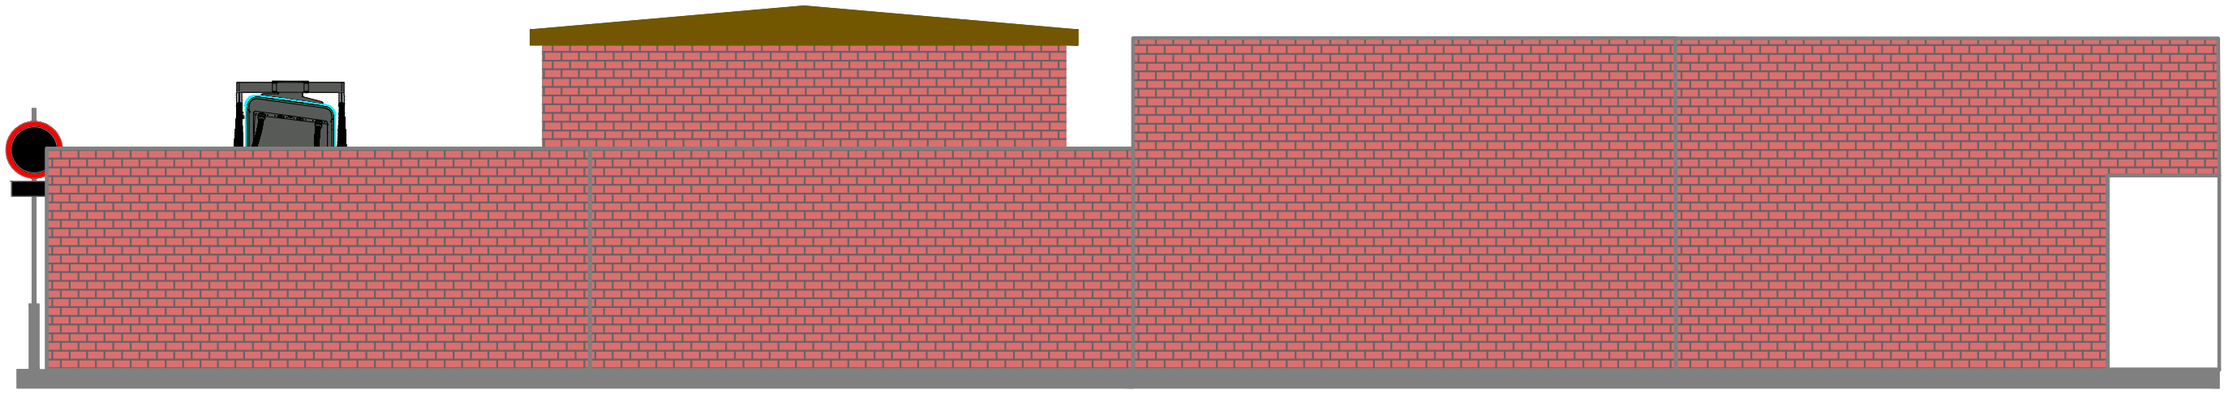

1:50

1m 0 1m 2m

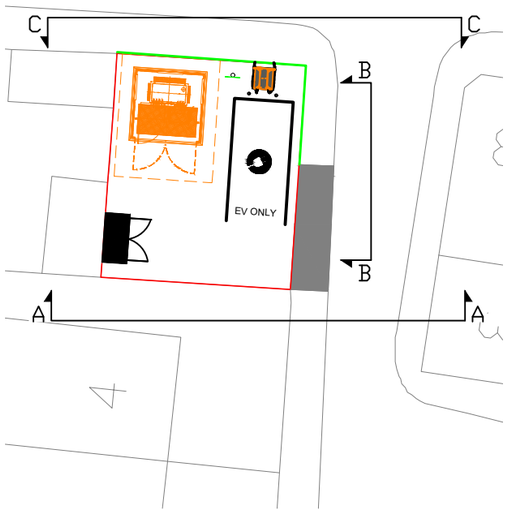

SITE LOCATION PLAN - 1:1250

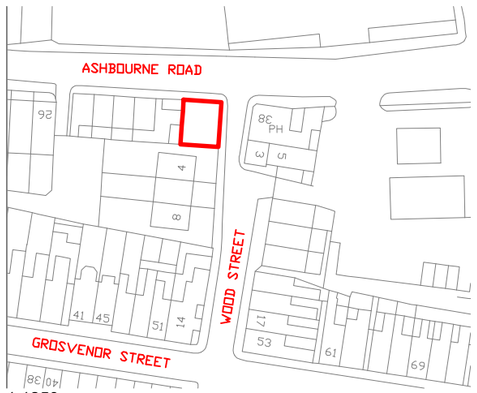

1:1250

25m 0 25m 50m

N
W E
S

REV	DATE	BY	DESCRIPTION	CHK	APD
K	26/11/24	AS	Wall changed to 600mm from 5ft		
J	01/11/24	AS	Substation Changed to Brick built		
H	11/09/24	MM	Rotate the Substation and Moved Bay		
G	06/09/24	MM	Rotate the Substation and Moved F.P.		
F	23/08/24	MM	Removed one EV bay		
E	26/07/24	MM	Included Wall to be Rebuild		
D	29/05/24	MM	Included Sign Post		

ZEST

Zest Eco Ltd, Bond House, The Bourse,
Boar Lane, Leeds, LS1 5EN
web–Zest.uk.com email–operations@zest.uk.com

CLIENT
—

DESIGN
ZEST

SCALE	DATE	DRAWN	CHECKED	APPROVED	SHT
1:50	MAR'24	MM			A3

DRAWING No.
ZST–0000–09

PROJECT
WOOD STREET, LEEK
ST13 5AT

TITLE
SITE PROPOSED ELEVATION