

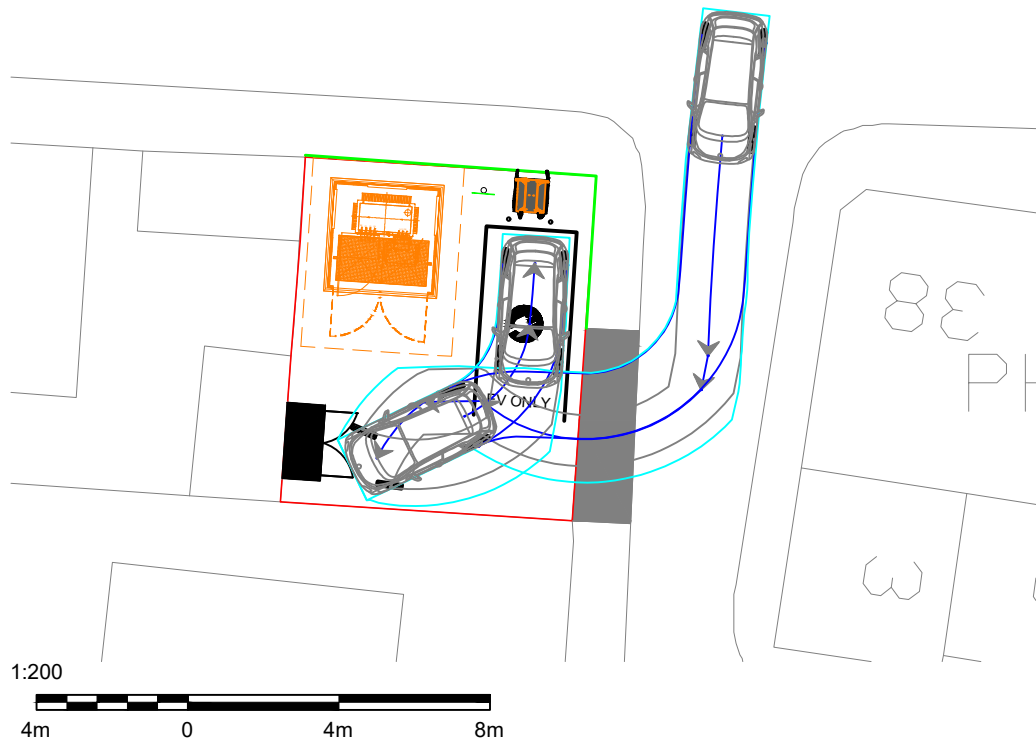


VE (Scale 1:200 - Entering the bay 1)

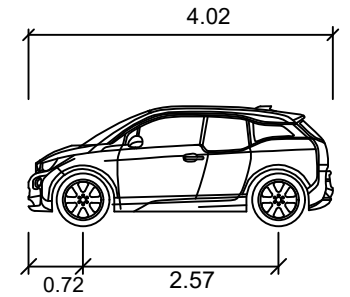



(Scale 1:200 - Exiting the bay 1)

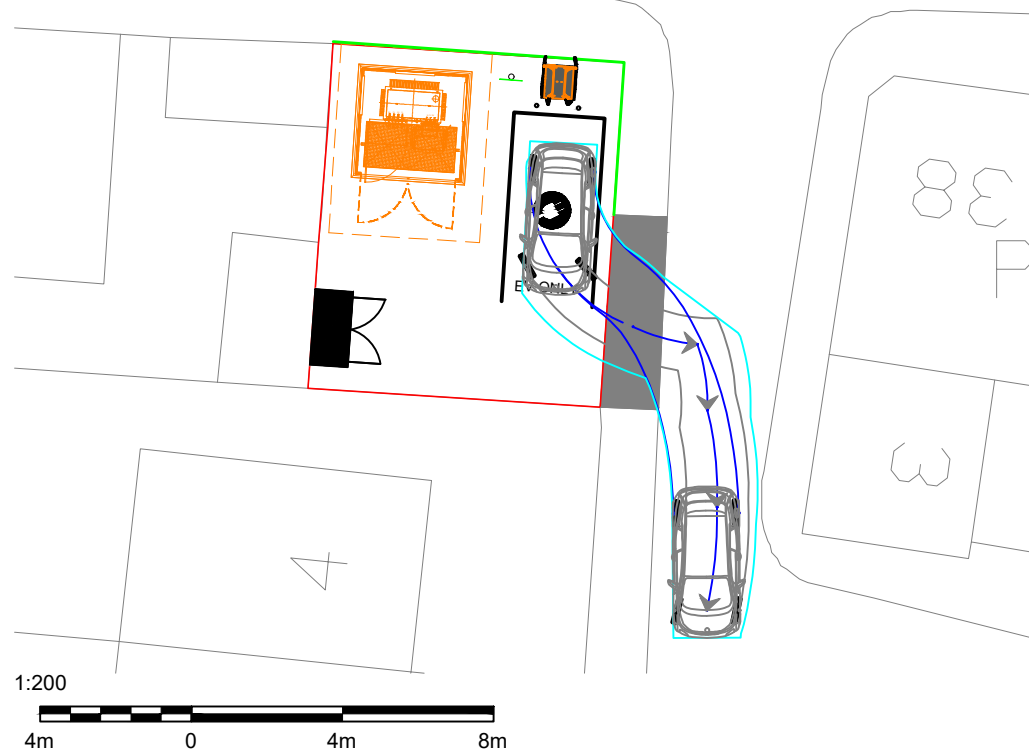

BMW I3

	Meters
Width	: 1.77
Track	: 1.73
Lock to Lock Time	: 6.0 s
Steering Angle	: 37.6 deg

SITE LOCATION PLAN - 1:1250

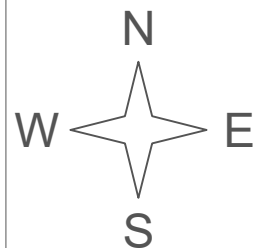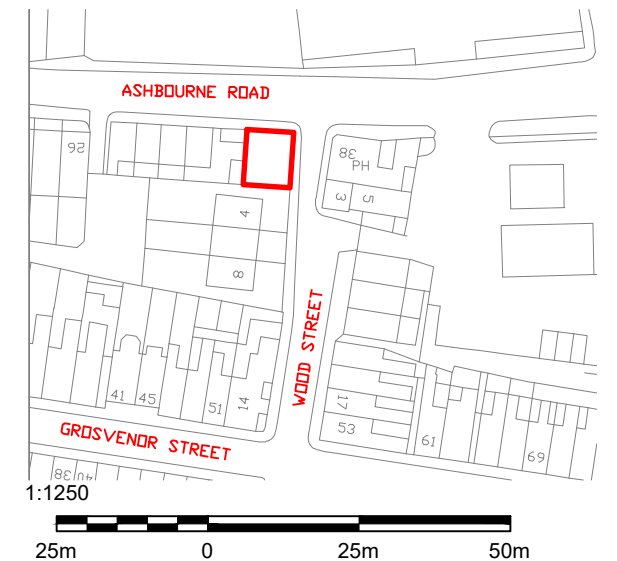

K	26/11/24	AS	Wall changed to 600mm from 5ft		
J	01/11/24	AS	Substation Changed to Brick built		
H	11/09/24	MM	Rotate the Substation and Moved Bay		
G	06/09/24	MM	Rotate the Substation and Moved F.P.		
F	23/08/24	MM	Removed one EV bay		
E	26/07/24	MM	Included Wall to be Rebuild		
D	29/05/24	MM	Included Sign Post		
REV	DATE	BY	DESCRIPTION	CHK	APD



Zest Eco Ltd, Bond House, The Bourse,
Boar Lane, Leeds, LS1 5EN
web-Zest.uk.com email-operations@zest.uk.com

CLIENT	—				
DESIGN	ZEST				
SCALE	1: 200	DATE	MAR'24	DRAWN	MM
CHECKED		APPROVED		SHT	A3
DRAWING No.	ZST-0100-02				

PROJECT	WOOD STREET, LEEK ST13 5AT
TITLE	SWEPT PATH ANALYSIS