




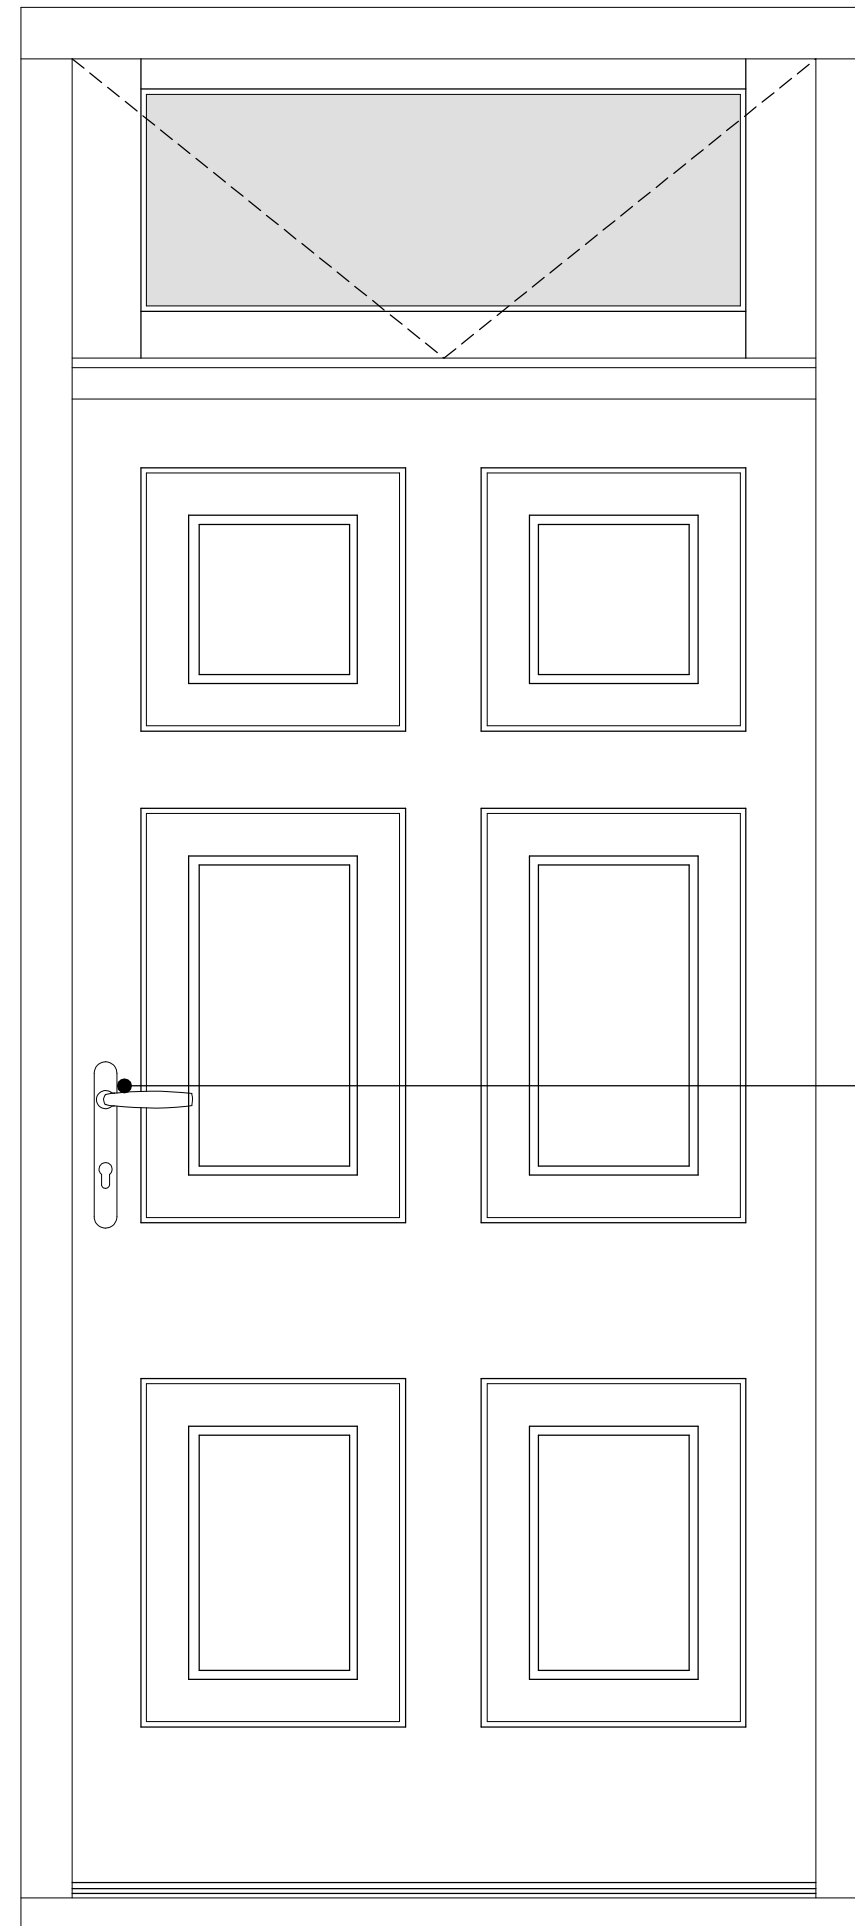

Elevation

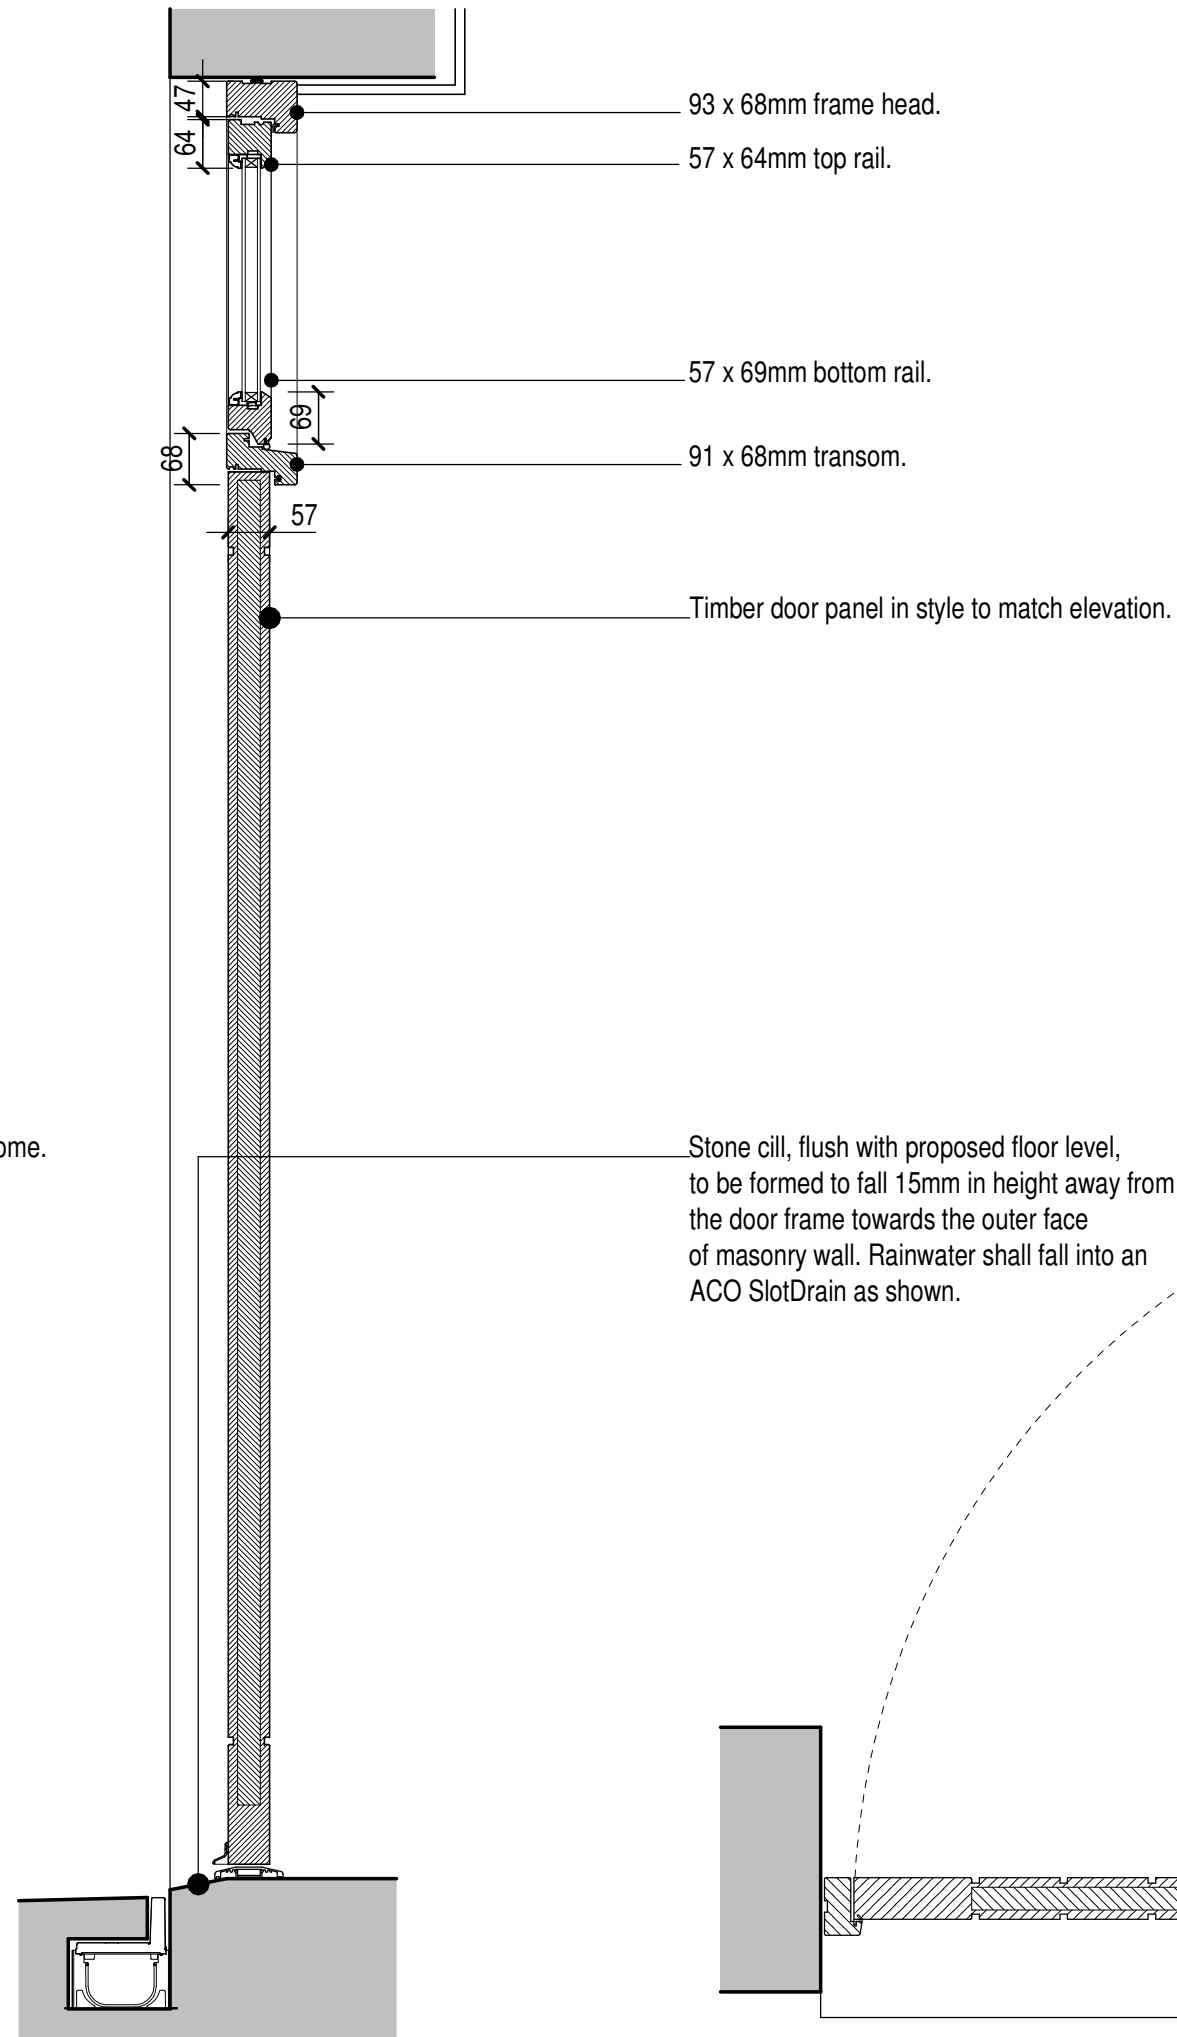


Section

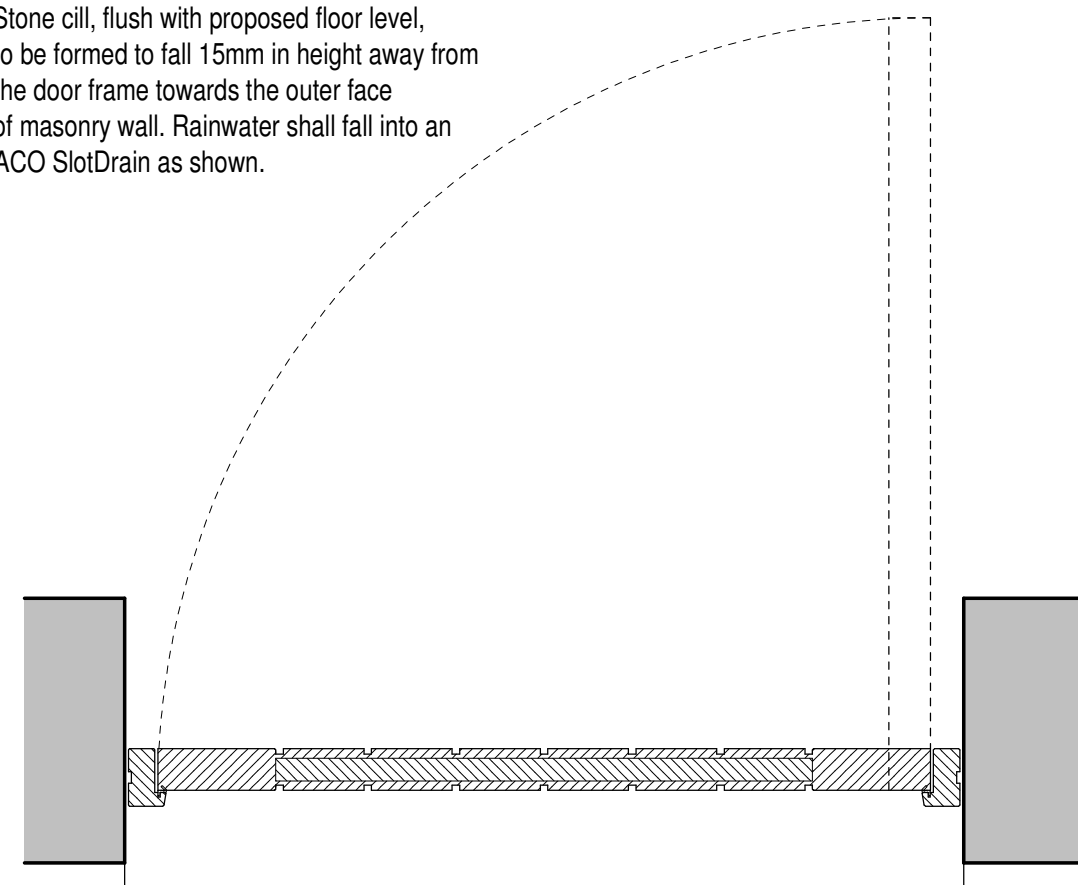

Plan

NOTES -
Shall be timber painted in 'Crown - Into the Blue'.
All sizes shall be measured on site by the manufacturer.
Check on site prior to commencement.
These details are to form part of the planning proposal for
Staffordshire Moorlands Planning Application
ref: SMD/2017/0497

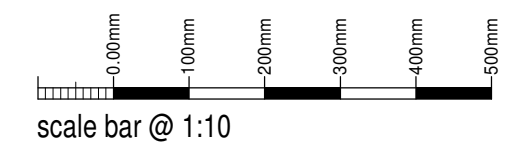

Vital Construction Ltd

Proposed Housing Development
Ivy Cottage, Tythe Barn,
Alton,
Stoke-on-Trent,
ST10 4AZ

Planning Conditions
Front Door with Transom Details

Date	Sheet	Scale
Sept 2023	A2	1:10
Org No.	Rev.	Drawn
2014-1983-55	A	NAW
A - 20/09/2023 - DOOR PAINT COLOUR CHANGED, DOOR HANDLE ADDED		



10 Cawdry Buildings, Fountain Street, Leek. ST13 6JP
Telephone: 01538 386002
E-mail: info@sammonsltd.co.uk
Web: www.sammonsltd.co.uk

This drawing is copyright.
All dimensions must be checked prior to commencement.