




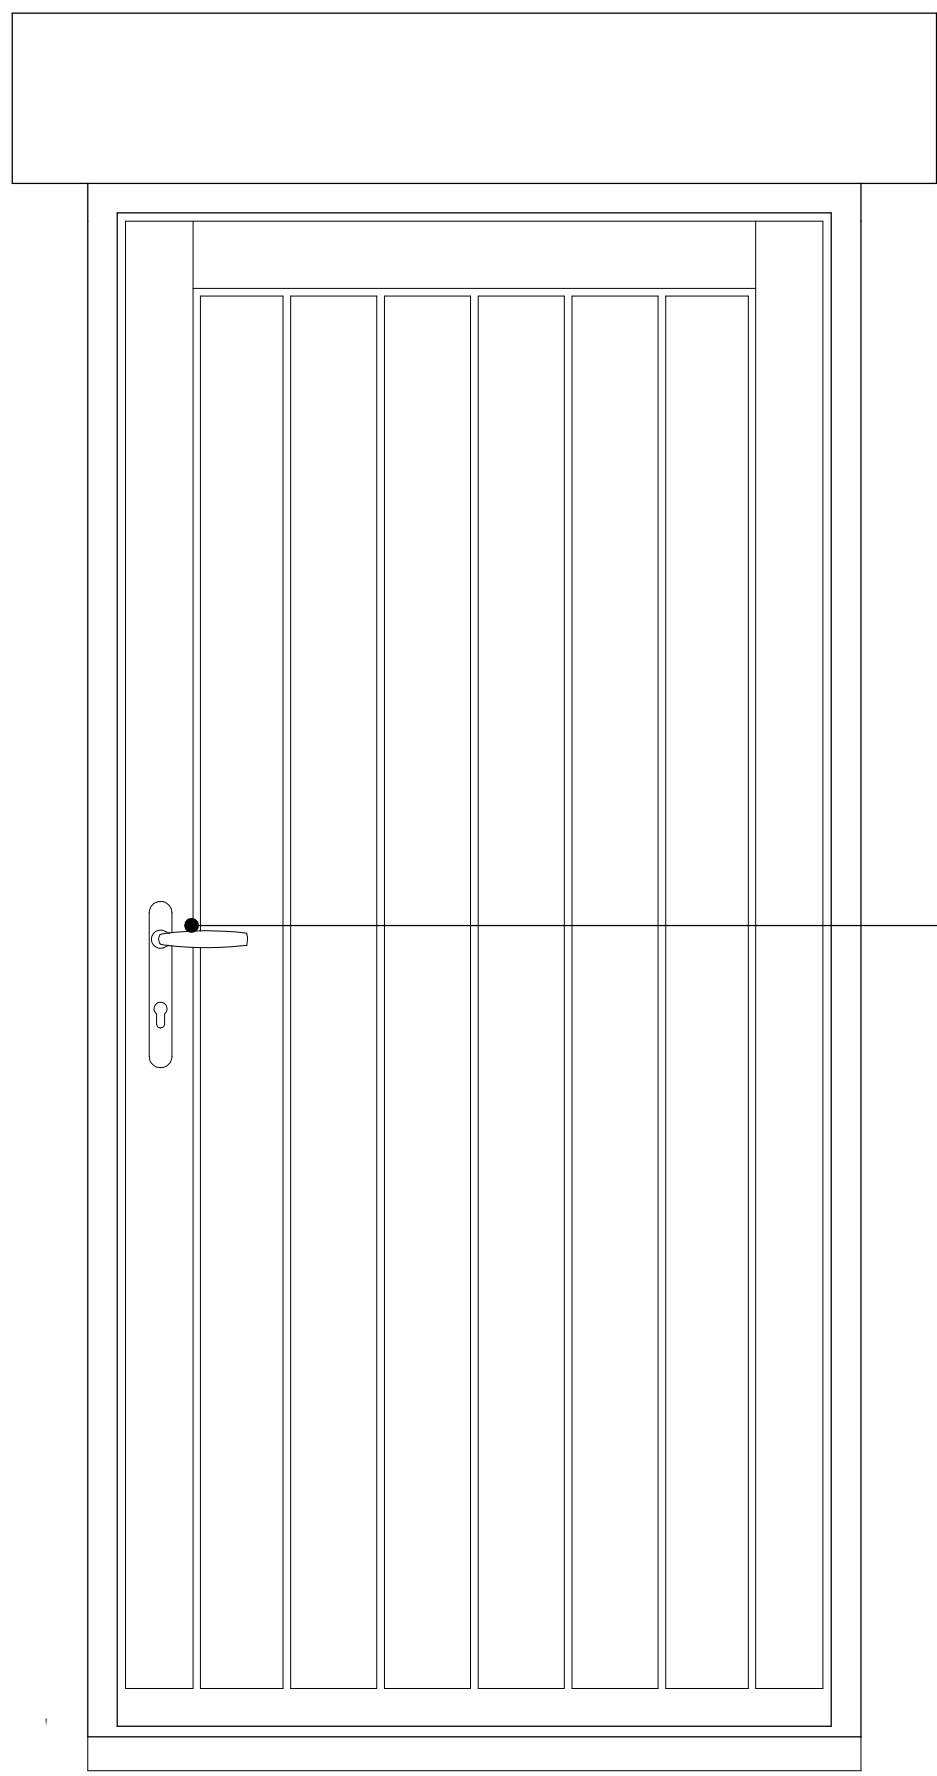


Cottage style door
Elevation

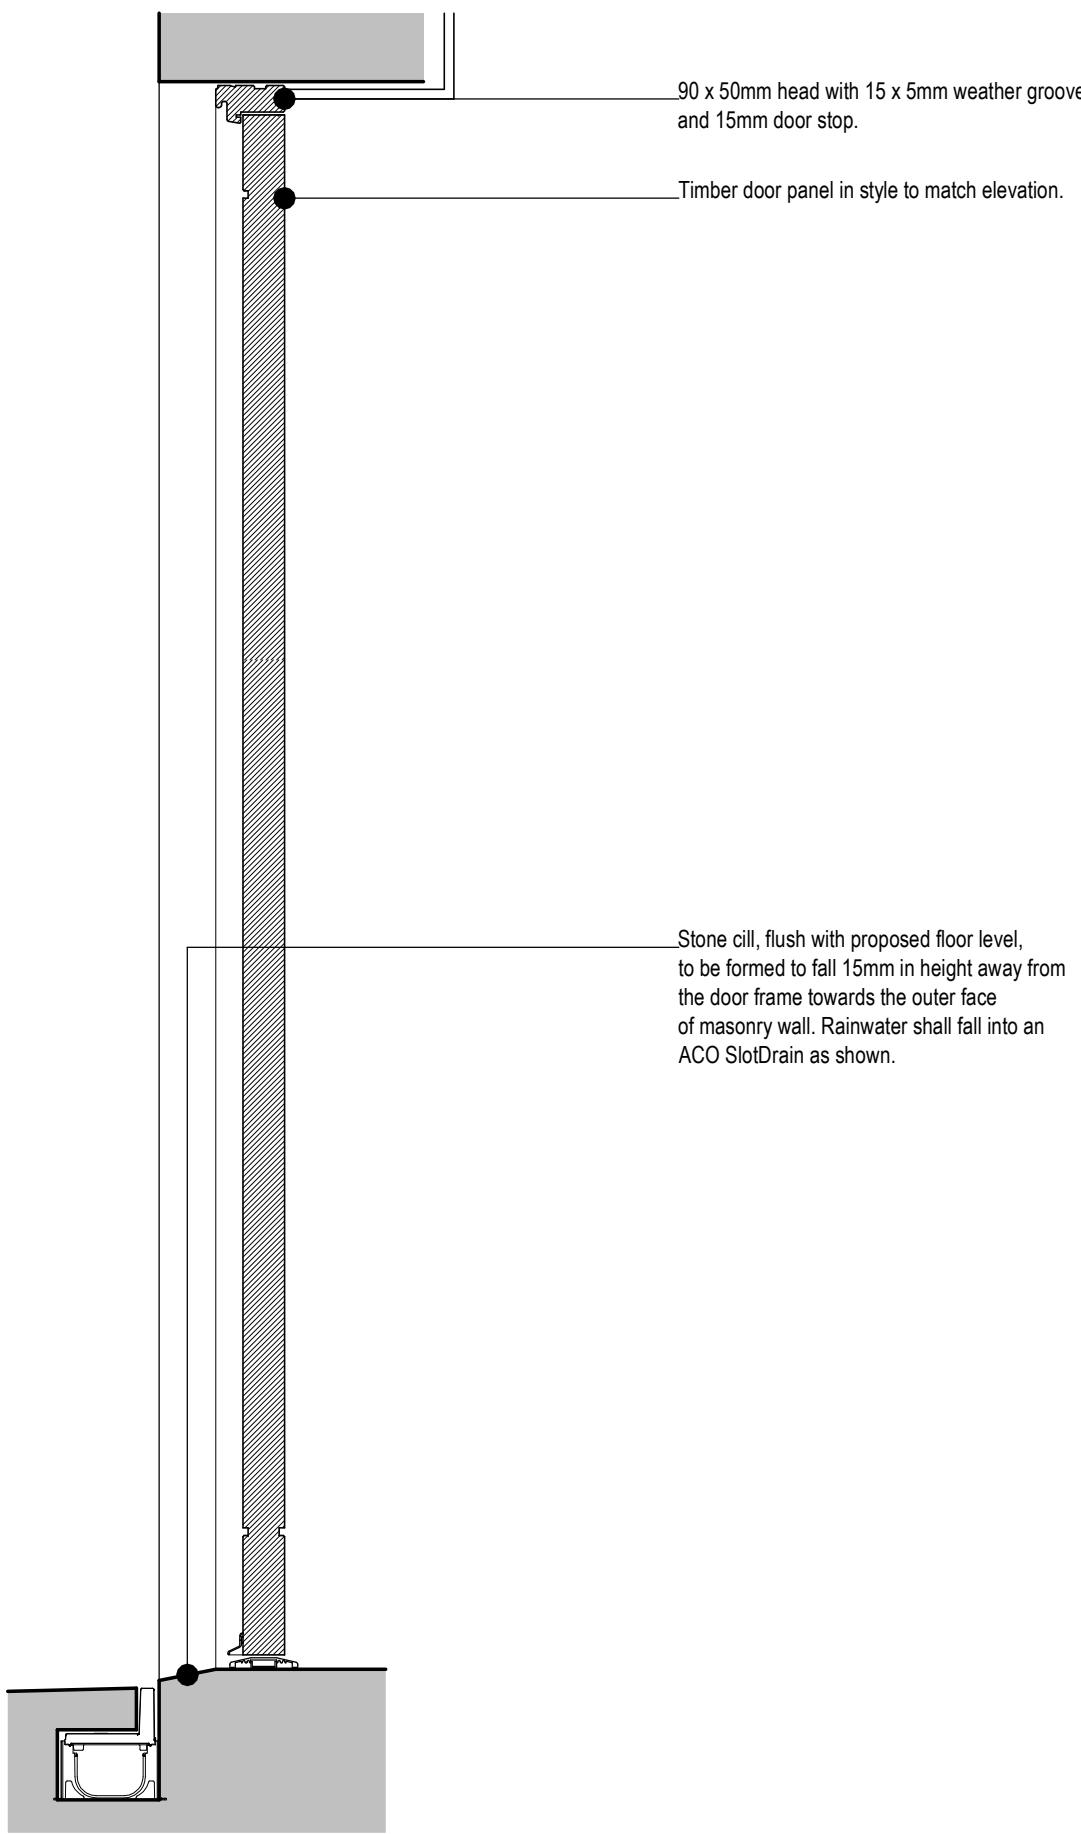


Cottage style door
Section

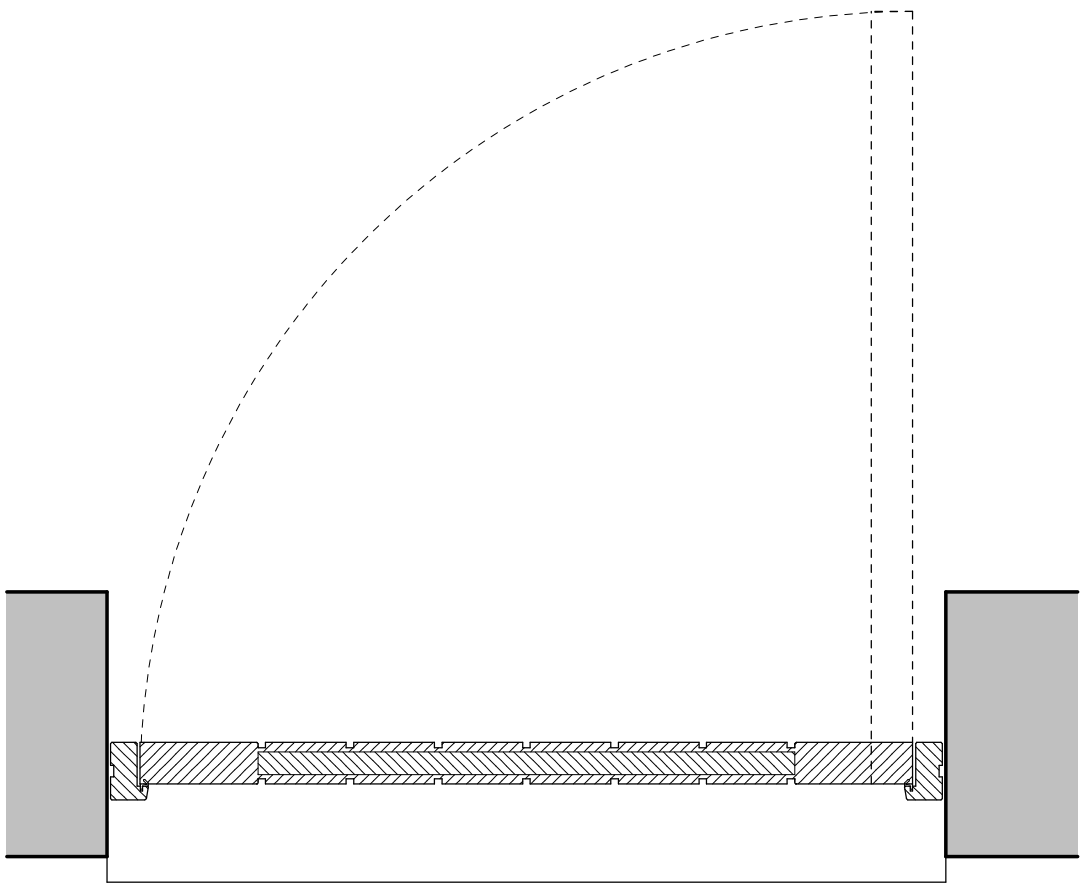


Cottage style door
Plan

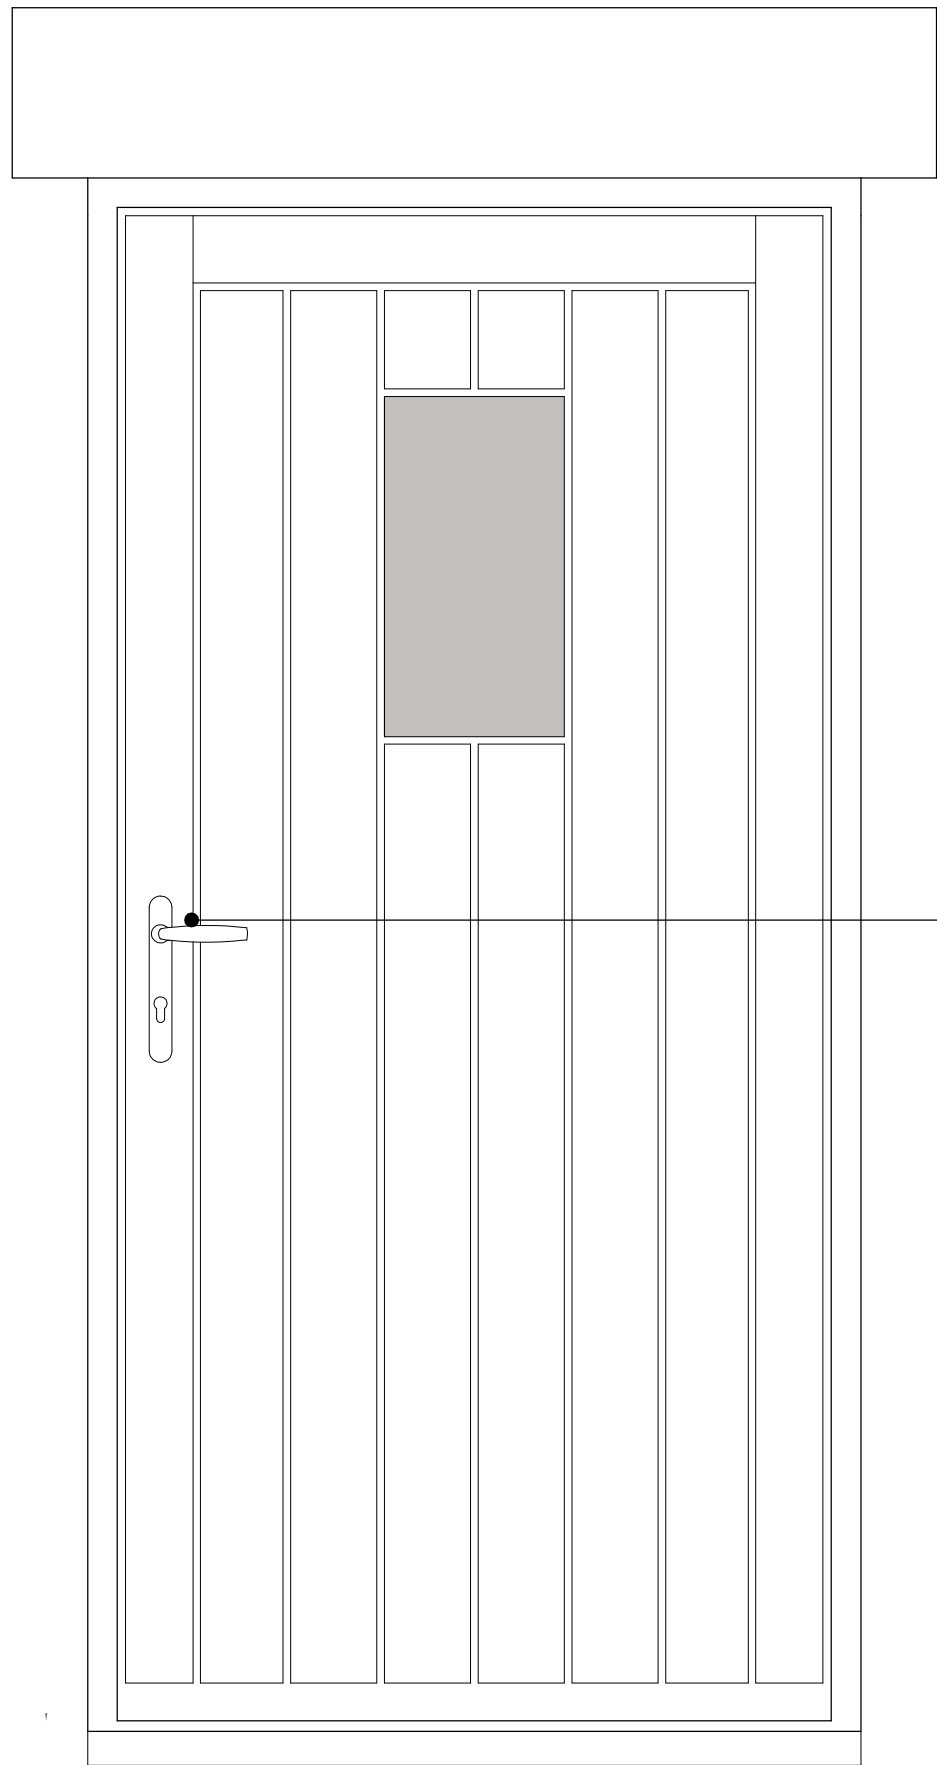

Cottage style door - with glazing
Elevation

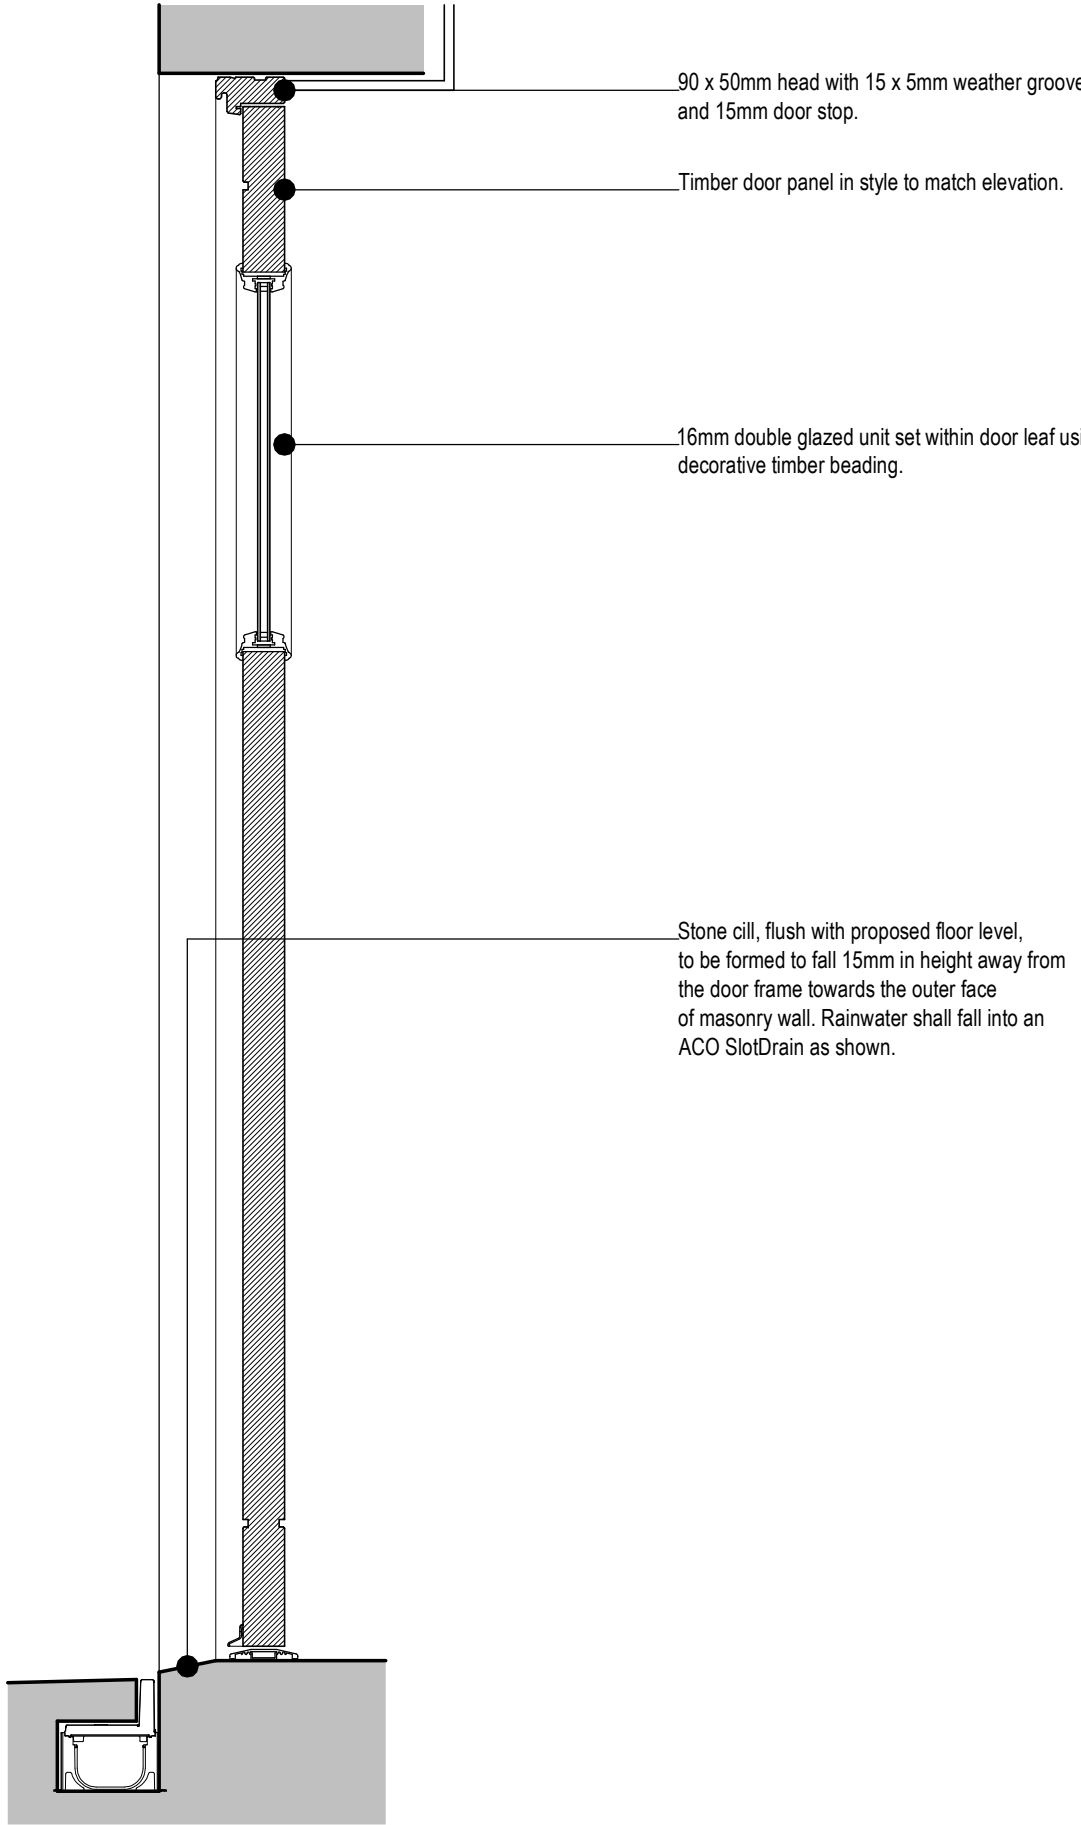

Cottage style door - with glazing
Section

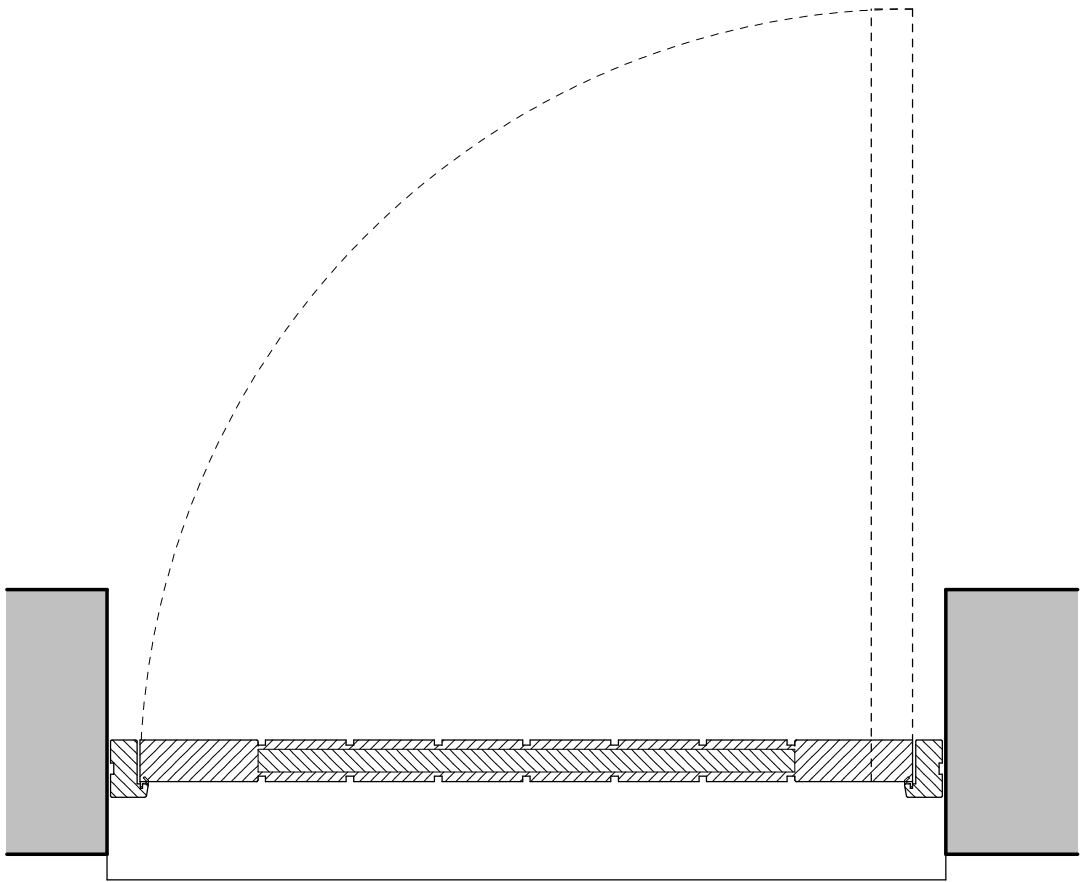


Cottage style door - with glazing
Section

NOTES -
Cottage style doors without glazed panels are applicable for the following plots and should be painted as follows;
• Plot 1 - 'Crown - Into the Blue'.
• Plot 2 - 'Crown - Mellow Sage Green'.

Cottage style doors with glazed panels are applicable for the following plots and should be painted as follows;
• Plot 3 - 'Crown - Soft Duck Egg'.
• Plot 4 - 'Crown - Into the Blue'.
• Plot 5 - 'Crown - Soft Duck Egg'.
• Plot 6 - 'Crown - Mellow Sage Green'.

All sizes shall be measured on site by the manufacturer. Check on site prior to commencement. These details are to form part of the planning proposal for Staffordshire Moorlands Planning Application ref: SMD/2017/0497

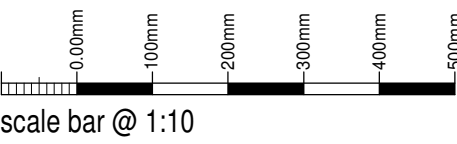

Vital Construction Ltd

Proposed Housing Development
Ivy Cottage, Tythe Barn,
Alton,
Stoke-on-Trent,
ST10 4AZ

Planning Conditions
Cottage Style Door Details

Date	Sept 2023	Sheet	A1	Scale	1:10
Dwg No.	2014-1983-56	Rev.	A	Drawn	NAW

A - 20/09/2023 - VERSION WITHOUT GLAZED PANEL SHOWN. PAINT SCHEME ADDED.



10 Cawdry Buildings, Fountain Street, Leek, ST13 6JP
Telephone: 01538 386002
E-mail: info@sammonsltd.co.uk
Web: www.sammonsltd.co.uk

This drawing is copyright.
All dimensions must be checked prior to commencement.