




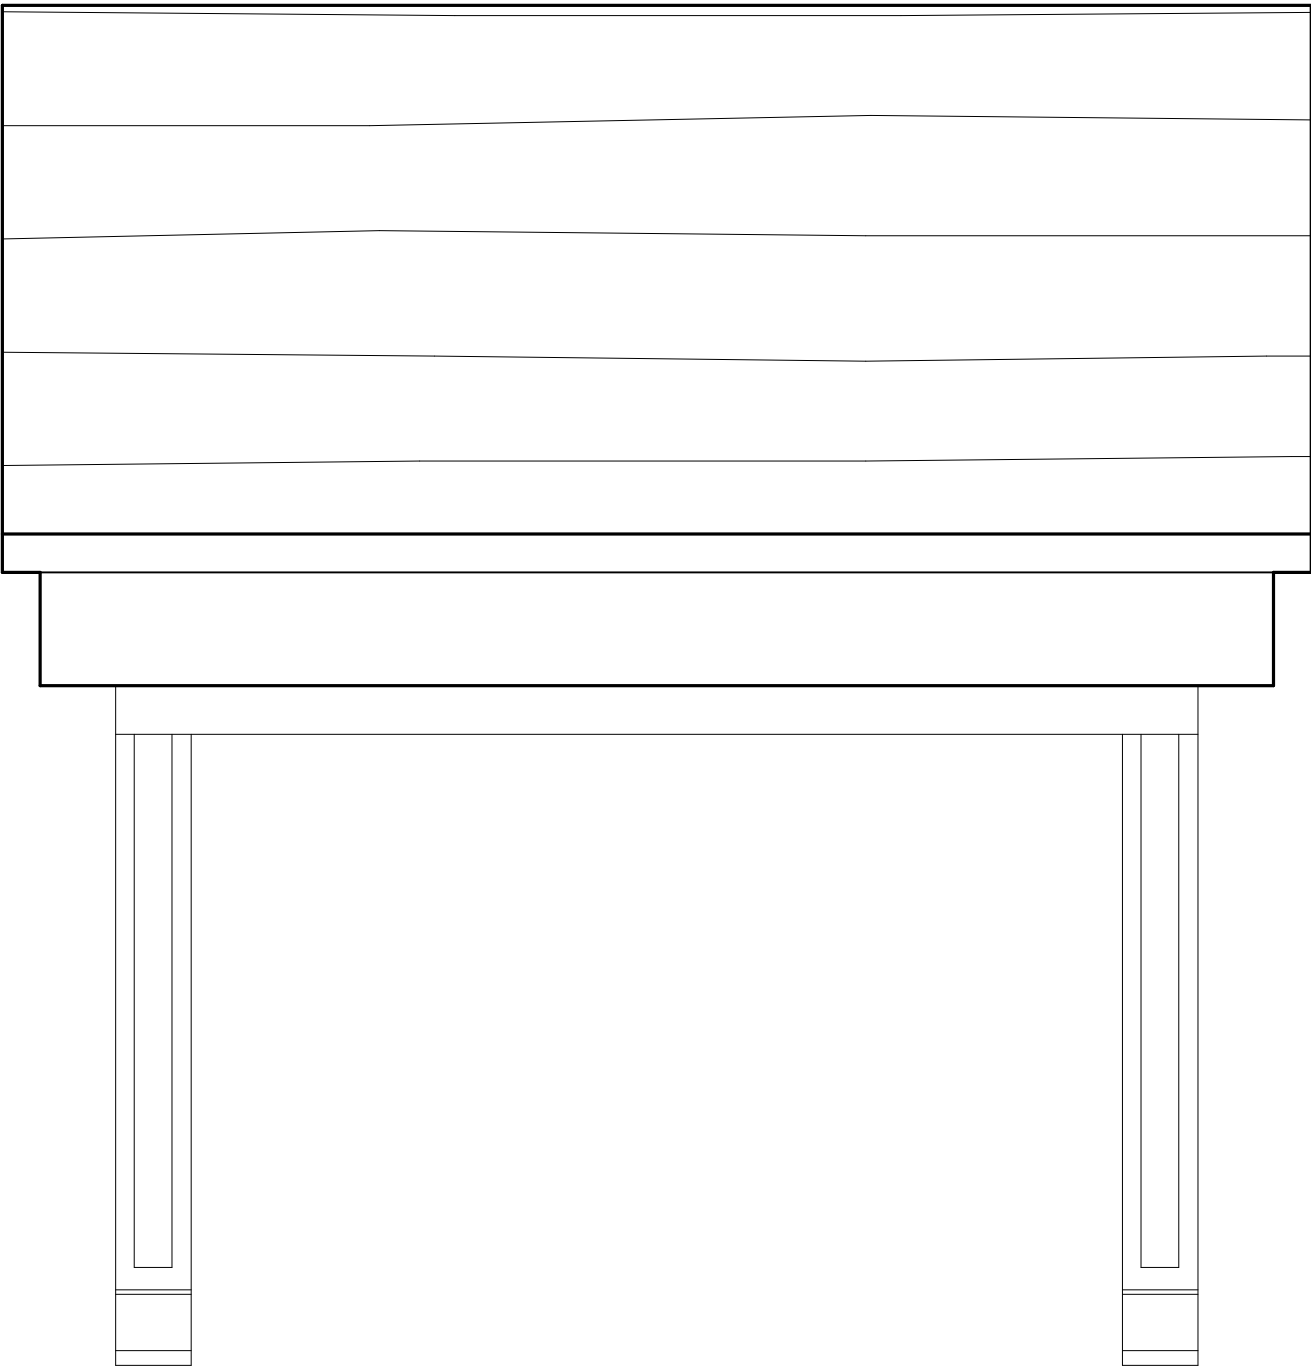

Front Elevation

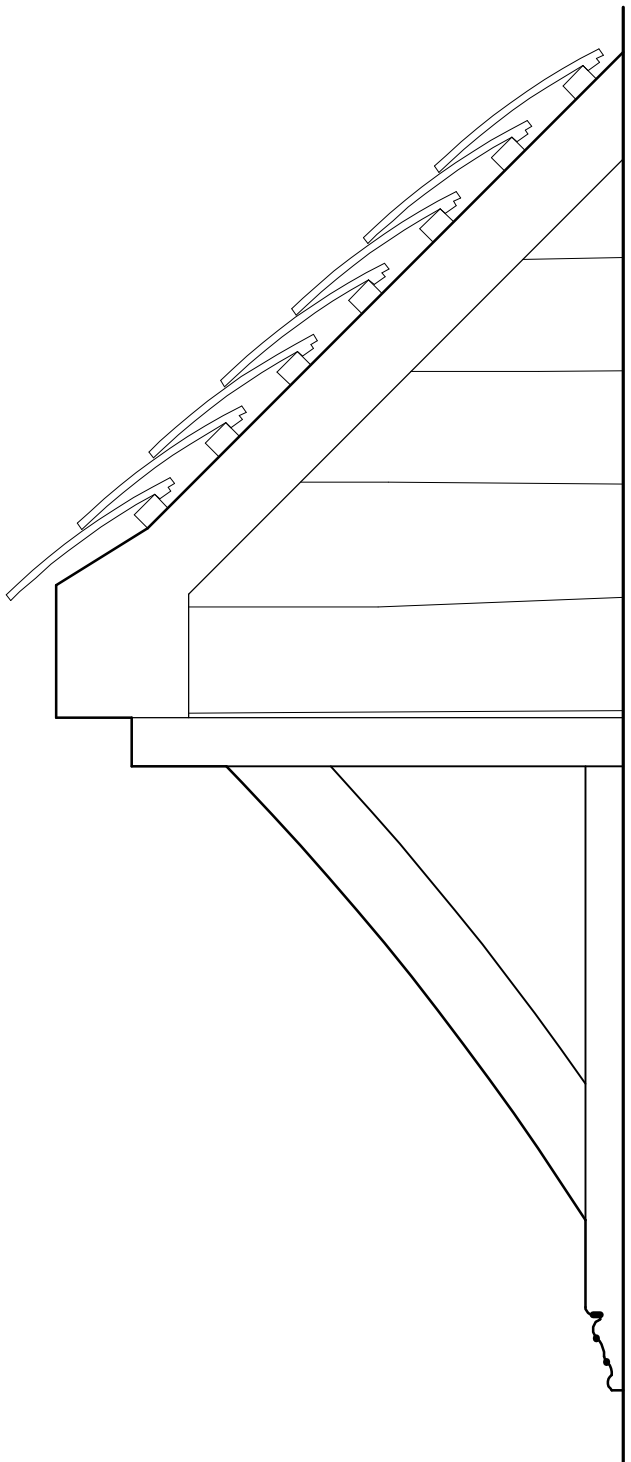

Side Elevation

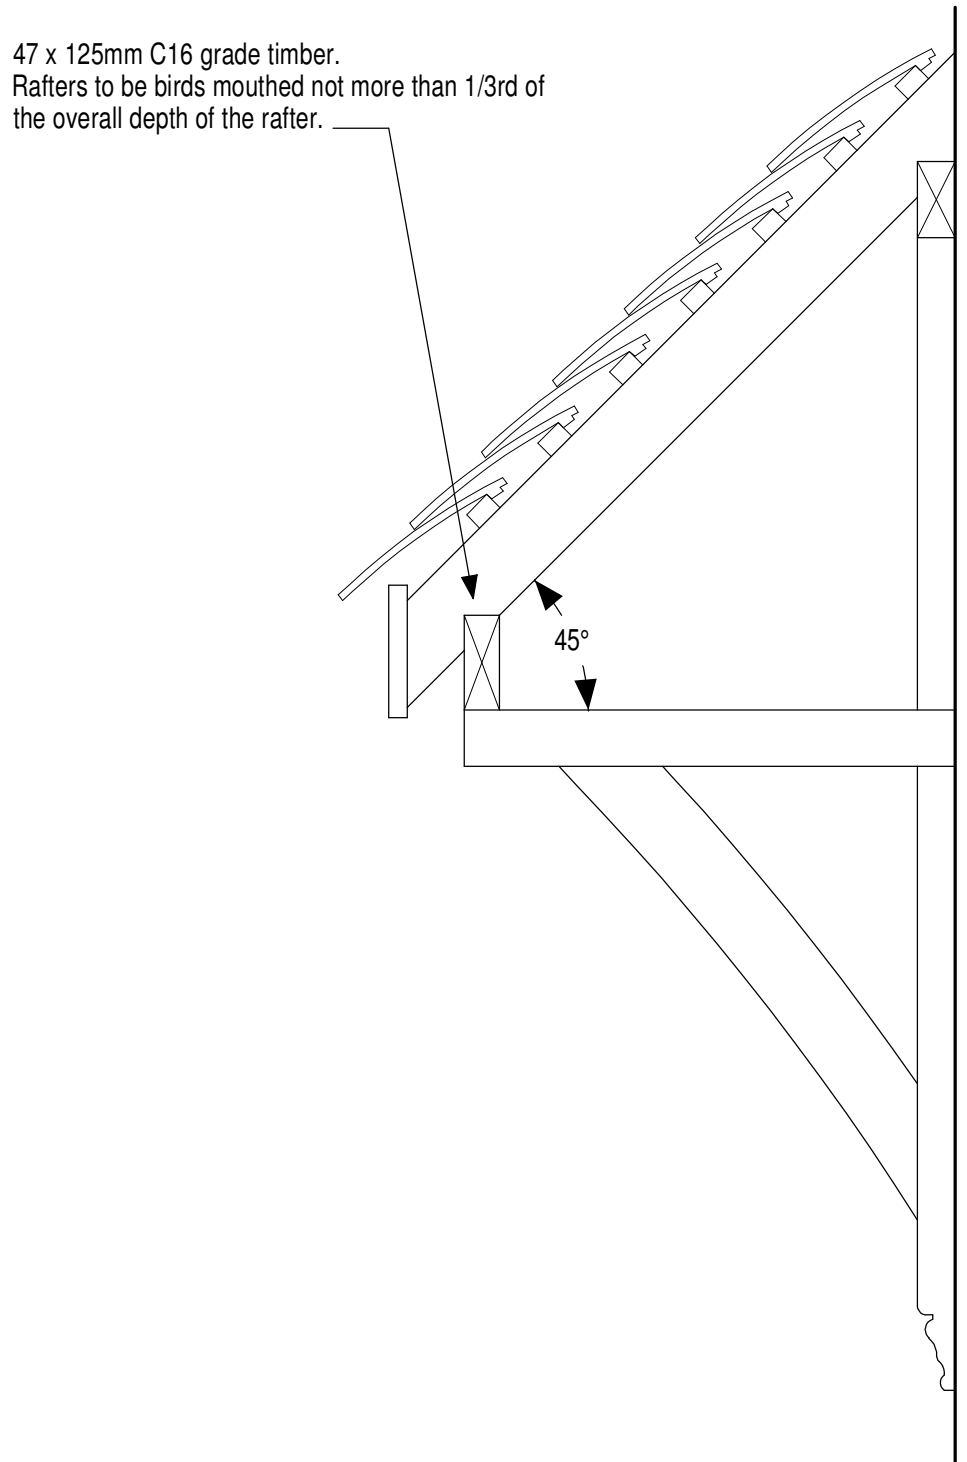


Typical Section

TILES
Dreadnought machine made sand faced clay plain roof tiles in Staffordshire Blue.

RAFTERS
47 x 100mm C16 grade timber rafters at 450mm centres.

FASCIA BOARDS
18 x 175mm (depth and height) timber fascia boards on rafter ends and 18 x 100mm fascia on gable end.
All in a RAL 9010 'Pure White' painted finish.

FRAMEWORK
Comprises of 47 x 100mm C16 grade timbers on the vertical pole plate and horizontal piece.
47 x 100mm timber curved brace between.
Vertical timber to be complete with routed edges and decorative detailing to ends.
All timbers painted in Crown - Clay White P3830F.
Pole plate to be bolted to wall with M10 Rawbolts with 30mm dia. spreader washer to outside face at 450mm staggered centres.

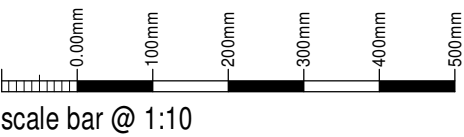

scale bar @ 1:10

Vital Construction Ltd

Proposed Housing Development
Ivy Cottage,
Tythe Barn, Alton,
Stoke-on-Trent,
ST10 4AZ

Planning Conditions
Lean to Porch Detail

Date	Sept 2023	Sheet	A2	Scale	1:10
Org No.	2014-1983-57	Rev.	-	Drawn	NAW

A-



10 Cawdry Buildings, Fountain Street, Leek. ST13 6JP
Telephone: 01538 386002
E-mail: info@sammonsltd.co.uk
Web: www.sammonsltd.co.uk

This drawing is copyright.
All dimensions must be checked prior to commencement.