Building A Farmhouse First Floor Existing

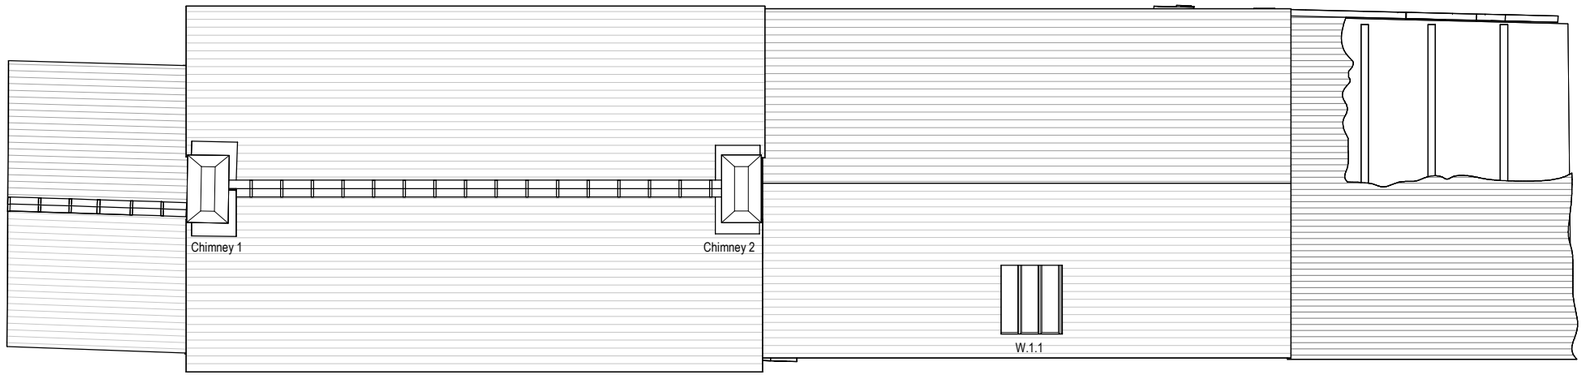

Building A Farmhouse Roof Plan Existing

0m 5m 10m

Rev	Date	Drawn	Description
A	06/03/2024	SPM	Revisions after client meeting

ctd architects

Clerk Bank House
Clerk Bank
LEEK
Staffordshire
ST13 5HE

t : 01538 373477
f : 01538 386503
e : info@ctdarchitects.co.uk
w : www.ctdarchitects.co.uk

ctd architects © 2024

- This drawing is copyright.
- All dimensions to be checked on site before proceeding.
- Contractor must notify the architect of any discrepancies before proceeding.
- Contractor to check/adjust dimensions of new work to suit existing conditions. Do not assume existing structure or details are plumb, square or level.
- All drawings to be read in conjunction with all other consultants drawings and specs.

Client
S. & L. Kirkham

Project
Hollins Farm
Hollins Lane, KINGSLEY, Stoke-on-Trent, Staffordshire, ST10 2EW

Title
Building A Farmhouse Plans as existing

Scale	Size	Drawn	Chk'd	Date
1 : 100	A3	SPM	CH	22/11/23

Status
PLANNING

Job No.	Drawing No	Rev.
2317	AL12	A