




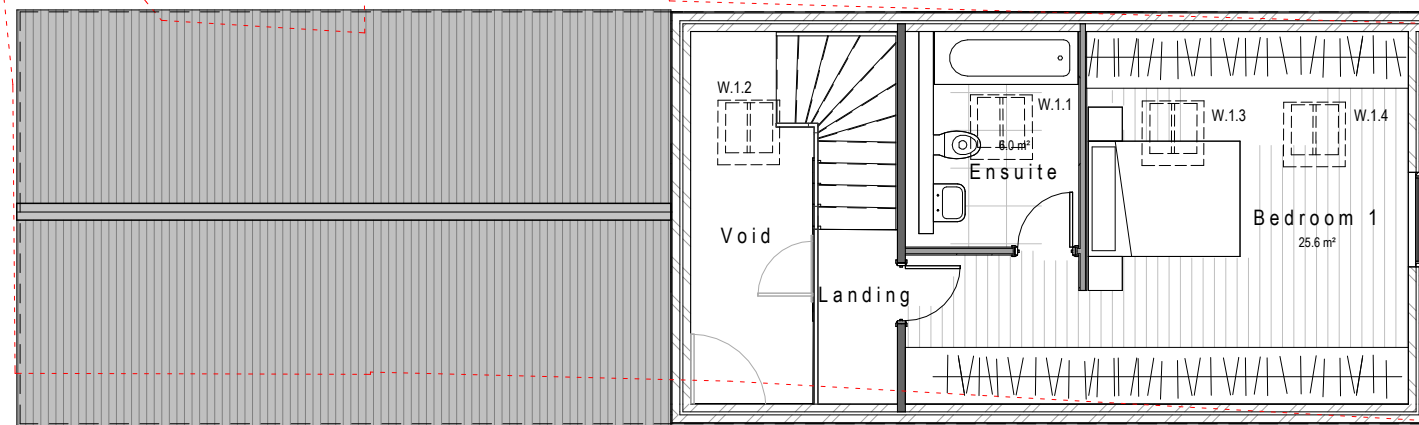

Building D - Ancillary Development

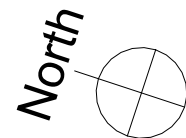

Building E - Garage

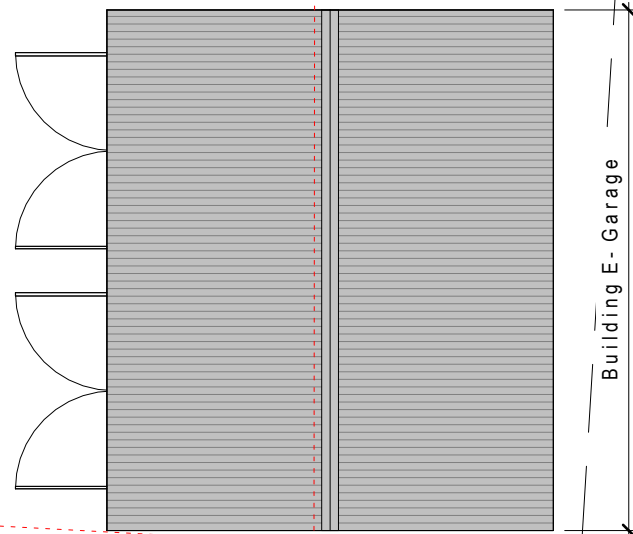

B	10/10/2024	LA	Amended site layout and elevational treatments following client comments.
A	06/03/2024	SPM	Revisions after client meeting
Rev	Date	Drawn	Description