


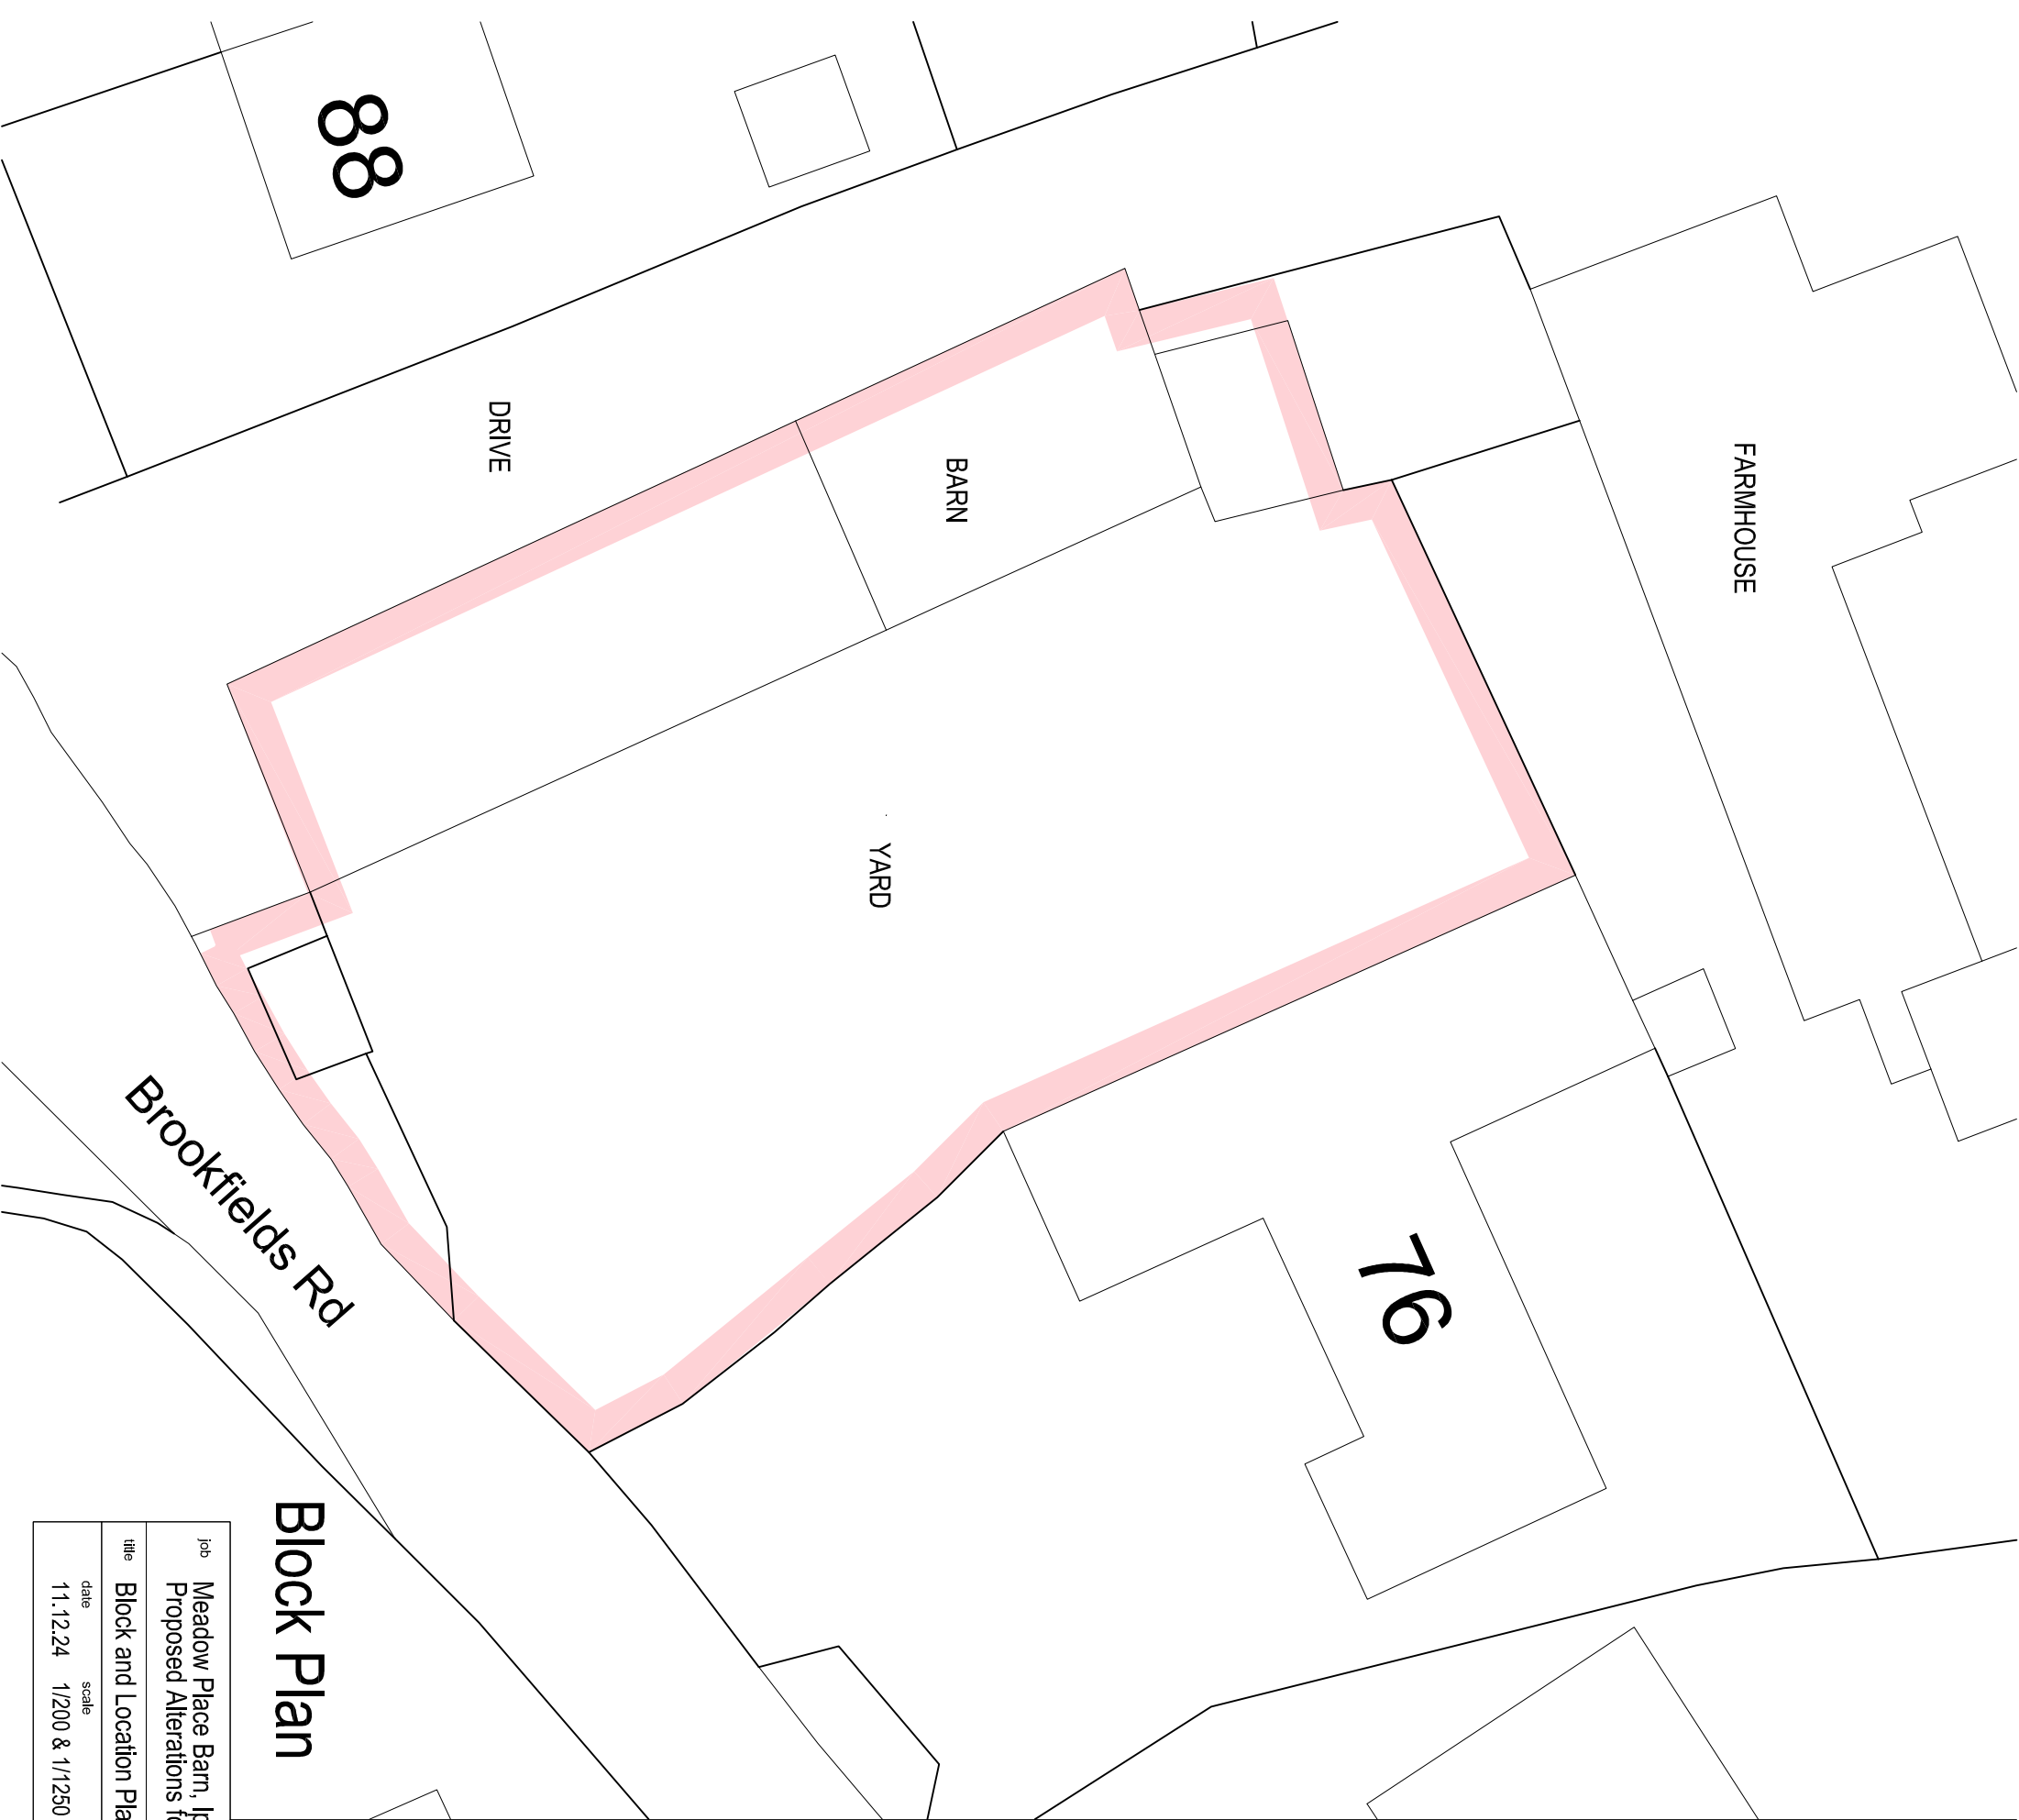



Block Plan

job Meadow Place Barn, Ipstones Proposed Alterations for Kitchen Facilities		
title Block and Location Plans	date 11.12.24	scale 1/200 & 1/1250 @ A3
	dwg. no. MPB-05	rev. .



Location Plan

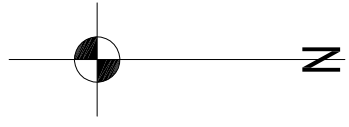

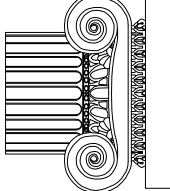

Ian Ankers architecture
Building and Design Consultants
Ryecroft Farm, Rushton Spencer, Macclesfield, SK11 0RP
t 01260 546944
e ian@ianankers.co.uk
w www.ianankers.co.uk