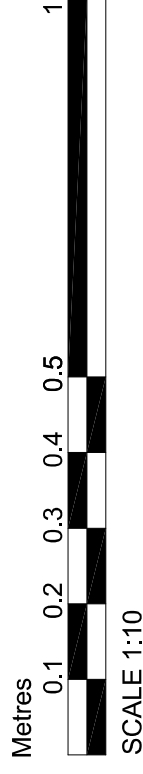
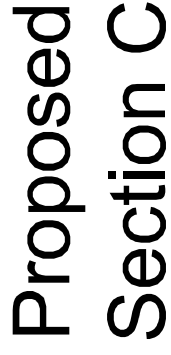
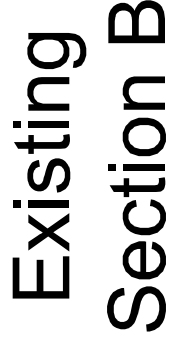
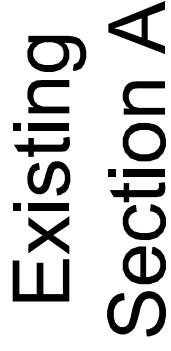


Existing and proposed skirting detail. Scale 1-2

[illegible]

**DBD Architectural
Consultancy Ltd ©2024**

1. Copyright is vested with DBD Architectural Consultancy Ltd.

2. All dimensions to be checked on site before proceeding.

3. Contractor to check/adjust dimensions of new work to suit existing conditions.

square or level.

discrepancies before proceeding.

consultants drawings and specs.

Rev	Date	Description



Mr D Creagh
Court Lodge
Leonard Street
ST13 5JP

Removal of existing rear extension and addition of proposed single storey lean-to extension

Project

Plans as Proposed

Sheet: Planning		Date: 04.12.24		Job No: 2458	
Size: A2					
Scale: 1:100					
Drawing Number: PL 04					