



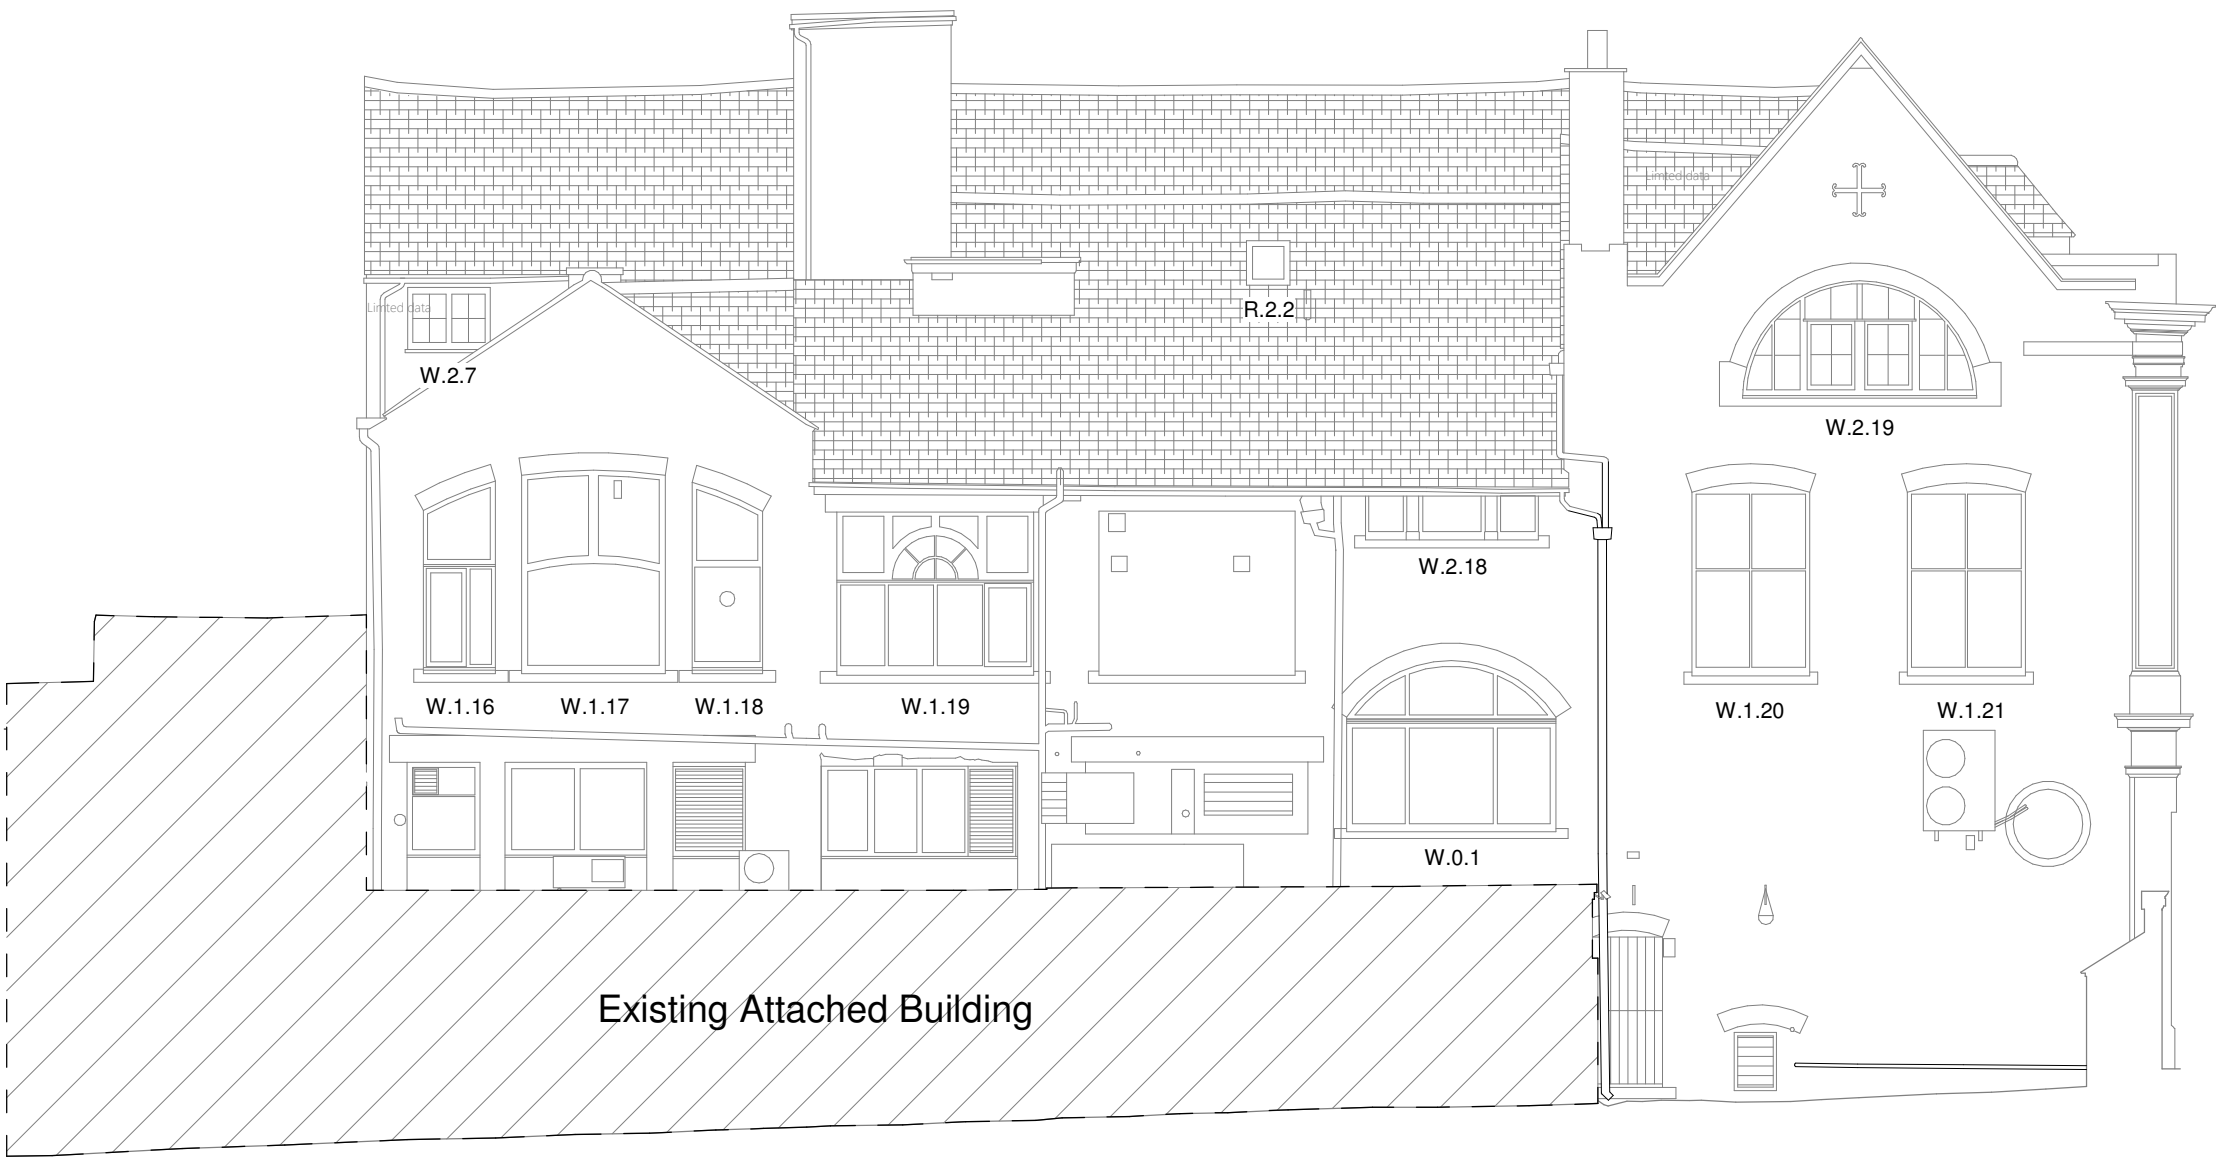

Strangman Street Elevation 'as existing' 1:100 @A2

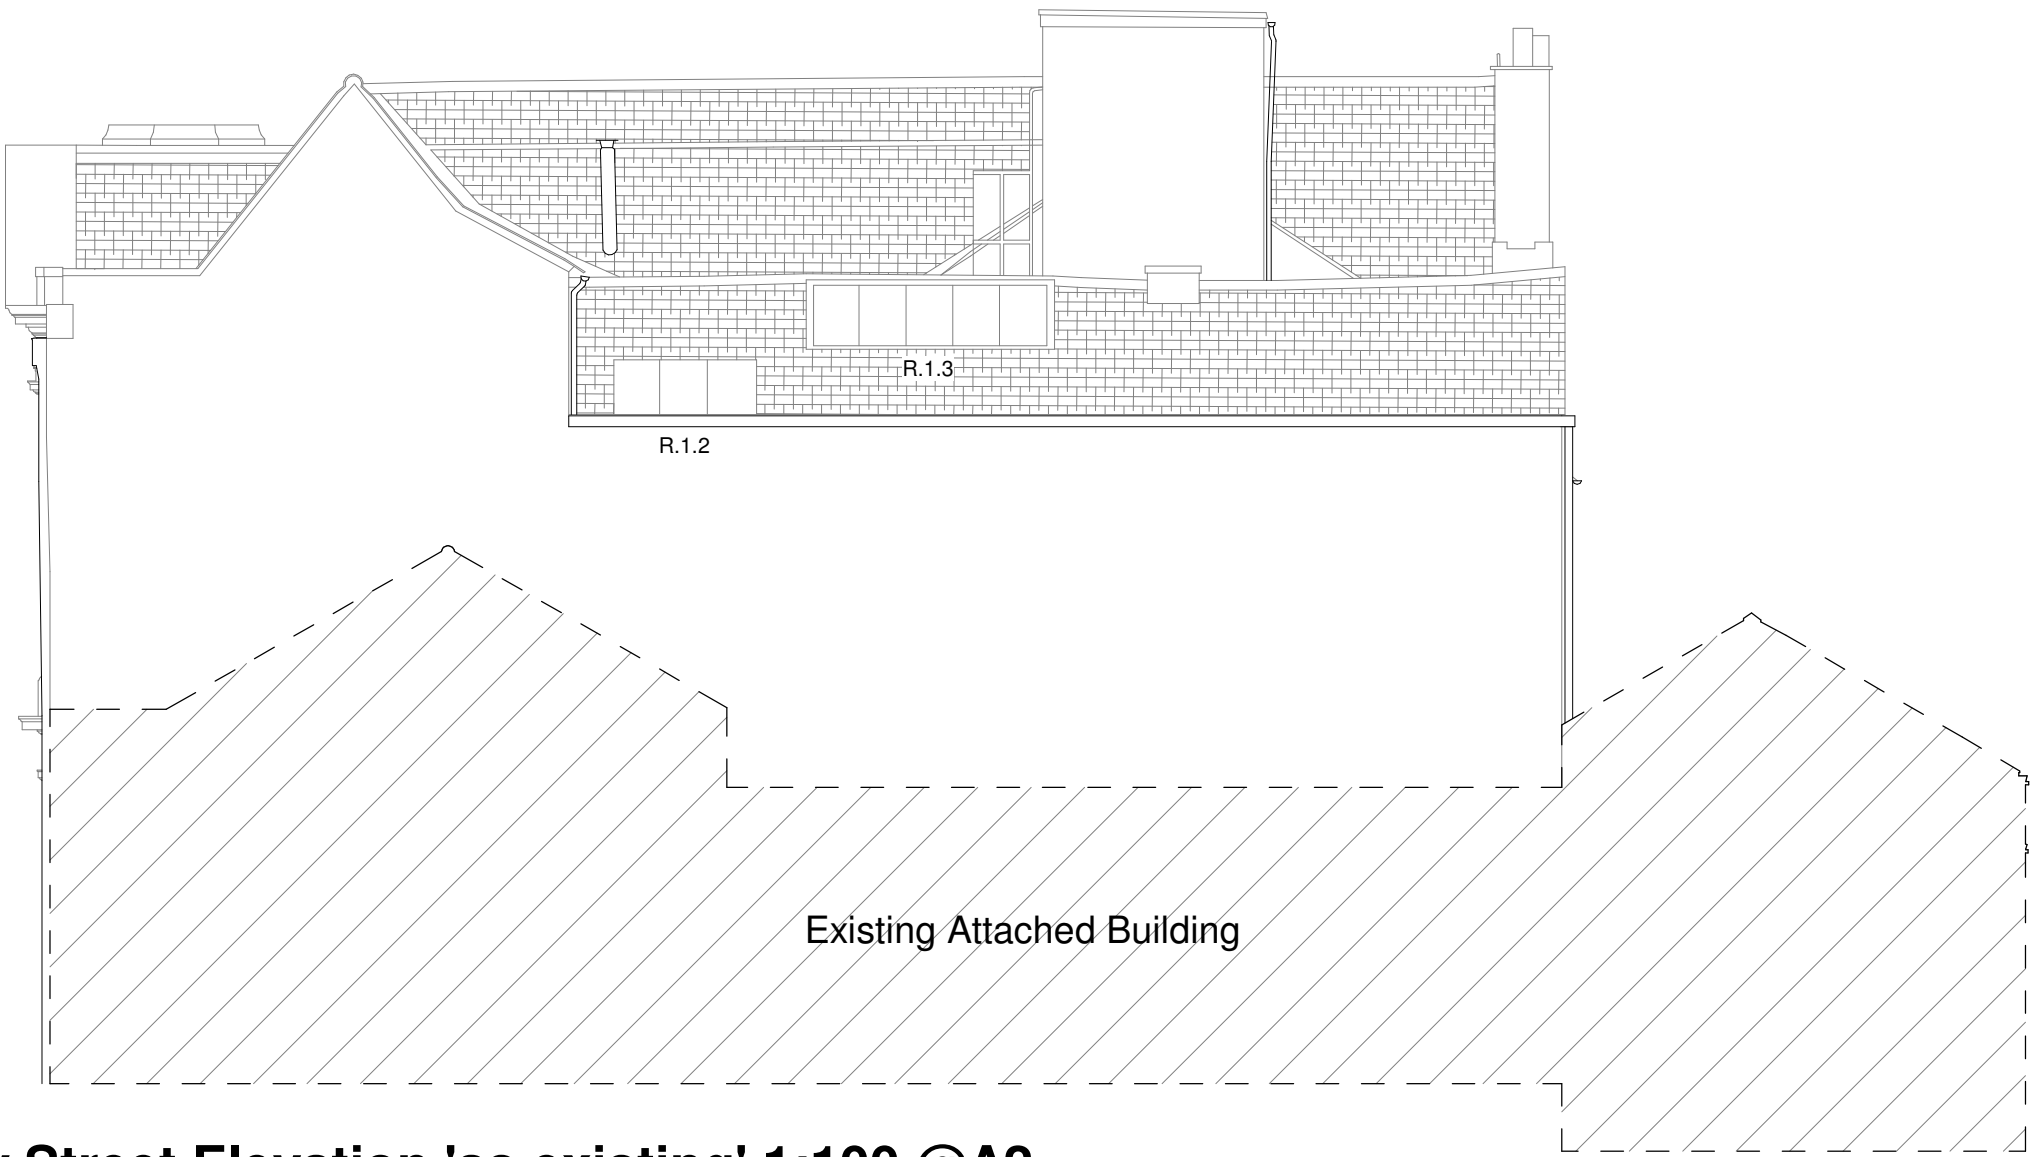

Salisbury Street Elevation 'as existing' 1:100 @A2



| Rev                                                                      | Date | Drawn | Description |   |       |      |    |            |      |      |    |      |          |
|--------------------------------------------------------------------------|------|-------|-------------|---|-------|------|----|------------|------|------|----|------|----------|
| <div><div>ctdarchitects</div><div>Client</div><div>Andrew Yu</div></div> |      |       |             | ctd architects © 2024   |       |      |    |            |      |      |    |      |          |
|                                                                          |      |       |             | <div><div>• This drawing is copyright.</div><div>• All dimensions to be checked on site before proceeding.</div><div>• Contractor must notify the architect of any discrepancies before proceeding.</div><div>• Contractor to check/adjust dimensions of new work to suit existing conditions. Do not assume existing structure or details are plumb, square or level.</div><div>• All drawings to be read in conjunction with all other consultants drawings and specs.</div></div> |       |      |    |            |      |      |    |      |          |
| Project                                                                  |      |       |             | Scale   | 1:100 | Size | A2 | Drawn      | SC   | Chkd | PR | Date | 30/04/24 |
| Residential Development                                                  |      |       |             | Status   |       |      |    |            |      |      |    |      |          |
| The Old Court House, High Street, Leek                                   |      |       |             | PLANNING   |       |      |    |            |      |      |    |      |          |
| Title                                                                    |      |       |             | Job No.   | 2361  |      |    | Drawing No | AL09 |      |    | Rev. |          |
| Site Survey Elevations 'as existing'                                     |      |       |             |   |       |      |    |            |      |      |    |      |          |