


SECTION 3 'as existing' 1:100

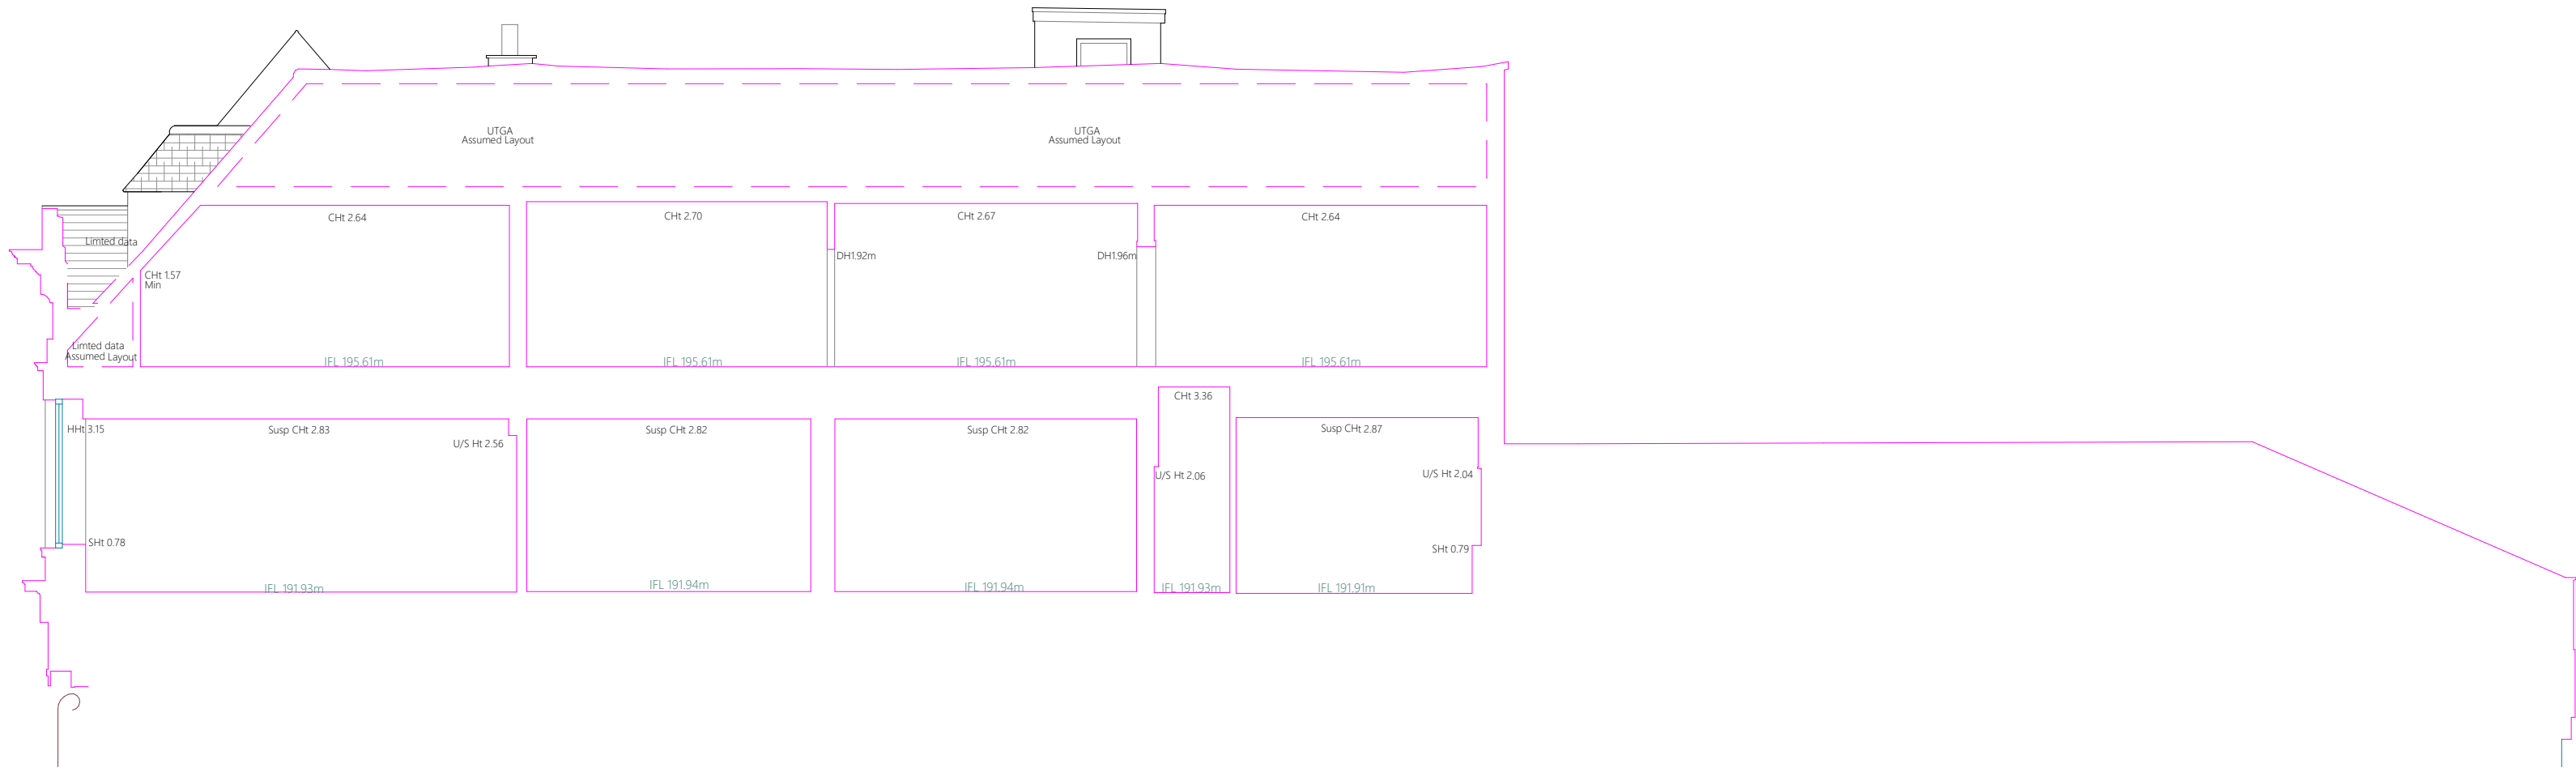

KEY:


cut lines

elevation lines

rainwater goods

window lights

SECTION 4 'as existing' 1:100

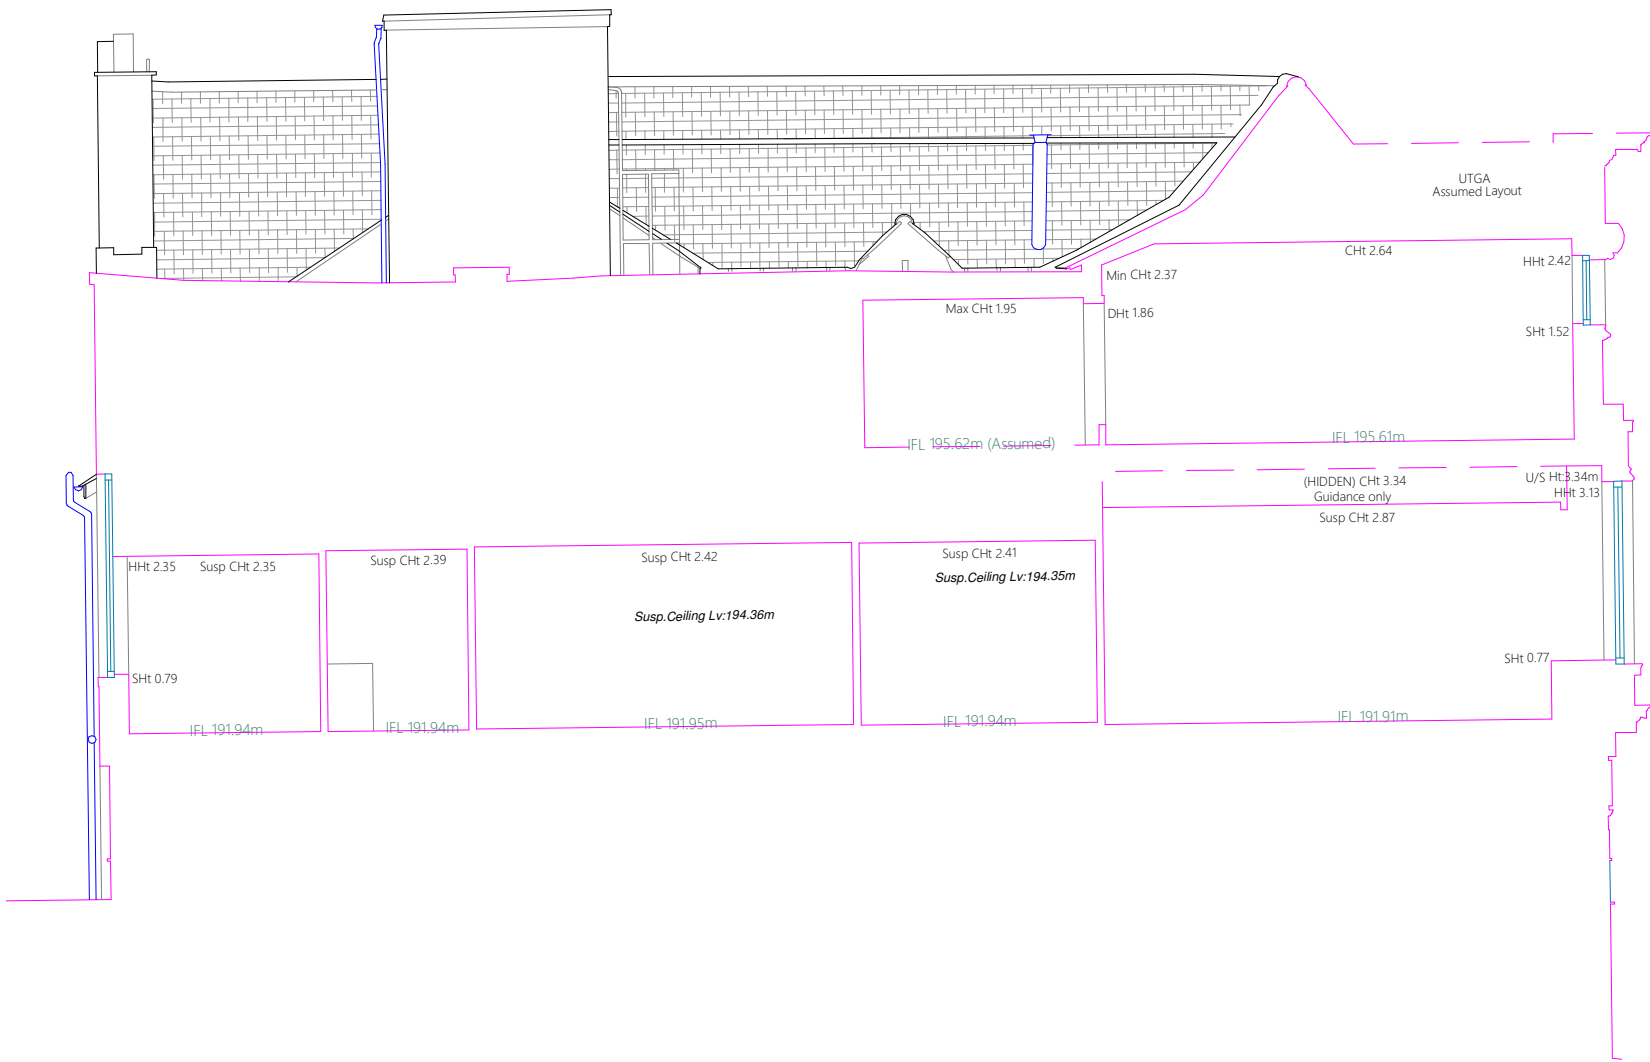

Rev	Date	Drawn	Description
ctdarchitects			Client Project Residential Development The Old Court House, High Street, Leek Title Site Survey Sections 'as existing'
ctd architects © 2024 This drawing is copyright. All dimensions to be checked on site before proceeding. Contractor must notify the architect of any discrepancies before proceeding. Contractor to check/adjust dimensions of new work to suit existing conditions. Do not assume existing structure or details are plumb, square or level. All drawings to be read in conjunction with all other consultants drawings and specs.			Job No. 2361 Drawing No AL11 Rev.
Scale 1:100 Size A2 Drawn SC Chk'd PR Date 14/03/24			Status PLANNING