
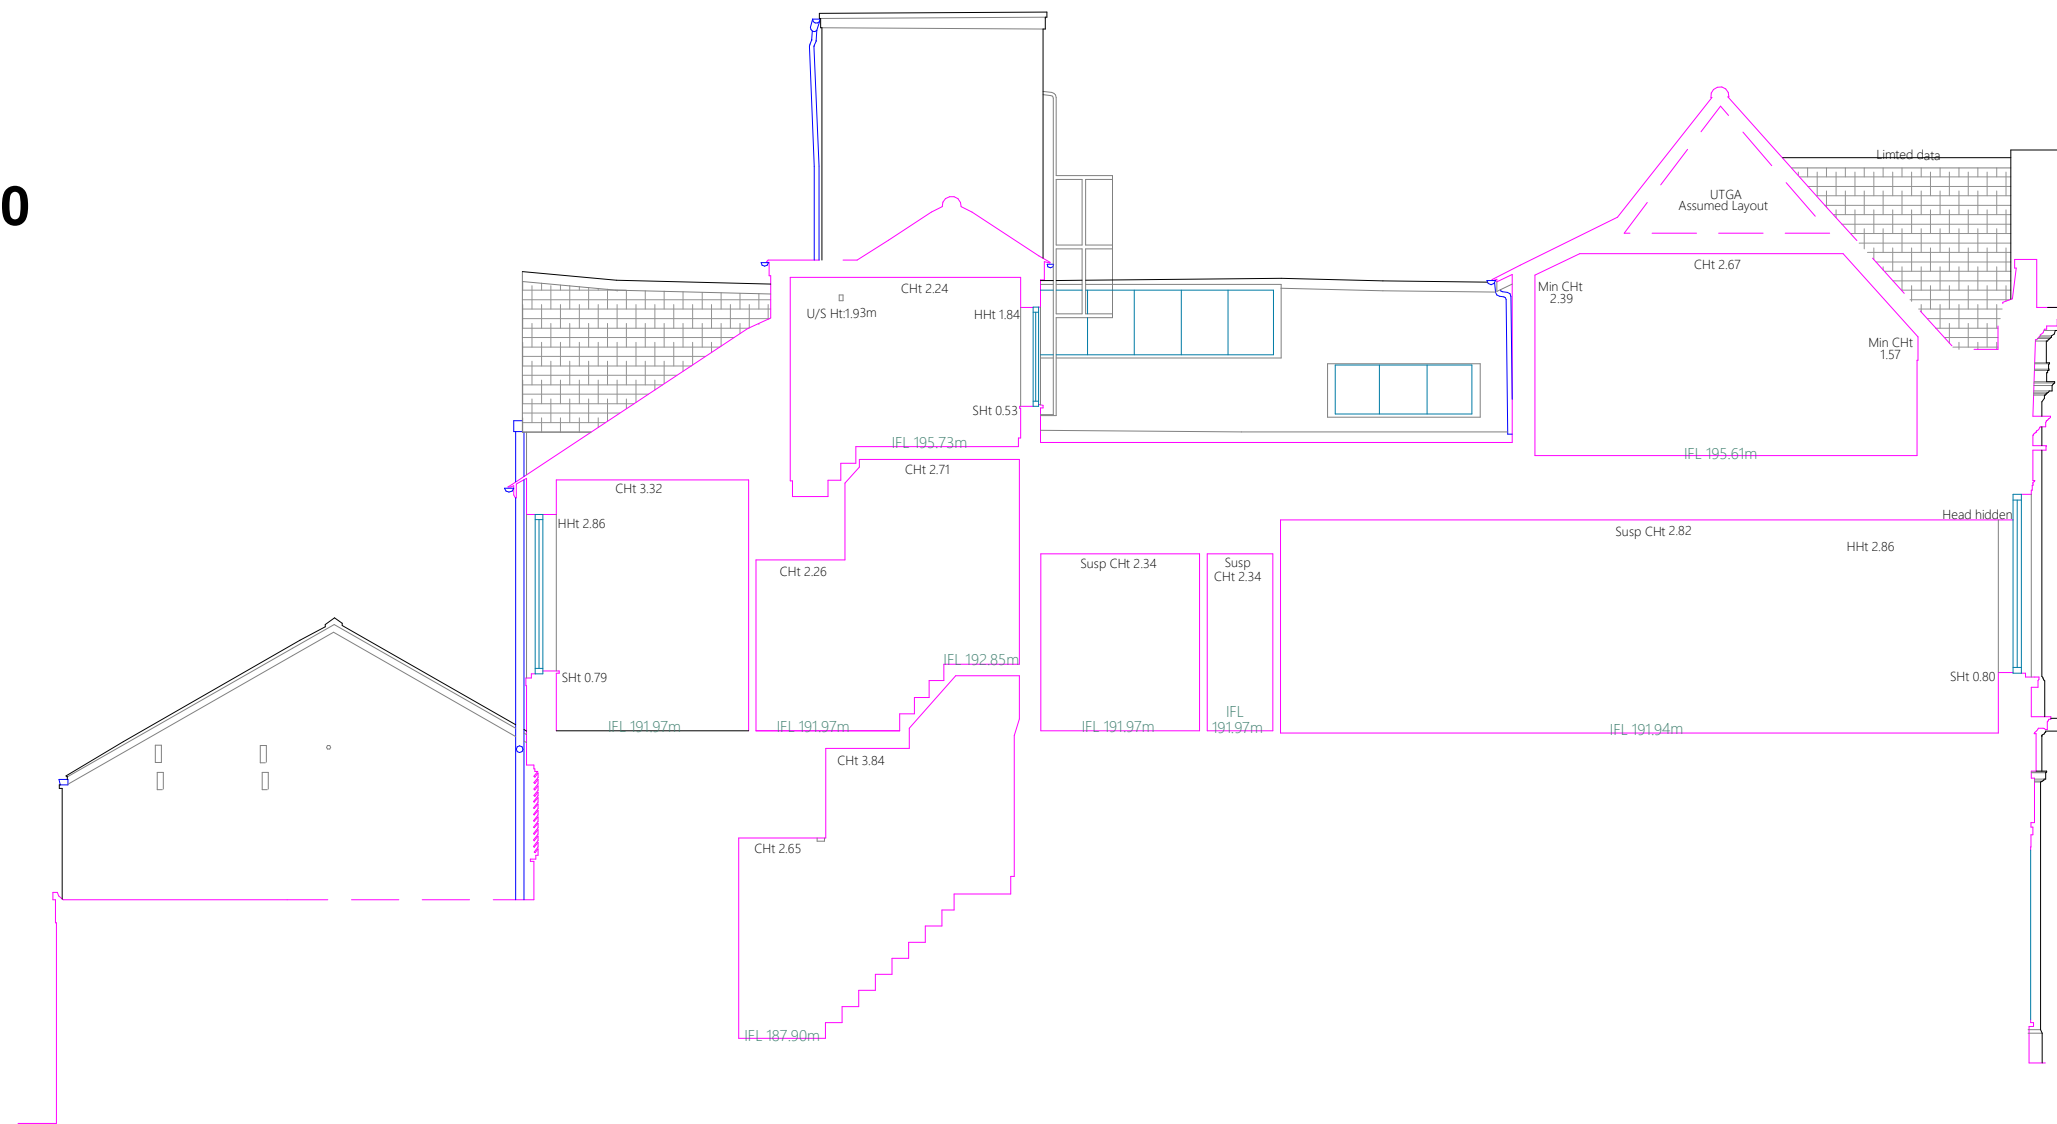


SECTION 6 'as existing' 1:100

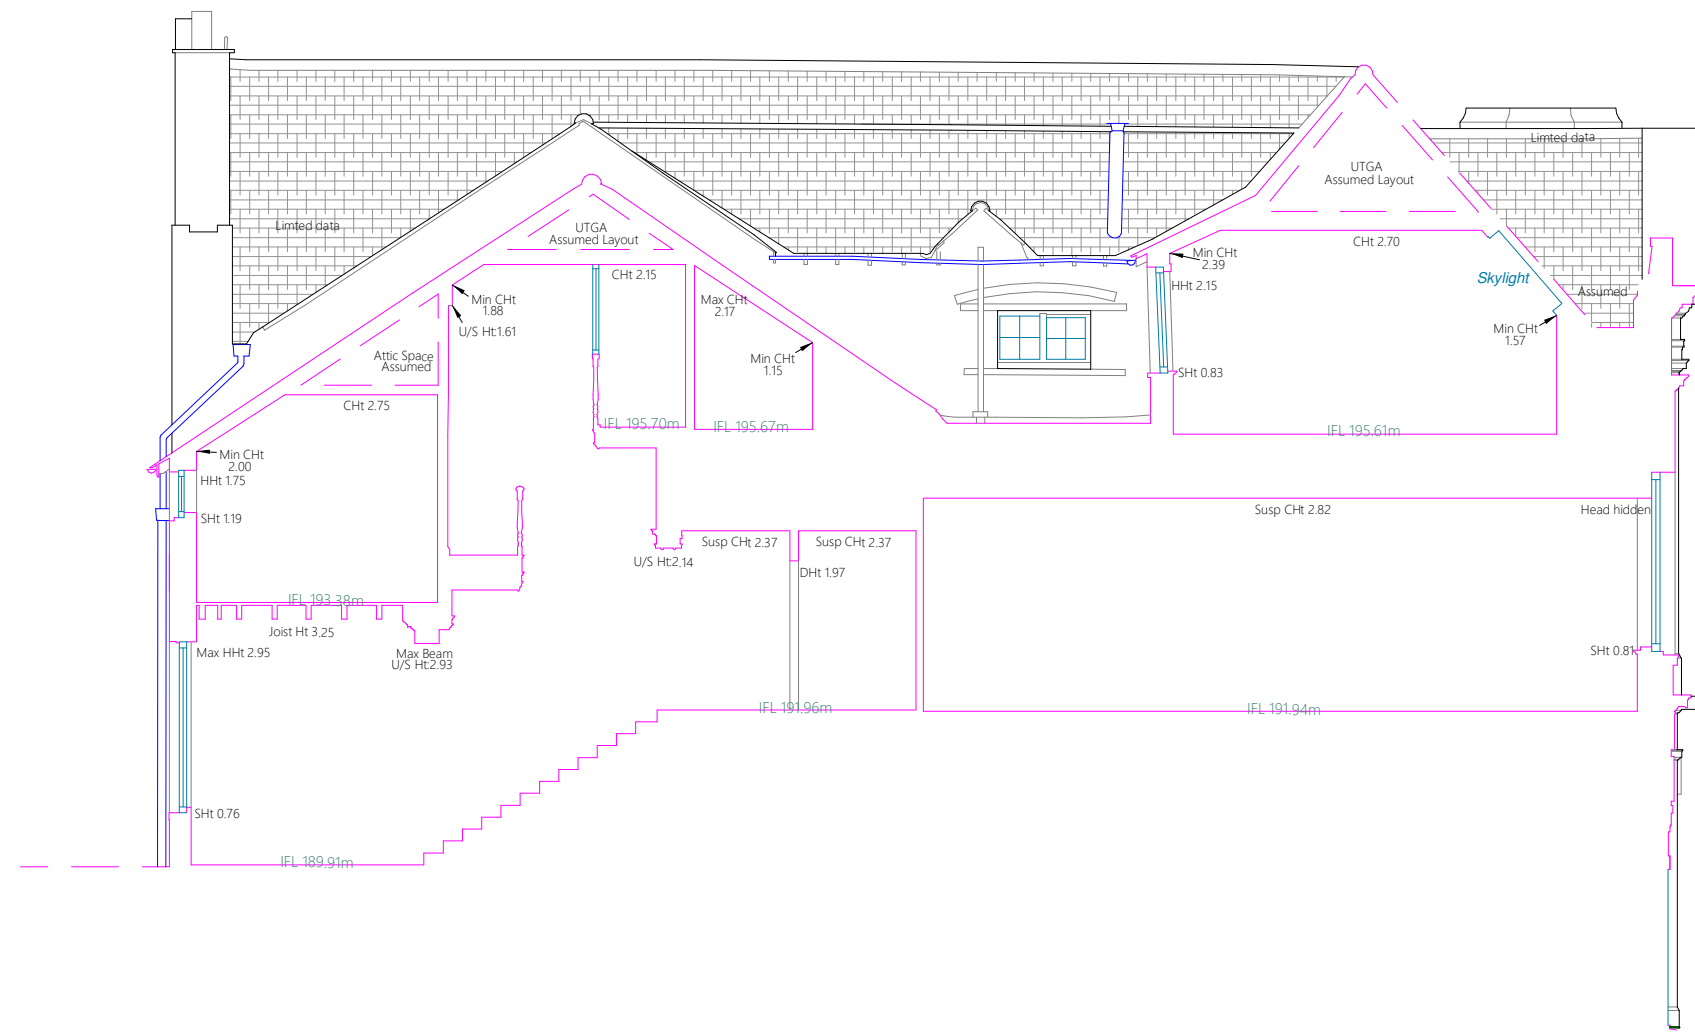

Rev	Date	Drawn	Description										
			Clerk Bank House Clerk Bank LEEK Staffordshire ST13 5HE t: 01538 373477 f: 01538 386503 e : info@ctdarchitects.co.uk w : www.ctdarchitects.co.uk	ctd architects © 2024 • This drawing is copyright. • All dimensions to be checked on site before proceeding. • Contractor must notify the architect of any discrepancies before proceeding. • Contractor to check/adjust dimensions of new work to suit existing conditions. Do not assume existing structure or details are plumbs, square or level. • All drawings to be read in conjunction with all other consultants drawings and specs.									
Client			Project	Scale	1:100	Size	A2	Drawn	SC	Chkd	PR	Date	14/03/24
Andrew Yu			Residential Development	StatusPLANNING									
			The Old Court House, High Street, Leek										
			Title	Job No.	2361			Drawing No			AL12		
			Site Survey Sections 'as existing'							Rev.			