


Window Elevations
1 : 50

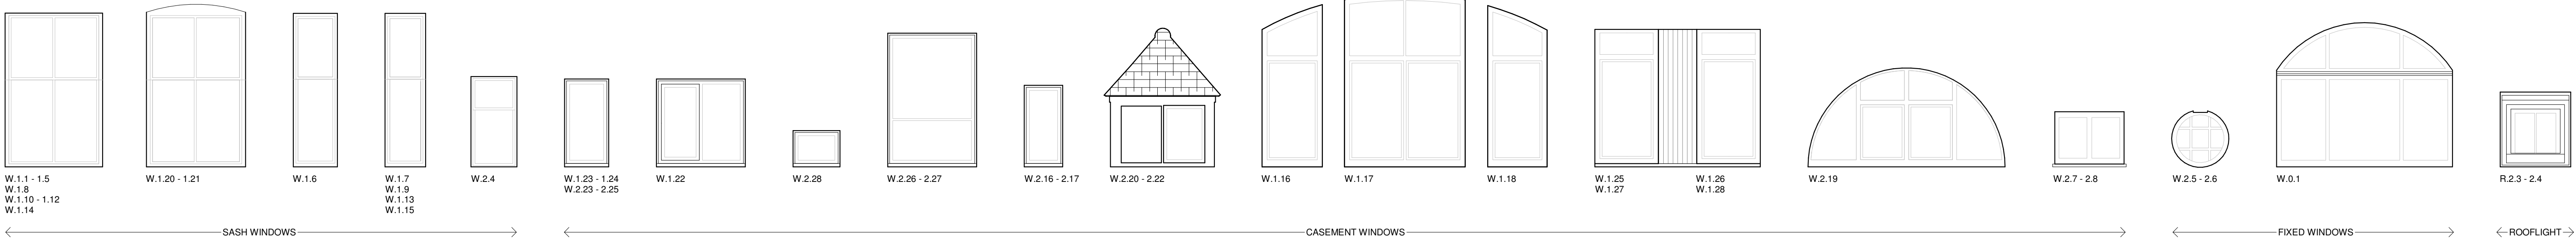


Window Schedule: Sash		
RefNo.	Size	Head Detail
W.1.1	w1535 xh2416	Flat
W.1.2	w1535 xh2416	Flat
W.1.3	w1535 xh2416	Flat
W.1.4	w1535 xh2416	Flat
W.1.5	w1535 xh2416	Flat
W.1.6	w695 xh2410	Flat
W.1.7	w639 xh2410	Flat
W.1.8	w1535 xh2416	Flat
W.1.9	w639 xh2410	Flat
W.1.10	w1535 xh2416	Flat
W.1.11	w1535 xh2416	Flat
W.1.12	w1535 xh2416	Flat
W.1.13	w639 xh2410	Flat
W.1.14	w1535 xh2416	Flat
W.1.15	w639 xh2410	Flat
W.1.20	w1560 xh2430/2554	Arch
W.1.21	w1560 xh2430/2554	Arch
W.2.4	w724 xh1417	Flat

Window Schedule: Casement		
RefNo.	Size	Head Detail
W.1.16	w950 xh2180/2549	Half Arch Left
W.1.17	w1900 xh2625/2692	Arch
W.1.18	w935 xh2148/2533	Half Arch Left
W.1.22	w1400 xh1380	Flat
W.1.23	w695 xh1380	Flat
W.1.24	w695 xh1380	Flat
W.1.25	w1000 xh2160	Flat
W.1.26	w1000 xh2160	Flat
W.1.27	w1000 xh2160	Flat
W.1.28	w1000 xh2160	Flat
W.2.7	w1090 xh865	Flat
W.2.8	w1090 xh865	Flat
W.2.16	w605 xh1280	Flat
W.2.17	w605 xh1280	Flat
W.2.19	w3100 xh1554	Arch
W.2.20	w1636 xh1124	Dormer
W.2.21	w1636 xh1124	Dormer
W.2.22	w1636 xh1124	Dormer
W.2.23	w695 xh1380	Flat
W.2.24	w695 xh1380	Flat
W.2.25	w695 xh1380	Flat
W.2.26	w1400 xh2100	Flat
W.2.27	w1400 xh2100	Flat
W.2.28	w740 xh570	Flat


Window Schedule: Fixed		
RefNo.	Size	Head Detail
W.0.1	w2770 xh1517/2266	Arch
W.2.5	878ø	Round
W.2.6	878ø	Round

Window Schedule: Rooflight		
RefNo.	Size	Head Detail
R.2.3	w1110 xh1175	Flat
R.2.4	w1110 xh1175	Flat
R.2.5	w1110 xh1175	Flat


Typical Sash Window Detail
1 : 10

 

Elevation

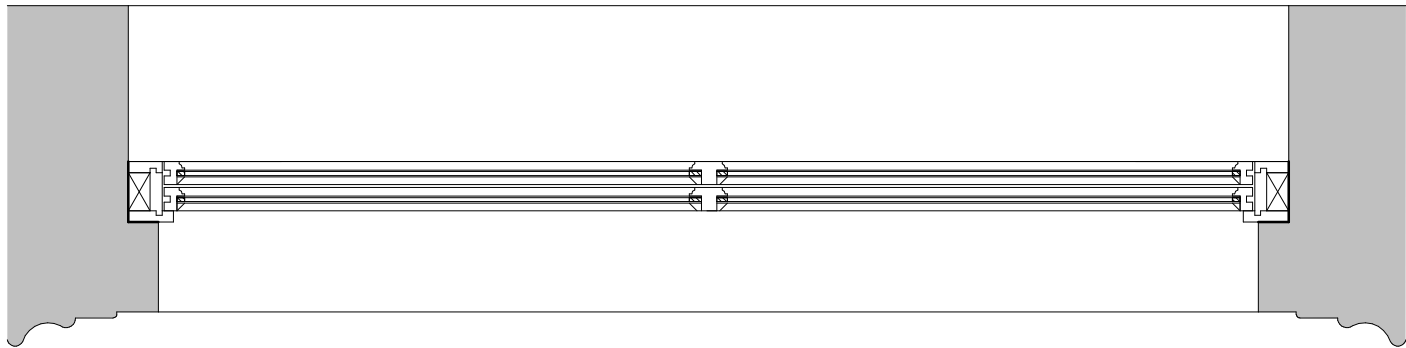


Plan

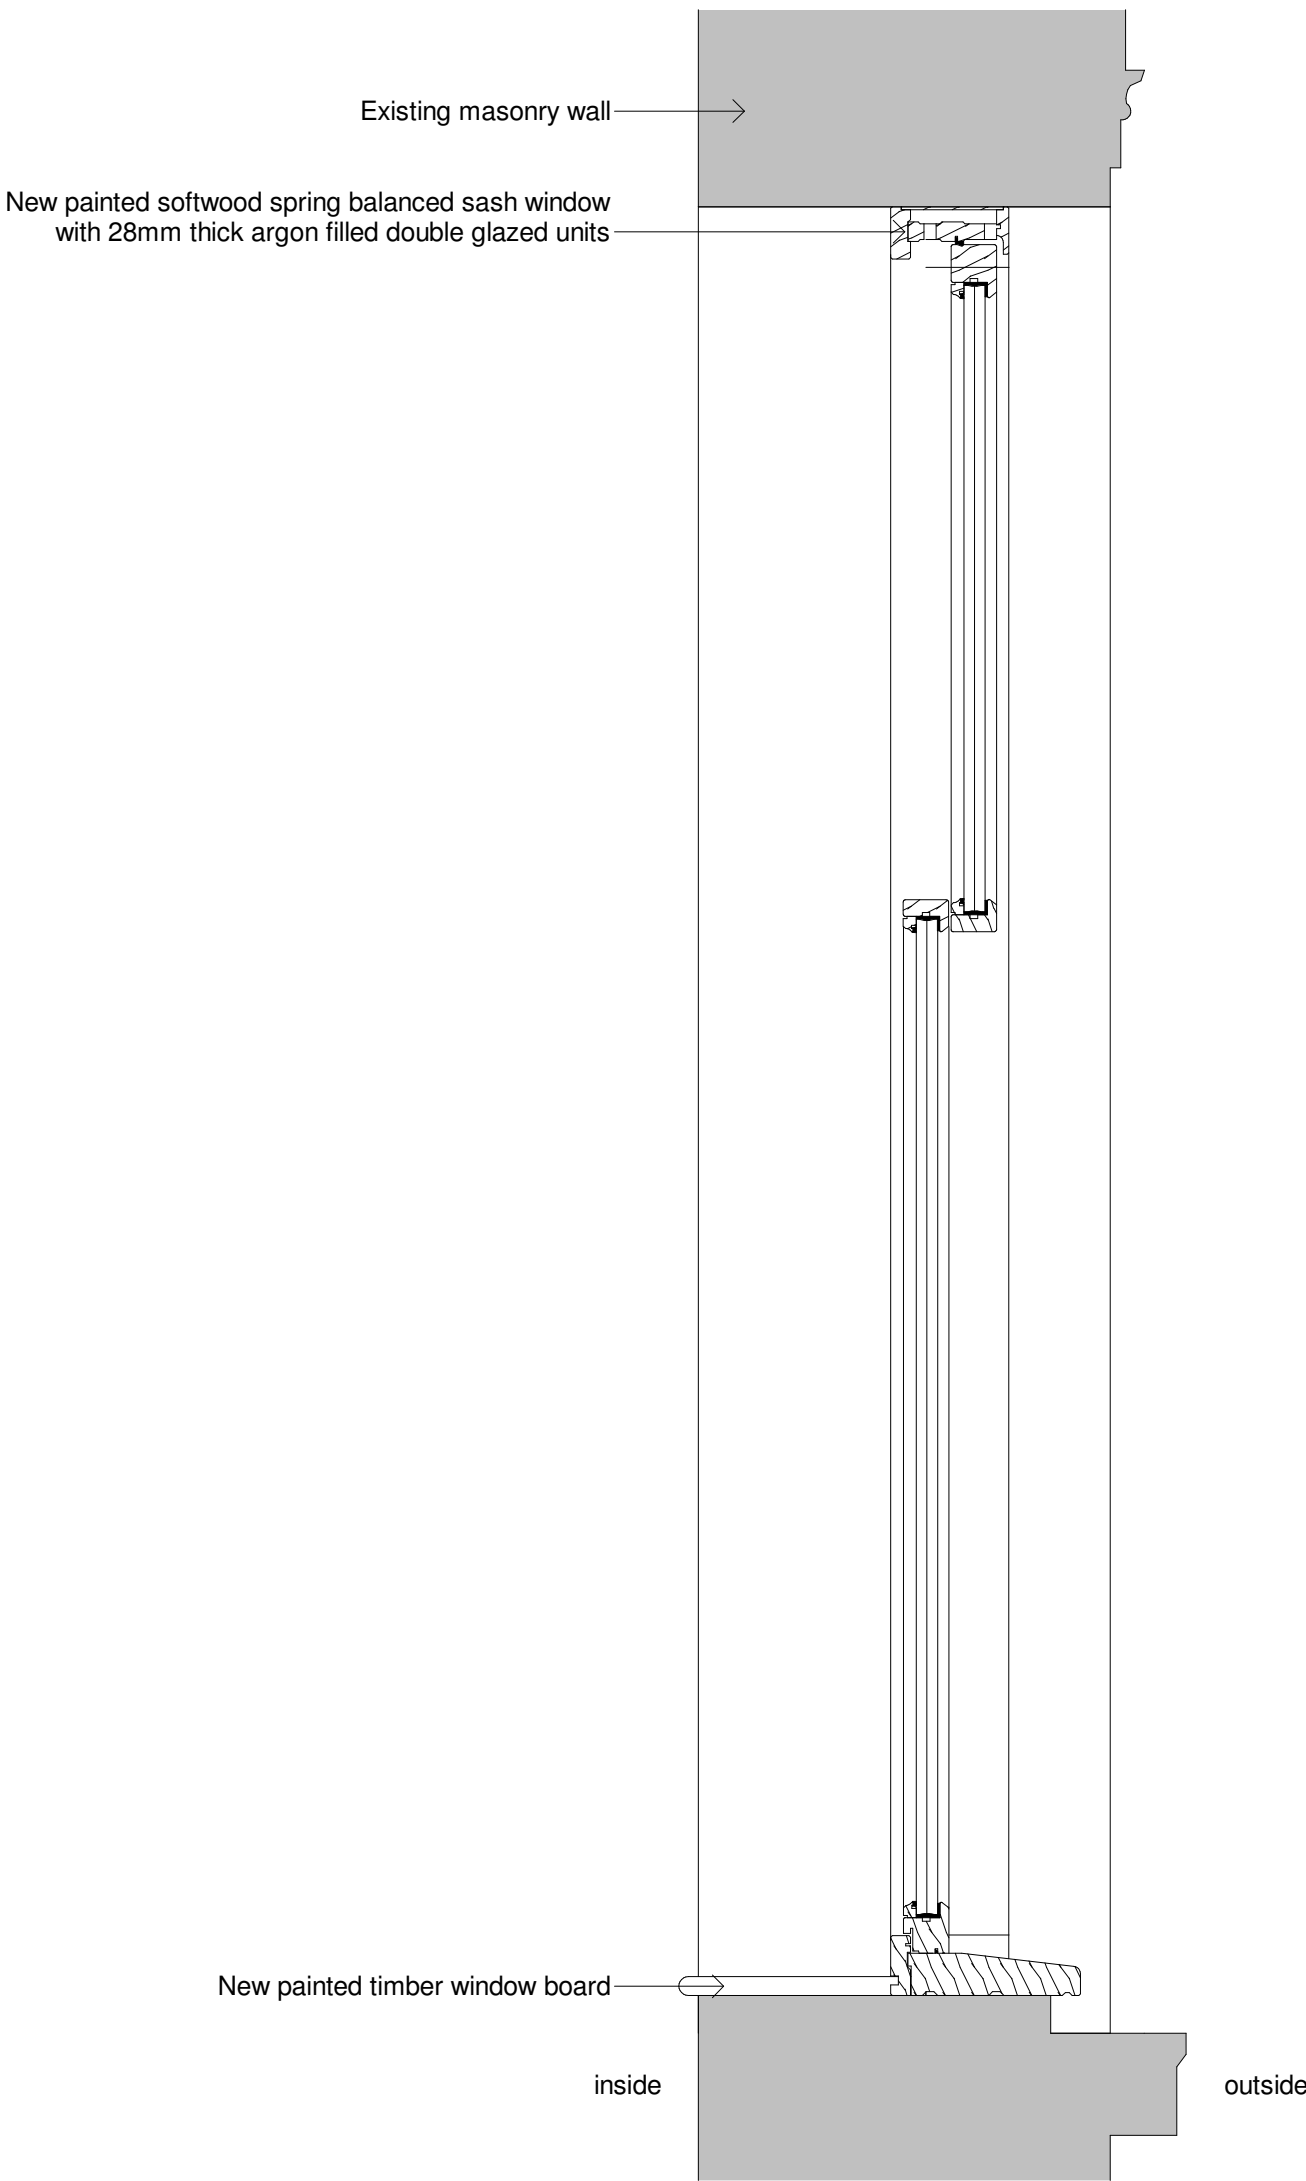


Section


Typical Casement Window Detail
1 : 10

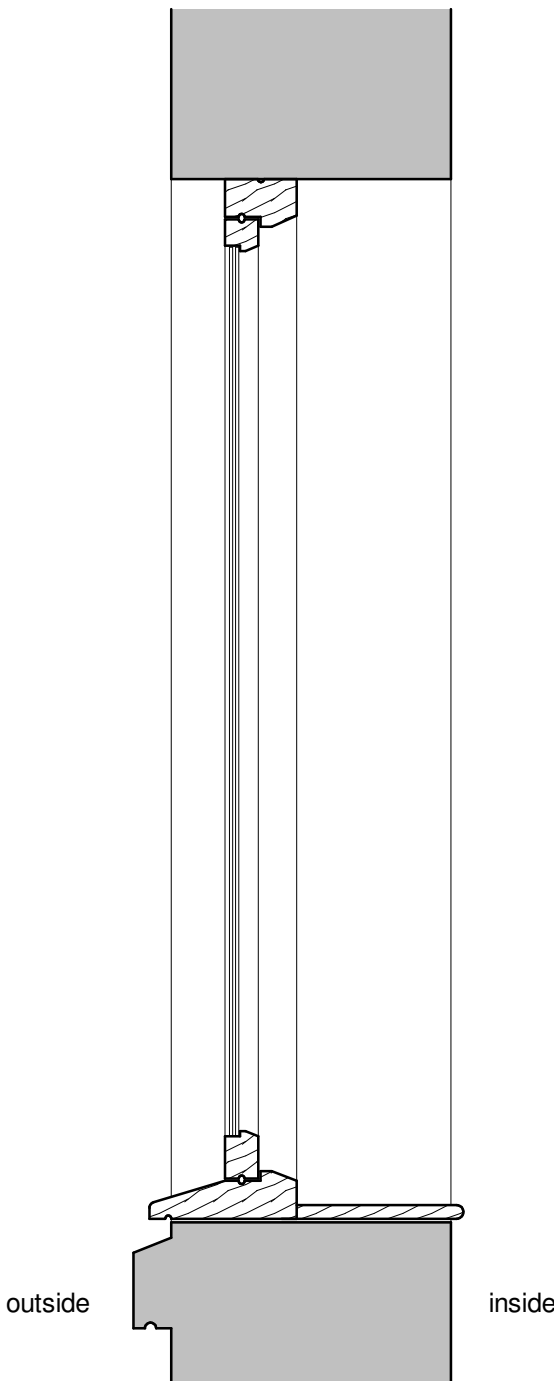


Section - Casement

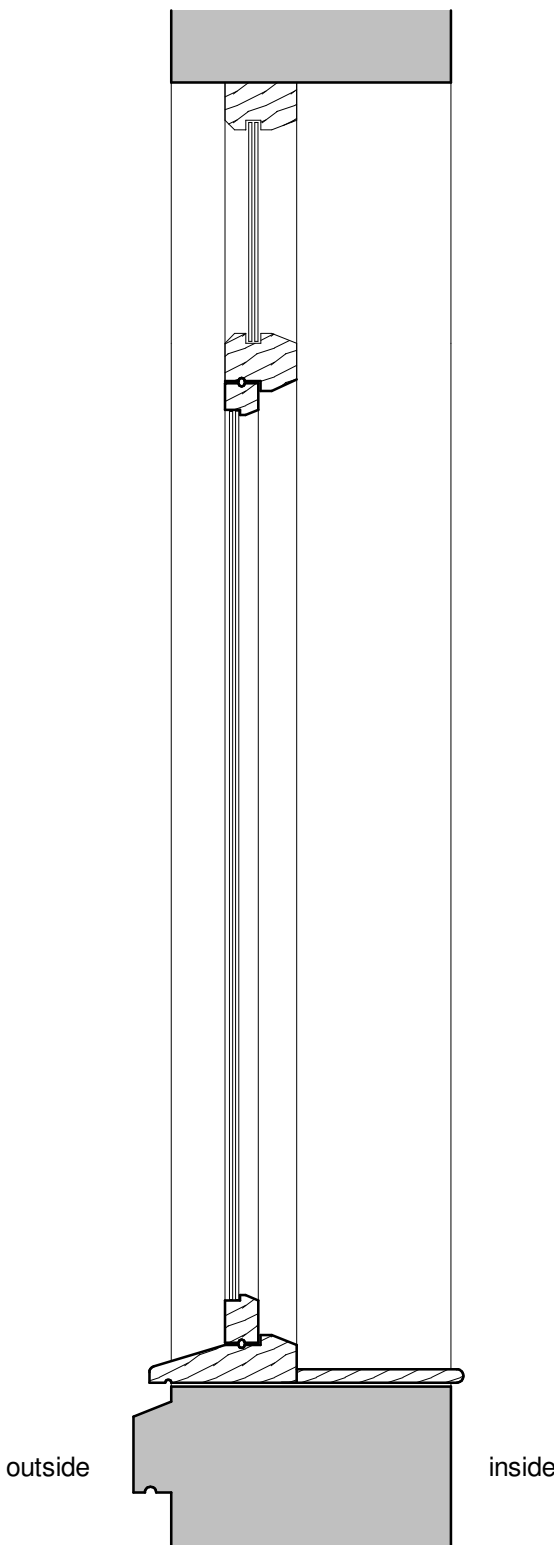

Section - Casement / Fixed

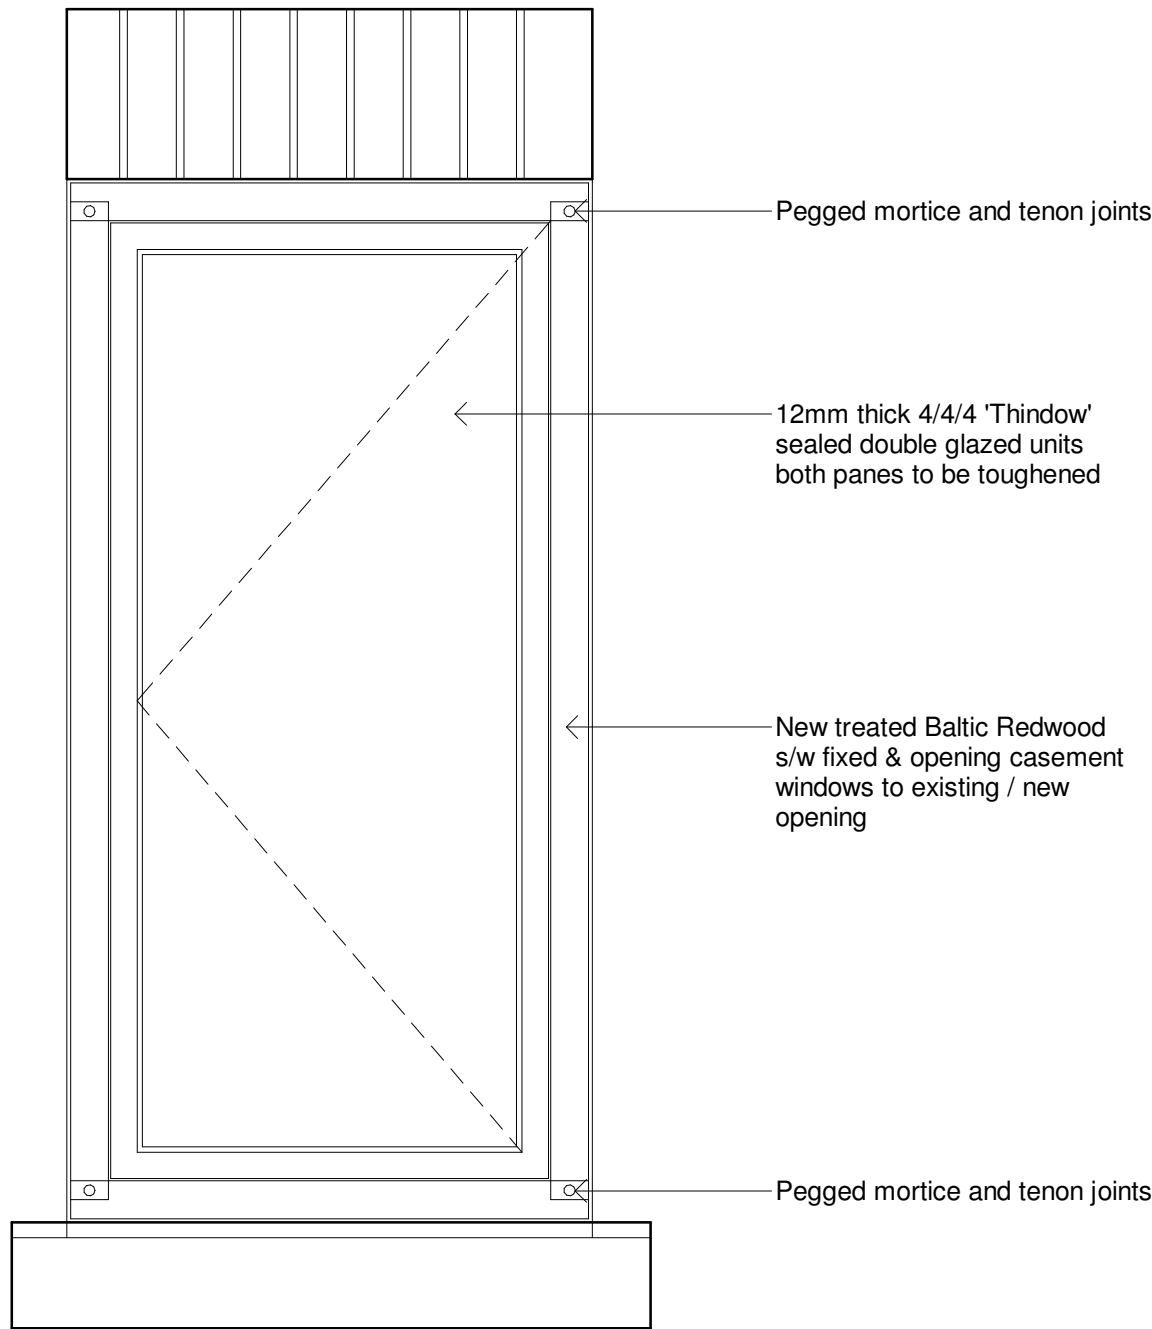

Elevation

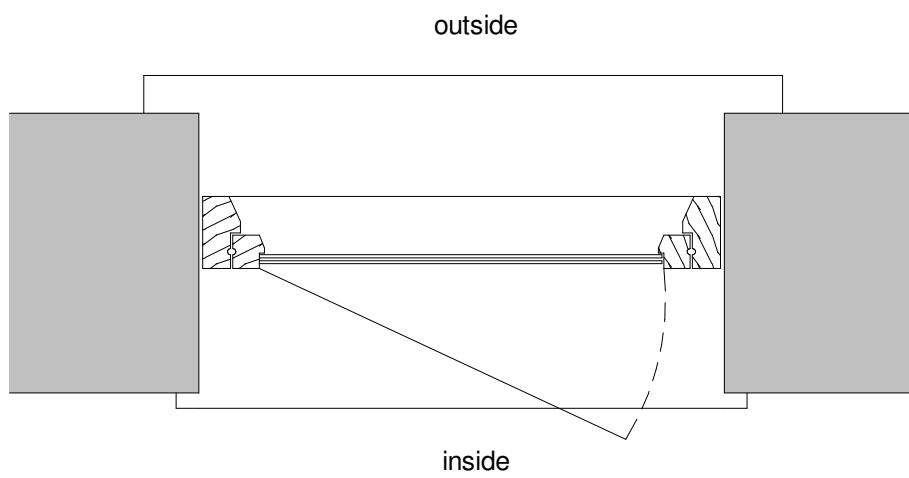

Plan

- NOTE:
- Structural openings are indicative sizes only. Exact dimensions to be taken on site prior to manufacture.
 - Windows to be painted (colour to be agreed in accordance with LPA Conservation Officer's approval).



Rev	Date	Drawn	Description								
ctd architects	Clerk Bank House Clerk Bank LEEK Staffordshire ST13 5HE			ctd architects © 2024 • This drawing is copyright. • All dimensions to be checked on site before proceeding. • Contractor must notify the architect of any discrepancies before proceeding. • Contractor to check/adjust dimensions of new work to suit existing conditions. Do not assume existing structure or details are plumb, square or level. • All drawings to be read in conjunction with all other consultants drawings and specs.							
	t: 01538 373477 f: 01538 386503			e: info@ctdarchitects.co.uk w: www.ctdarchitects.co.uk							
	Client	Project Residential Development The Old Court House, High Street, Leek			Scale 1:10	Size A1	Drawn SC	Checked PR	Date 20/05/24		
Andrew Yu				Status	PLANNING						
Title Typical Window Details & Schedule				Job No 2361	Drawing No AL24			Rev.			