


Rev.	Description	By	Date
------	-------------	----	------

Project Title:
MOUNT PLEASANT, MOUNT
ROAD, LEEK, ST13 6NQ

Drawing Title:
PROPOSED NEW HOUSE -
TYPICAL SECTION

Drawing Number: 4801.009	Drawing Status: PLANNING
Drawn: JNN	Checked: MN
Date: 01.12.24	Sheet Size: A3
Scale: 1:50	

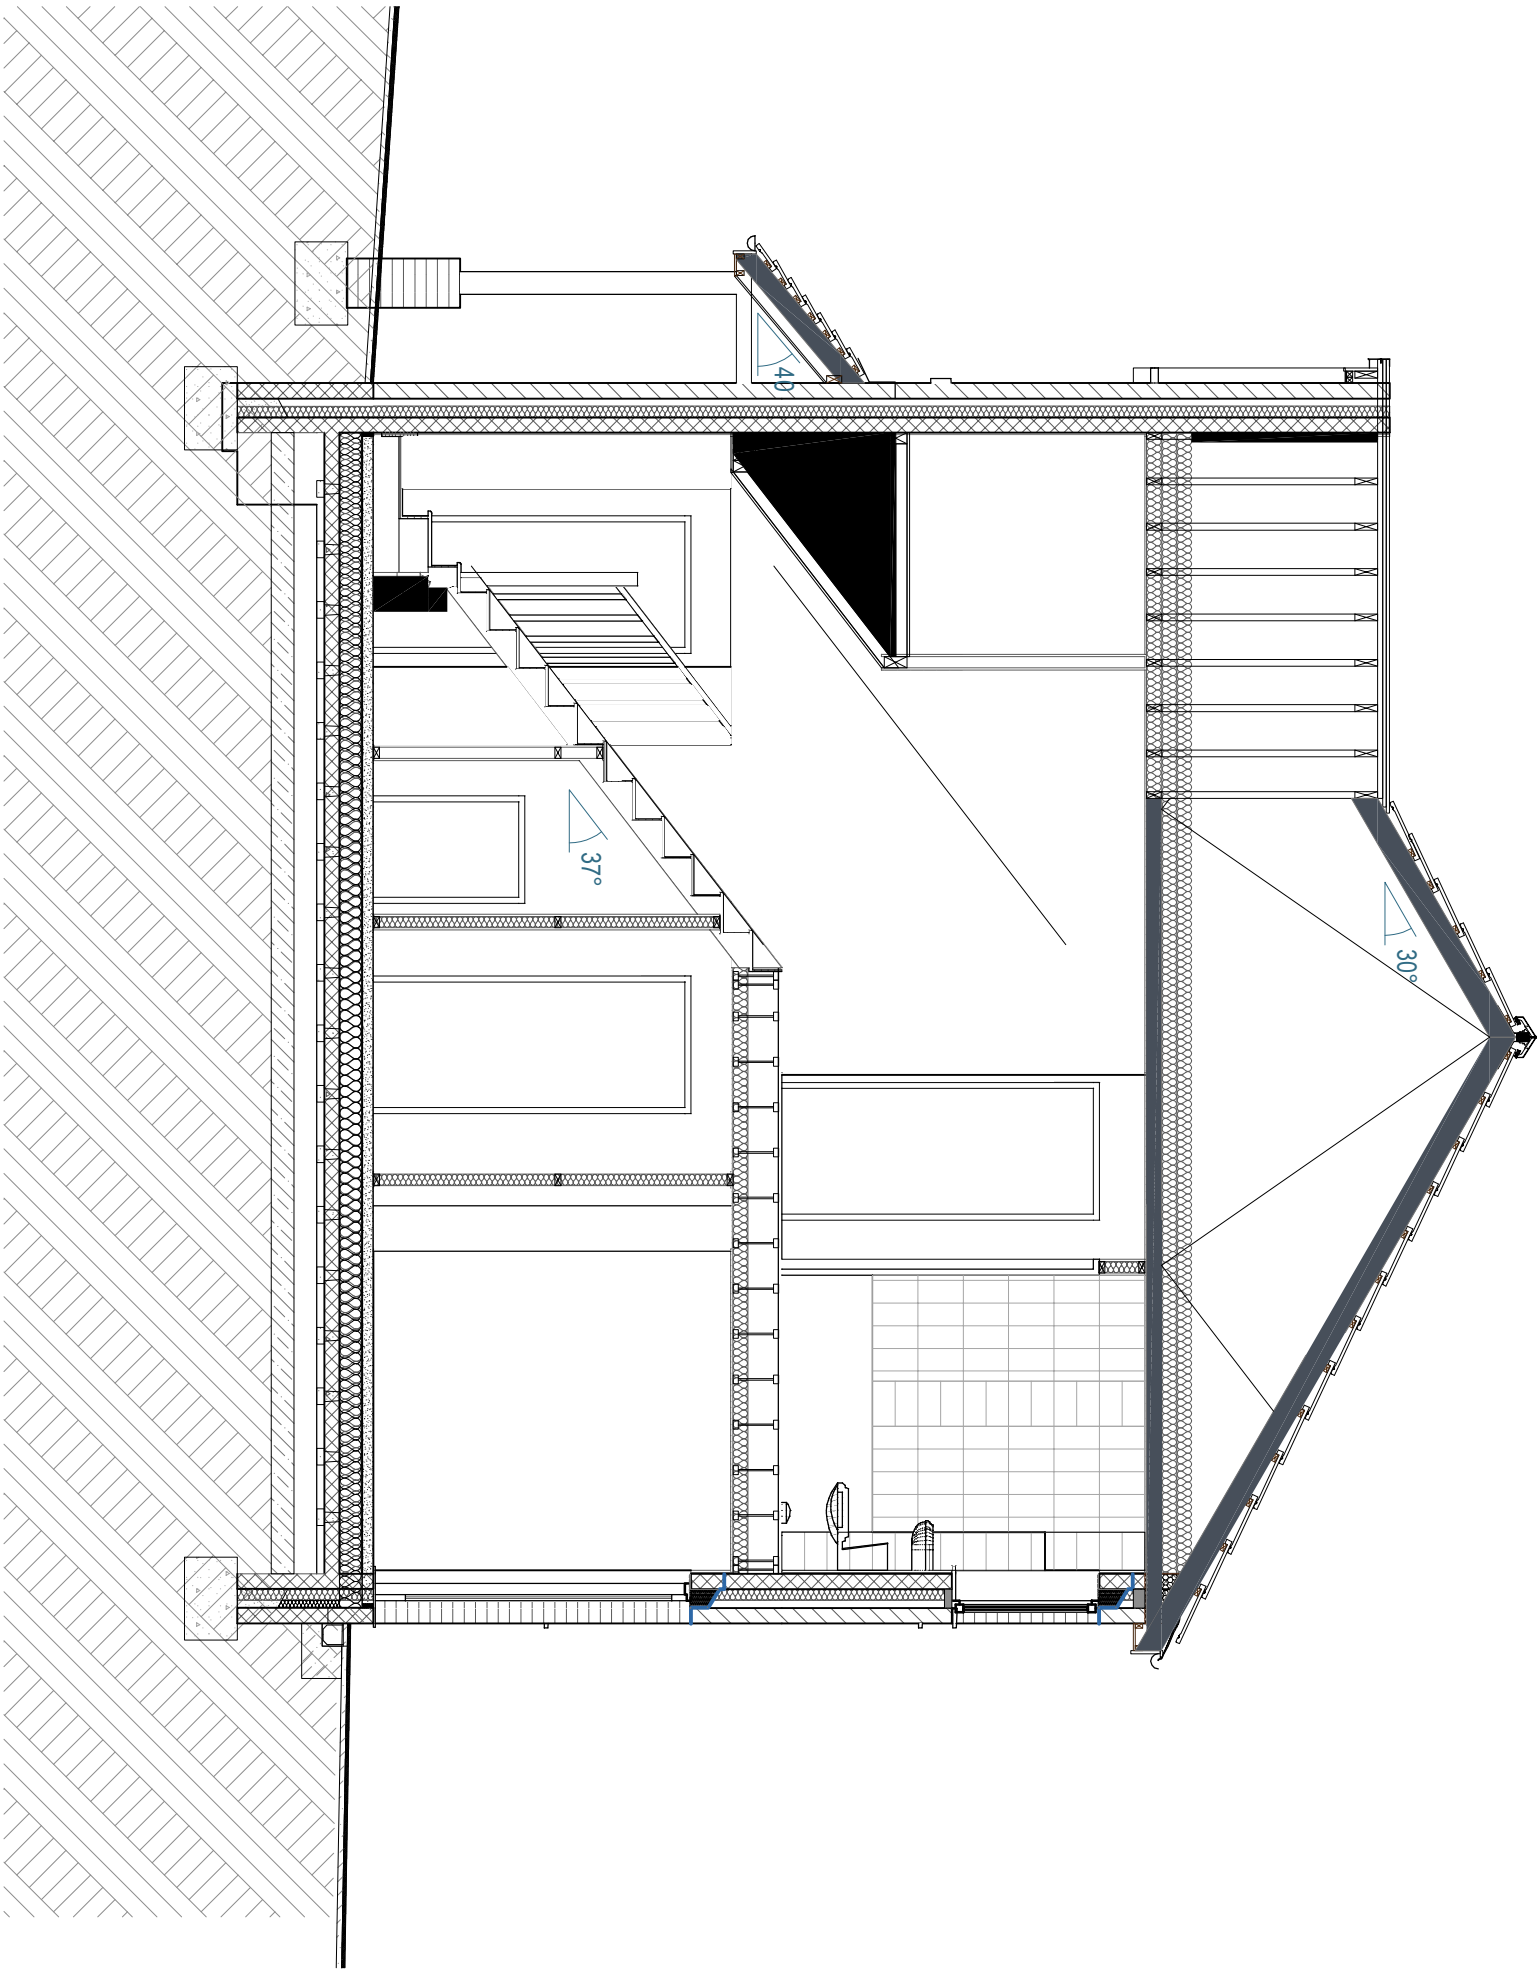

Vista Consulting
603 Crewe Road
Wistaston
Crewe
Cheshire
CW2 6PU
T: 01270 481618
M: 07708 903452
E: info@vista-consulting.co.uk