
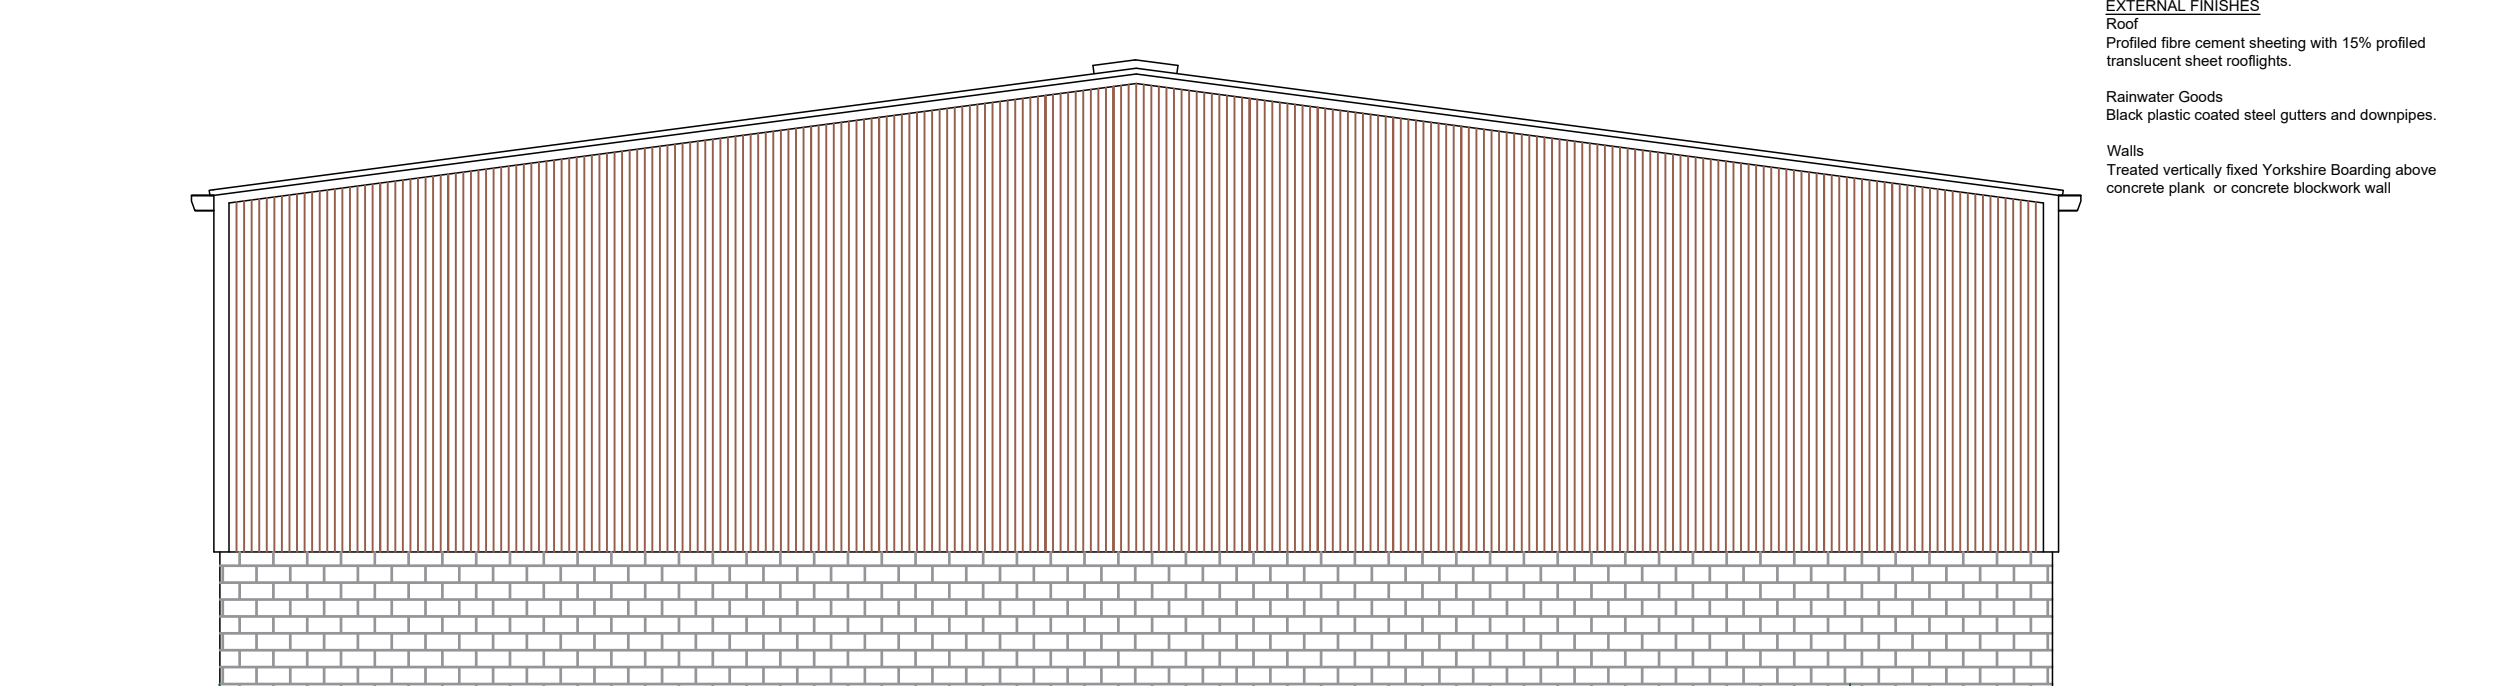


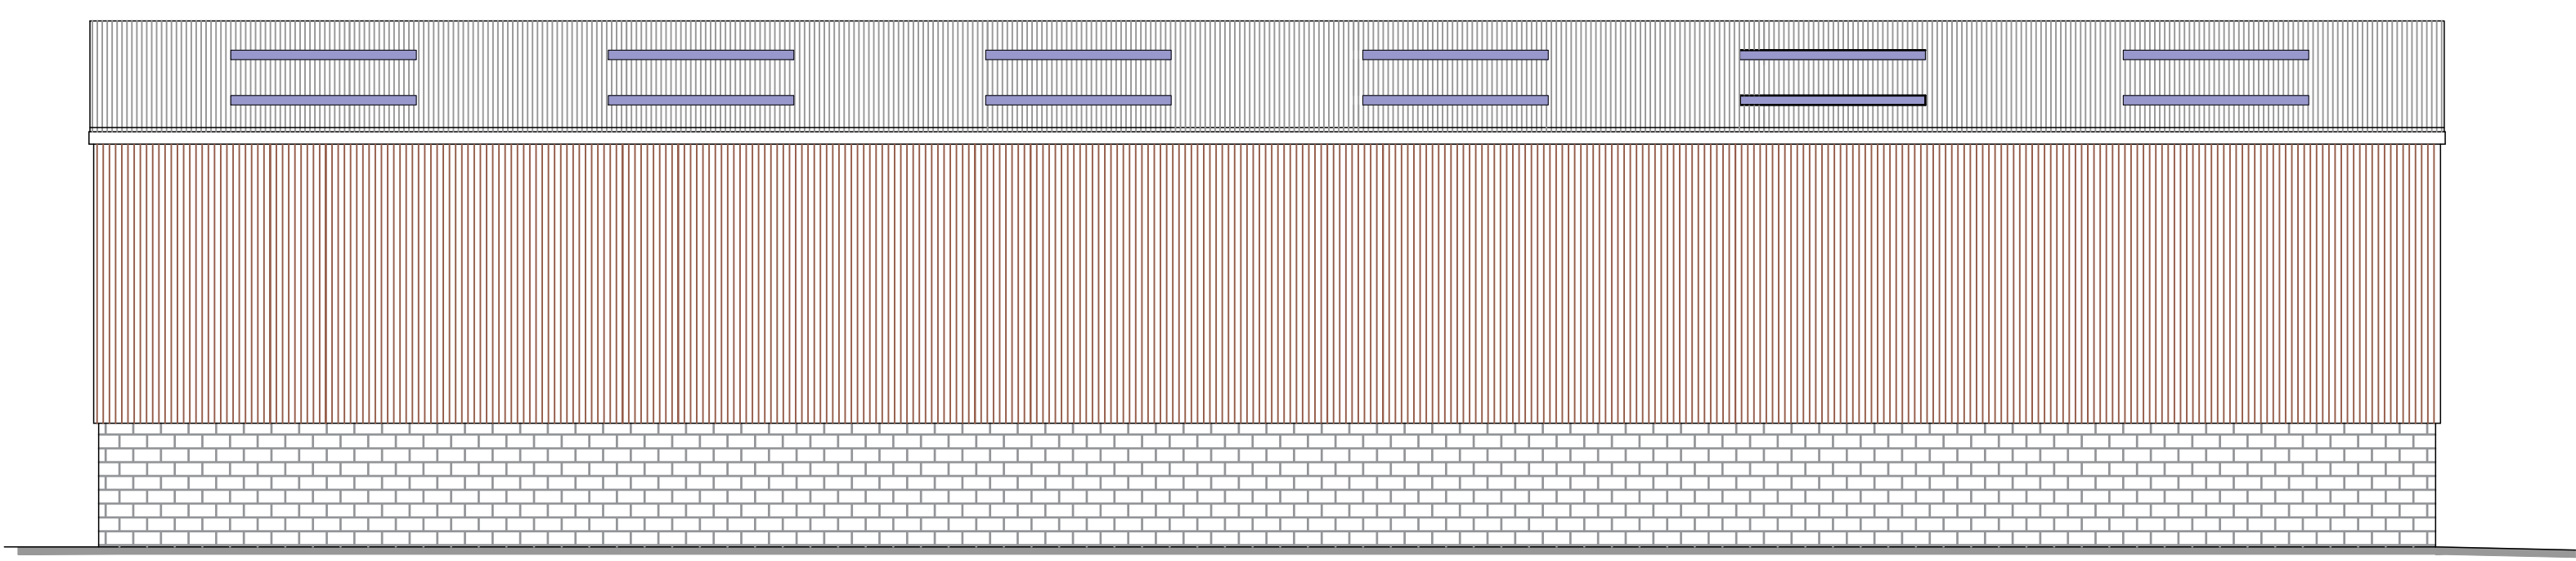

EXTERNAL FINISHES



Roof
Profiled fibre cement sheeting with 15% profiled translucent sheet rooflights.

Rainwater Goods
Black plastic coated steel gutters and downpipes.

Walls
Treated vertically fixed Yorkshire Boarding above concrete plinth or concrete blockwork wall


Proposed West Elevation 1:100 @ A1

Proposed South Elevation 1:100 @ A1

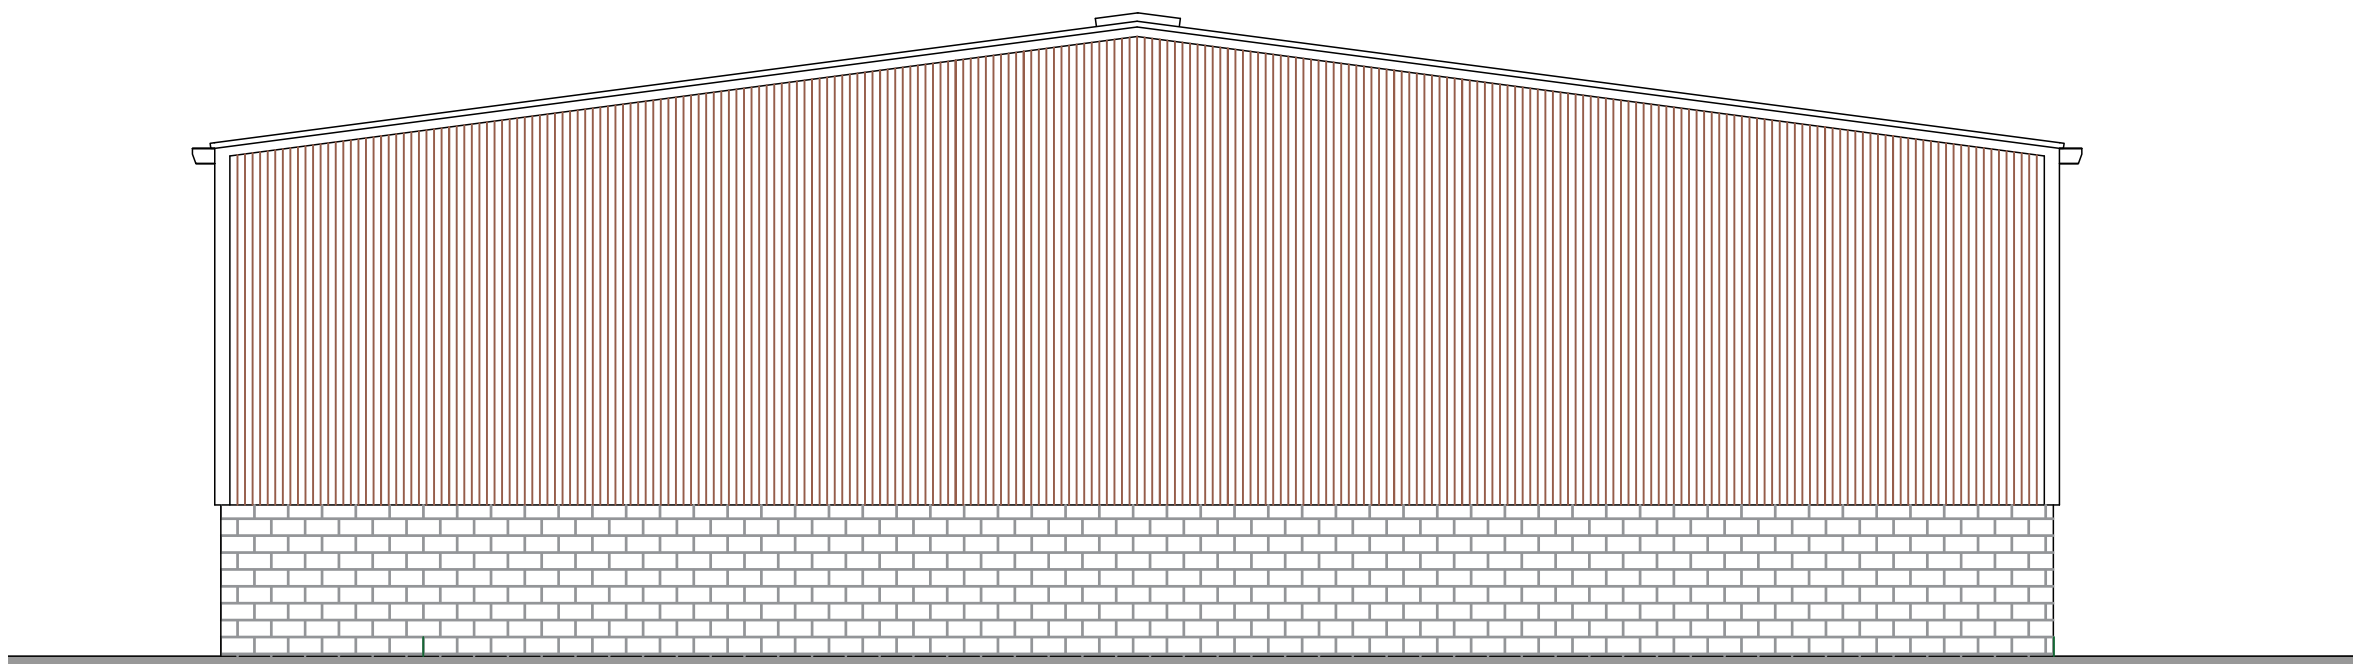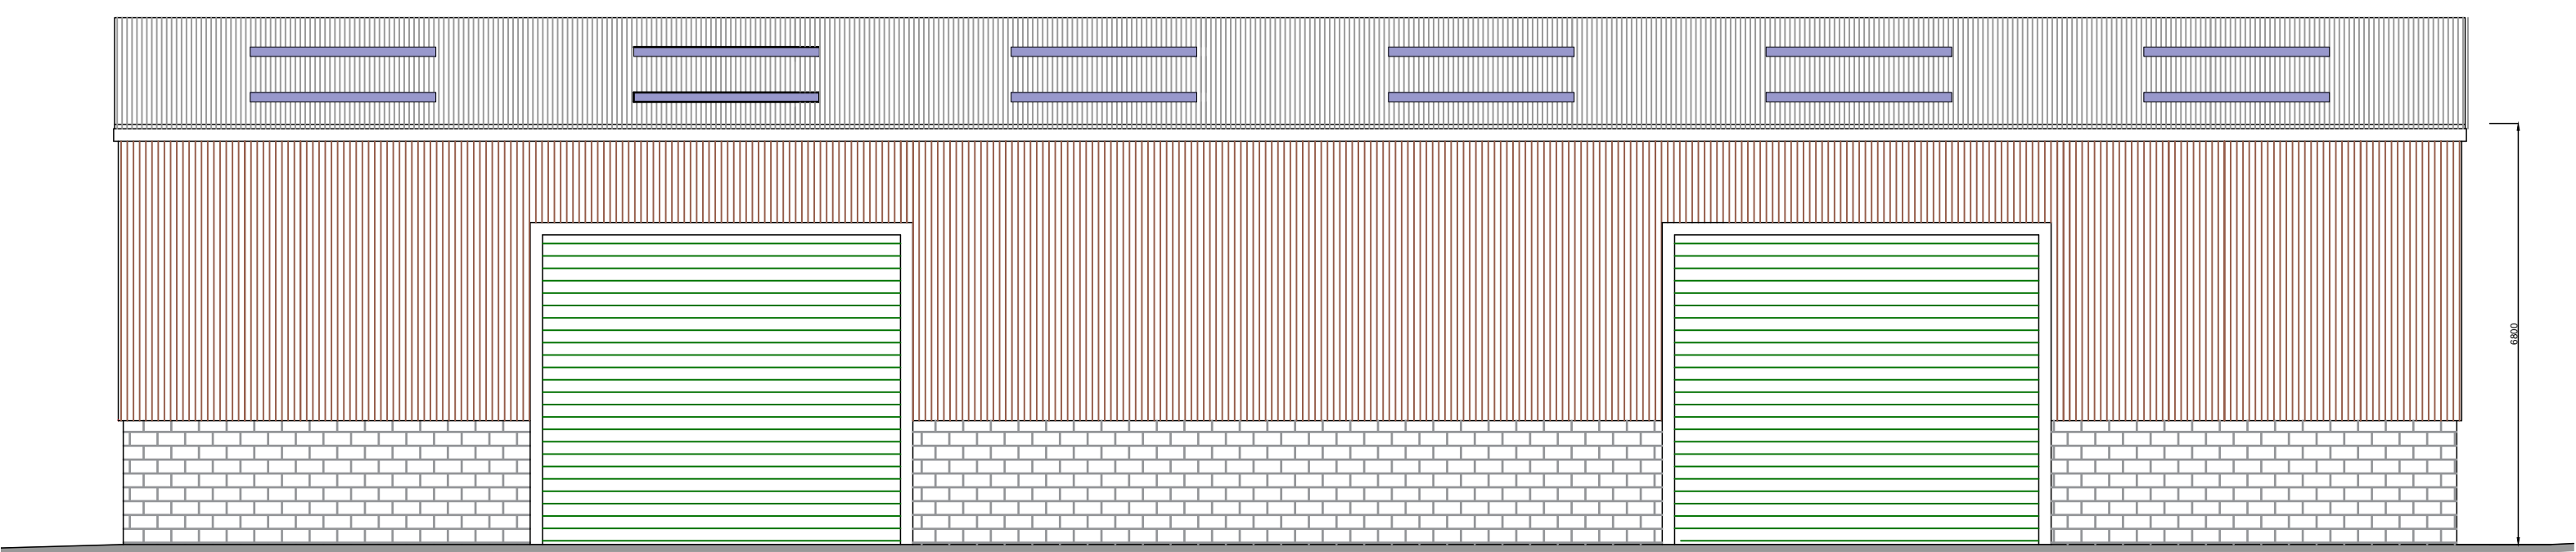


Proposed East Elevation 1:100 @ A1

Proposed North Elevation 1:100 @ A1

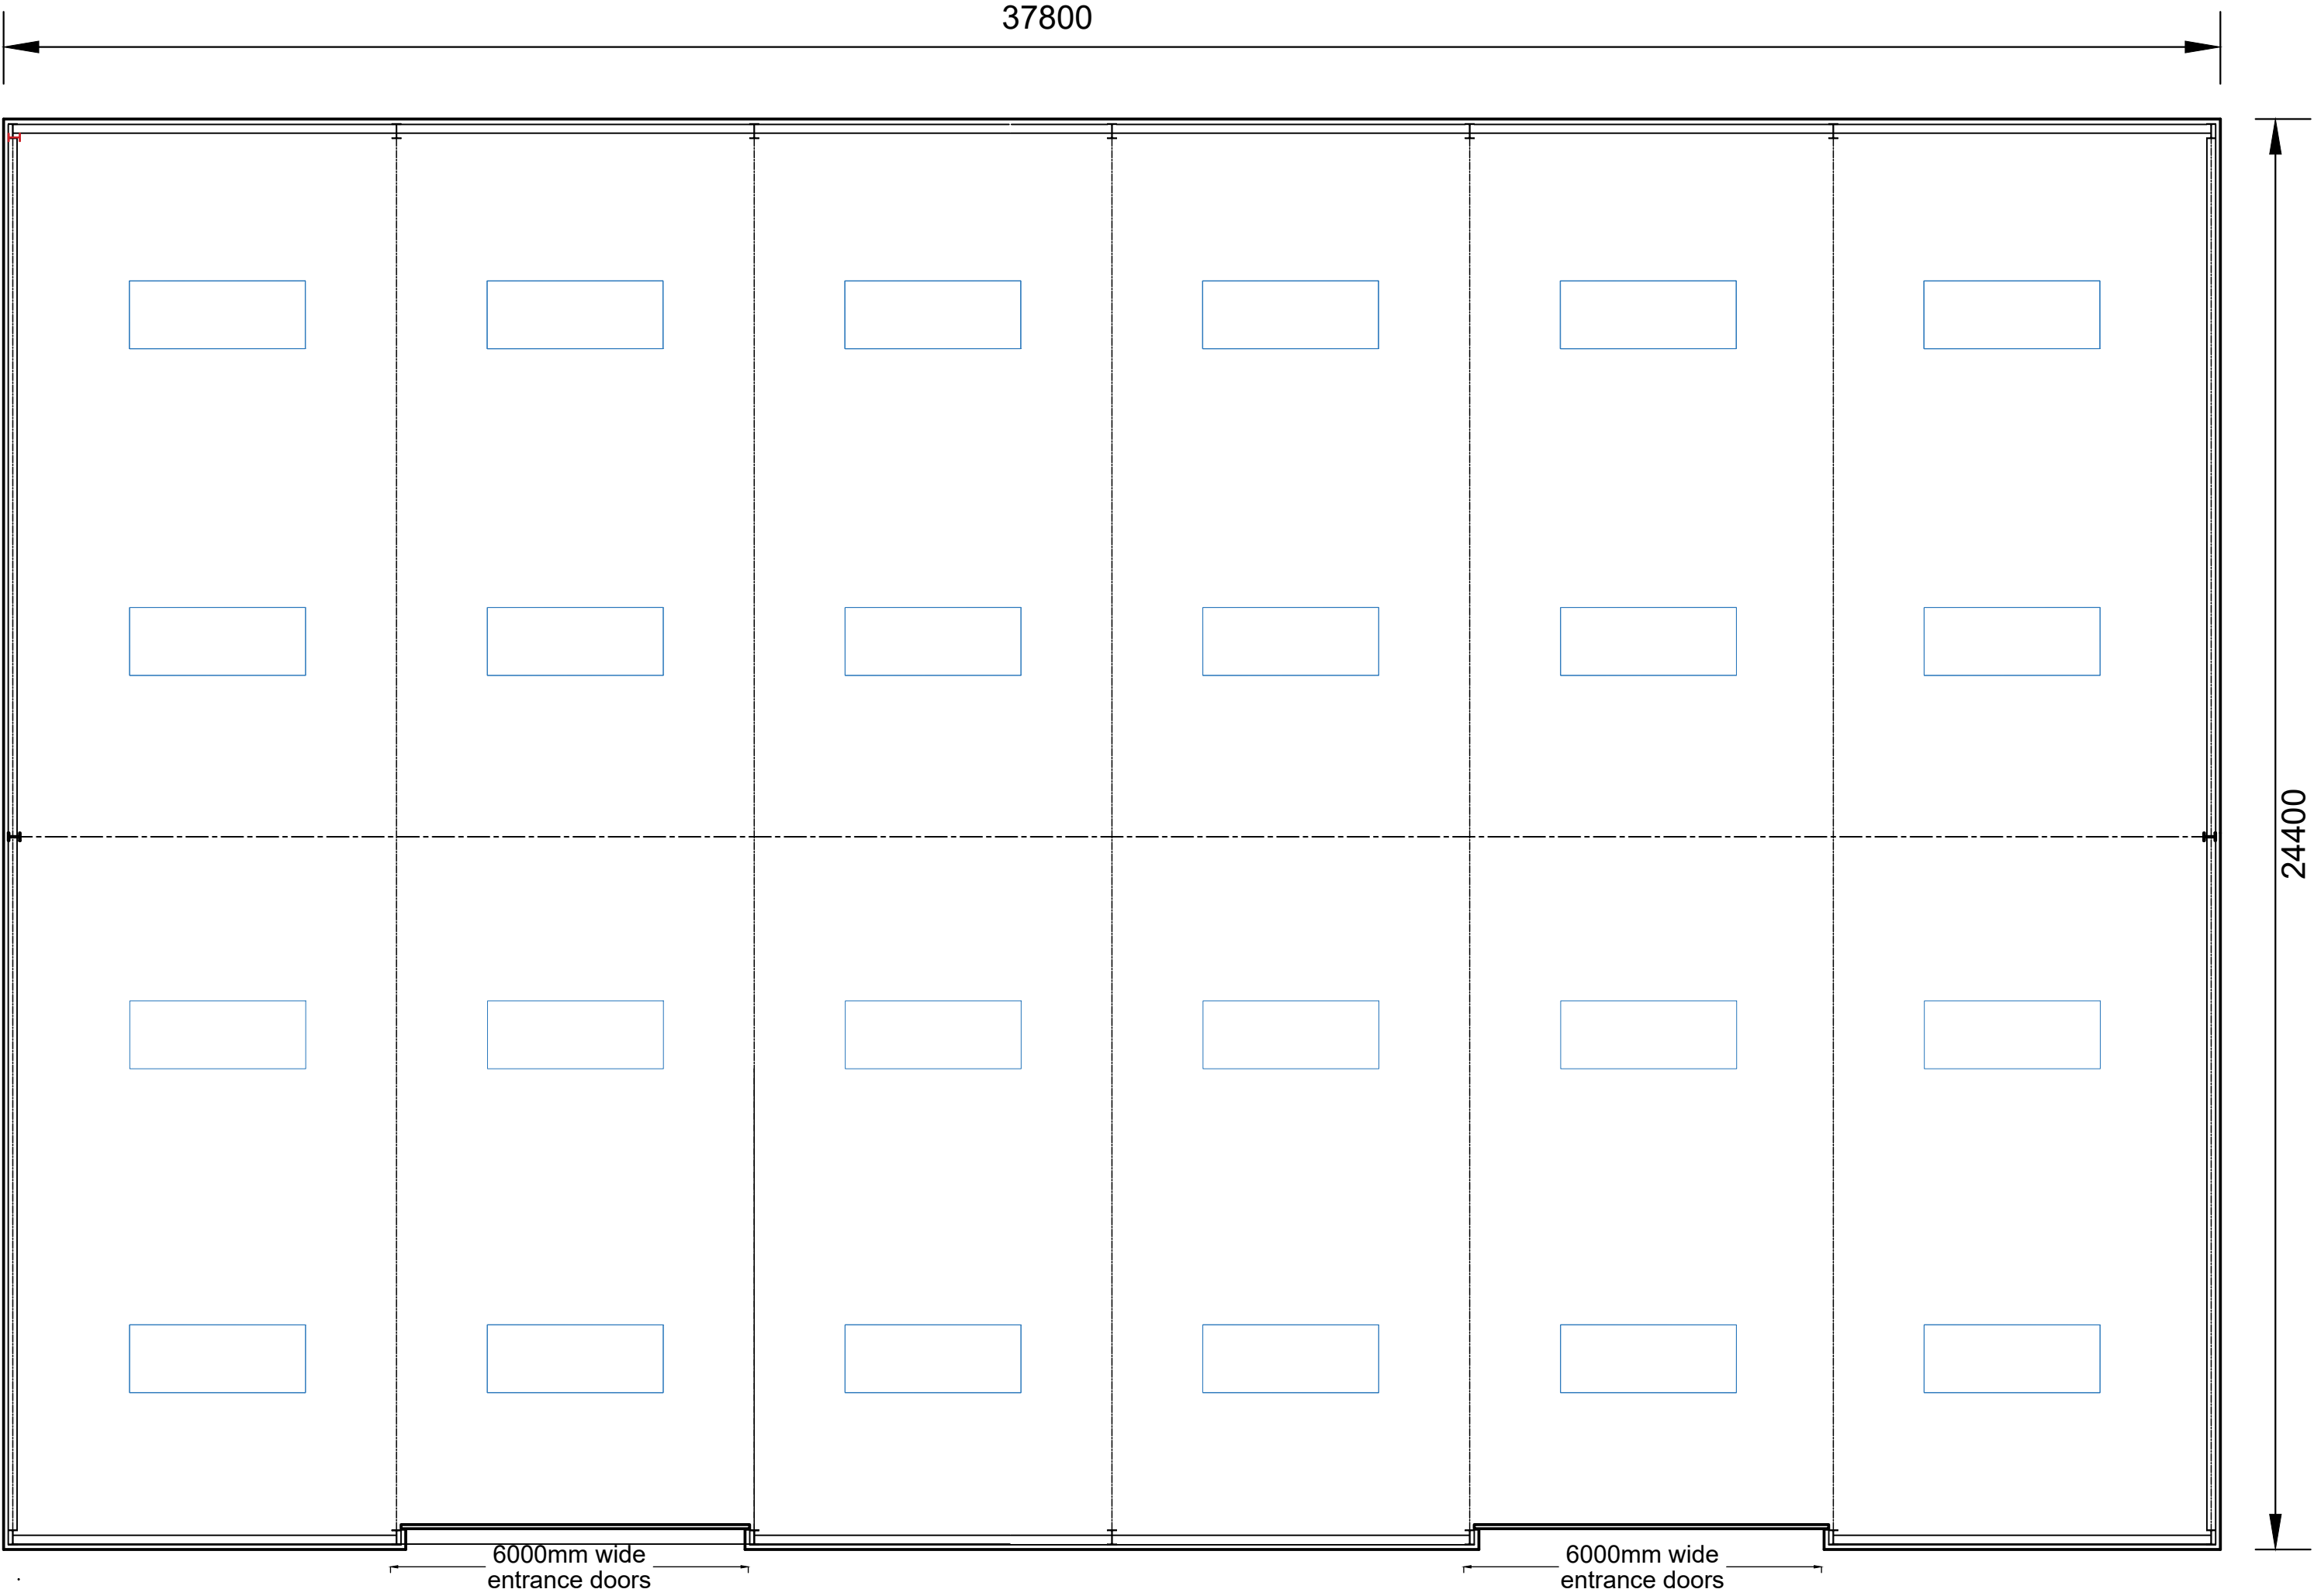

Proposed Floor Plan 1:100 @ A1

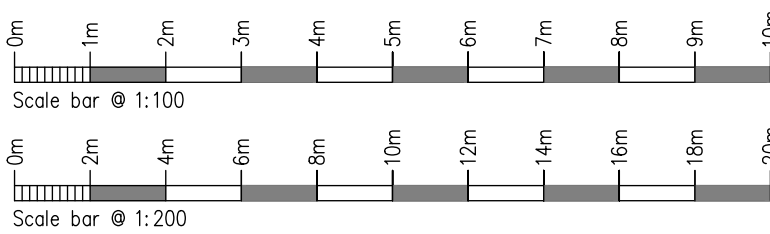

Rev.	Drawn	Comments	Date

MAC
ARCHITECTURAL DESIGN LTD

Moorland House, 123 Moorland Road, Burslem, ST6 1JD.
T:01782 503302 E:admin@mac-arch.co.uk

Client:
Mr & Mrs J Bloor

Project:
Proposed Hay & Straw Store
at Overton Farm, Hollington,
Near Tean, Stoke-on-Trent,
Staffordshire. ST10 4HW

Title:
Proposed Floor Plan & Elevations

Status:
Preliminary.