



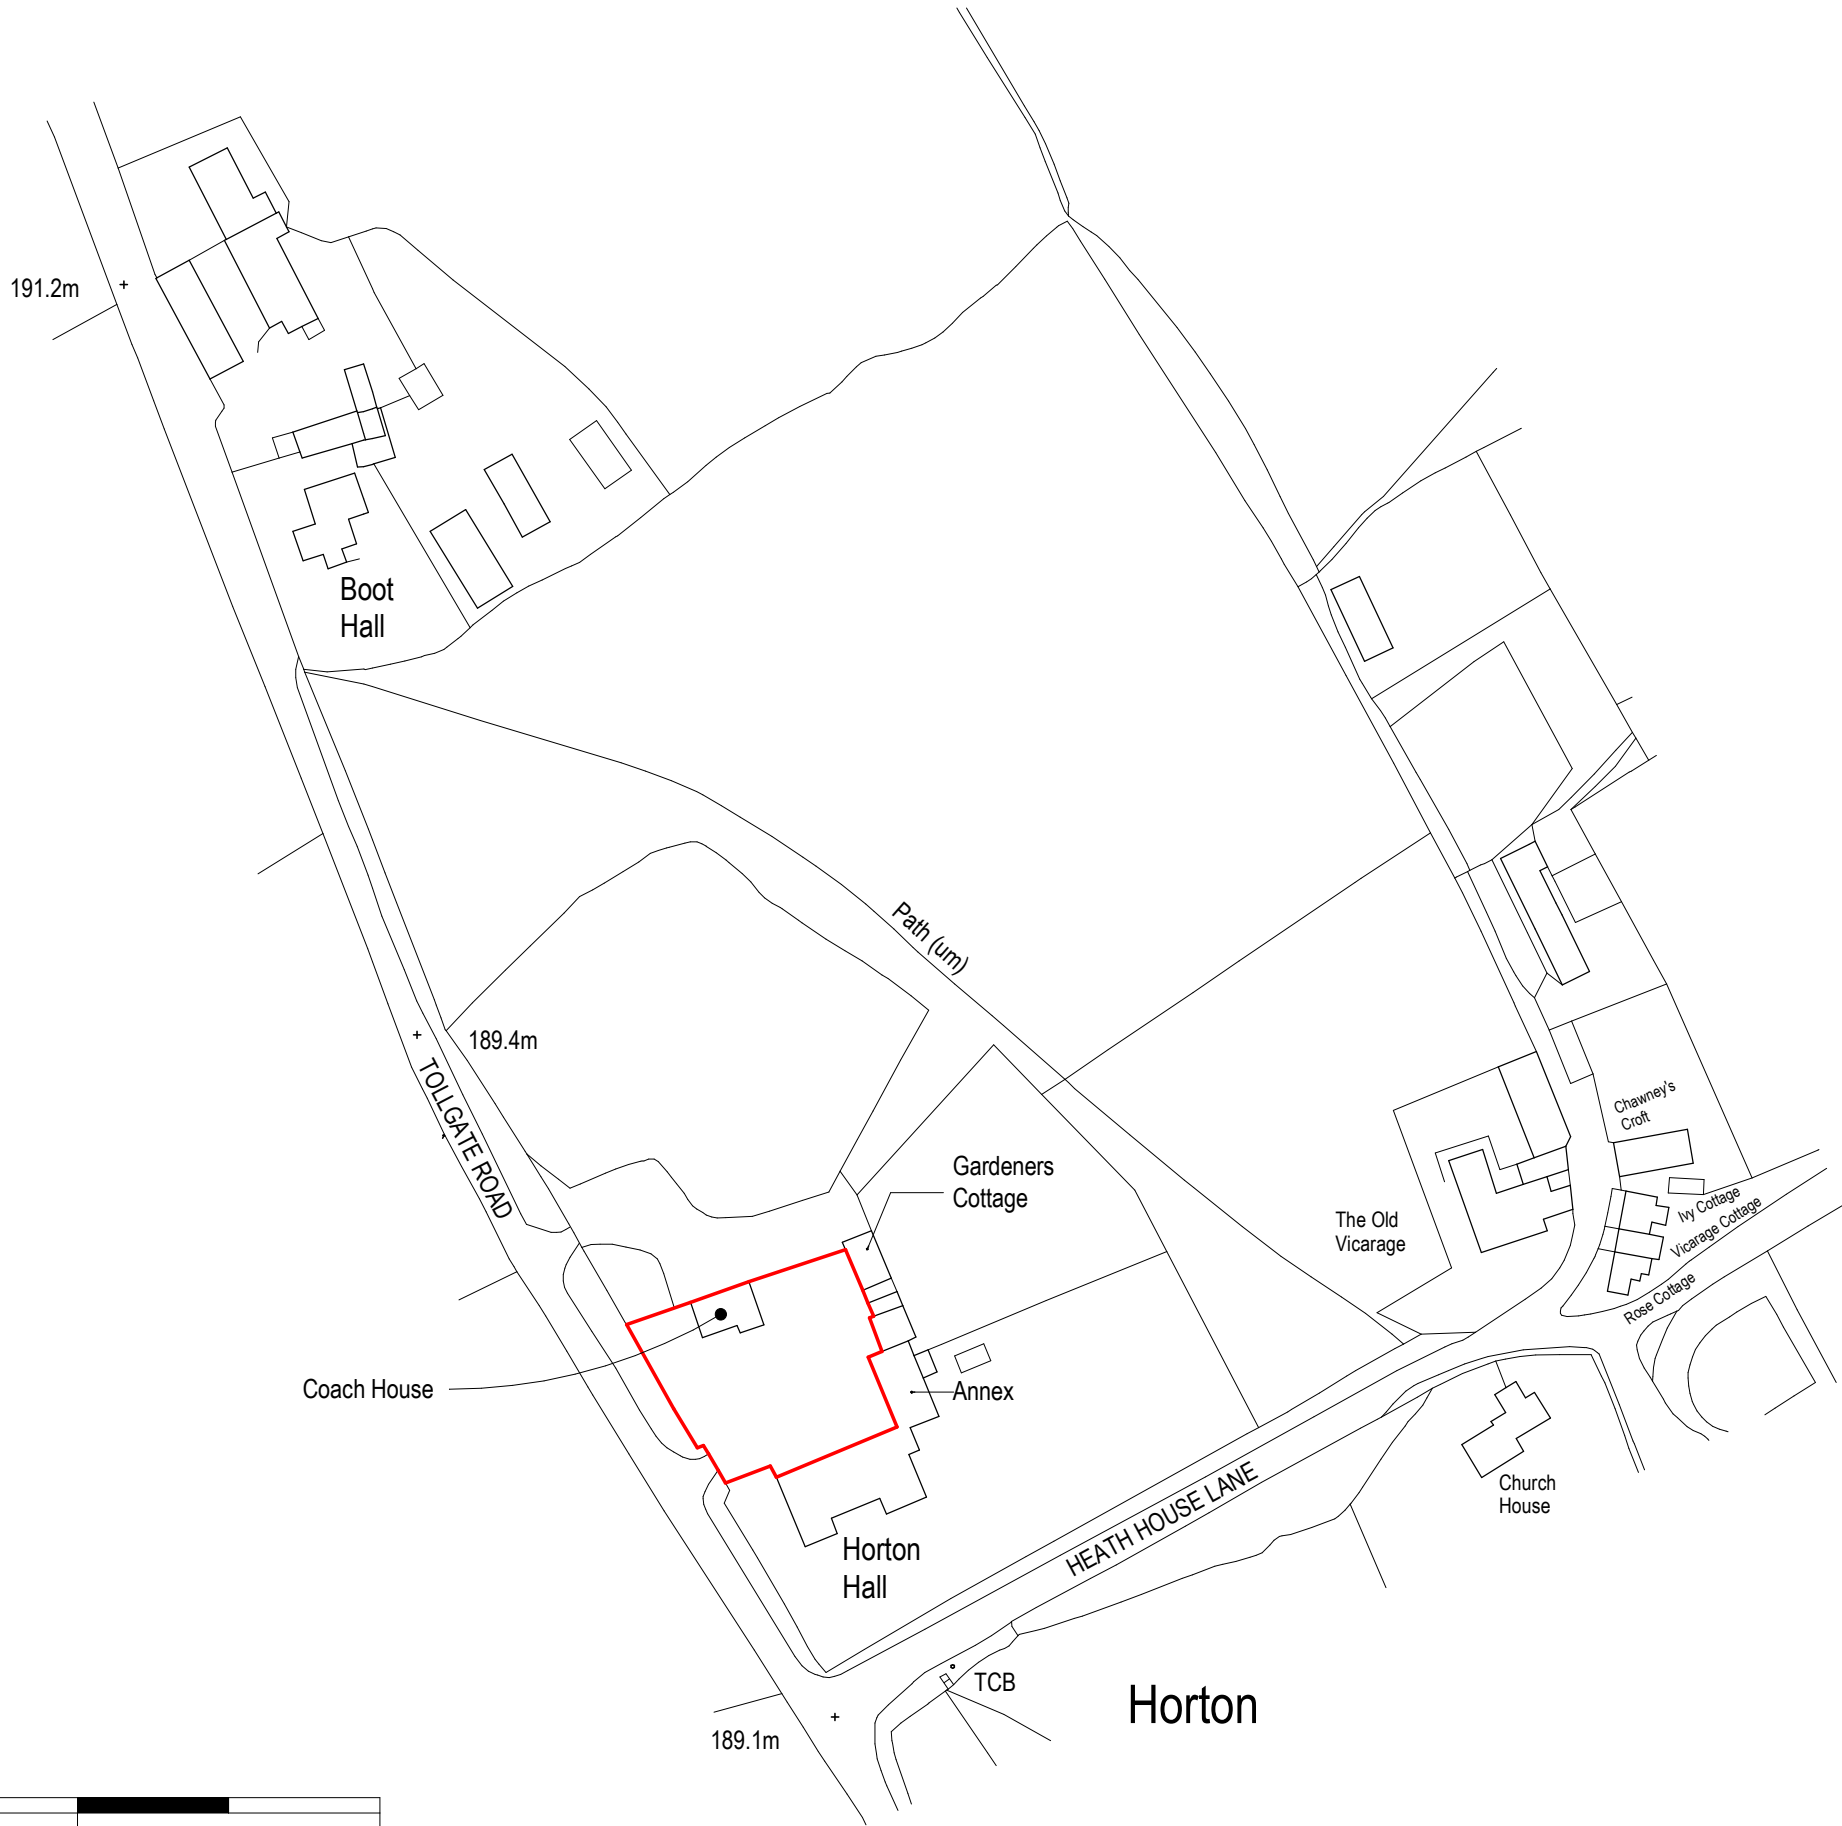

application site

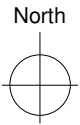

Ordnance Survey (c) Crown Copyright 2014. All rights reserved. Licence number 100022432

ctd architects

Clerk Bank House
Clerk Bank
LEEK
Staffordshire
ST13 5HE

t : 01538 373477
f : 01538 386503

e : info@ctdarchitects.co.uk
w : www.ctdarchitects.co.uk

ctd architects © 2024

- This drawing is copyright.
- All dimensions to be checked on site before proceeding.
- Contractor must notify the architect of any discrepancies before proceeding.
- Contractor to check/adjust dimensions of new work to suit existing conditions. Do not assume existing structure or details are plumb, square or level.
- All drawings to be read in conjunction with all other consultants drawings and specs.

Rev

Date

Drawn

Description

Client

Alastair Cobley

Project

Horton Hall
Tollgate Road, Leek, ST13 8PH

Title

Site Location Plan

Scale 1 : 1250

Size A3

Drawn SJ

Chk'd CH

Date 05/12/24

Status

LISTED BUILDING CONSENT

Job No.

1403

Drawing No

AL401

Rev.