




West Elevation

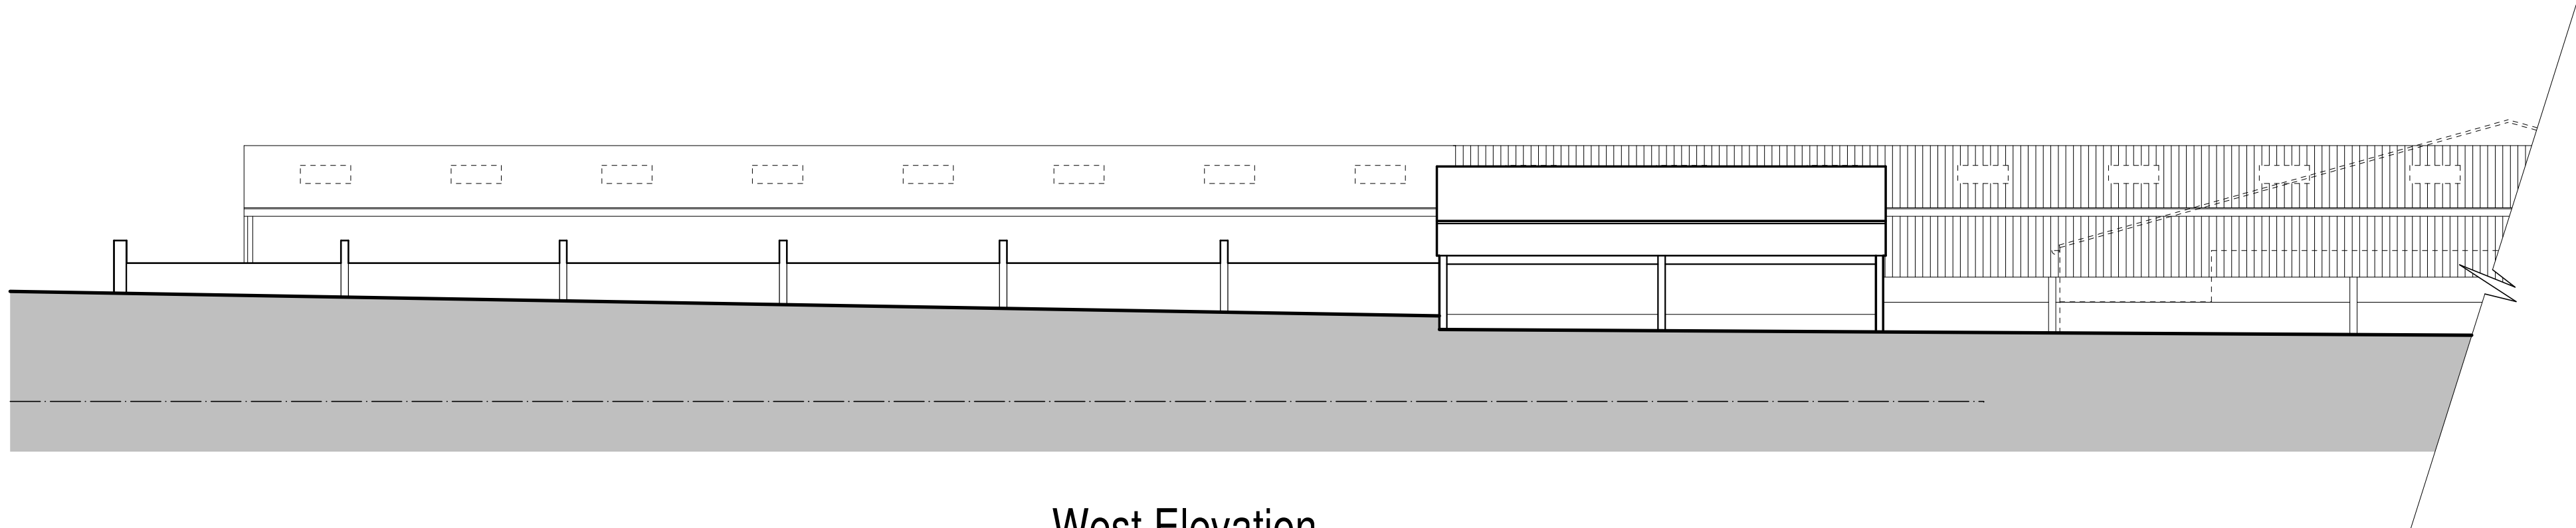


West Elevation
(Behind retaining wall)

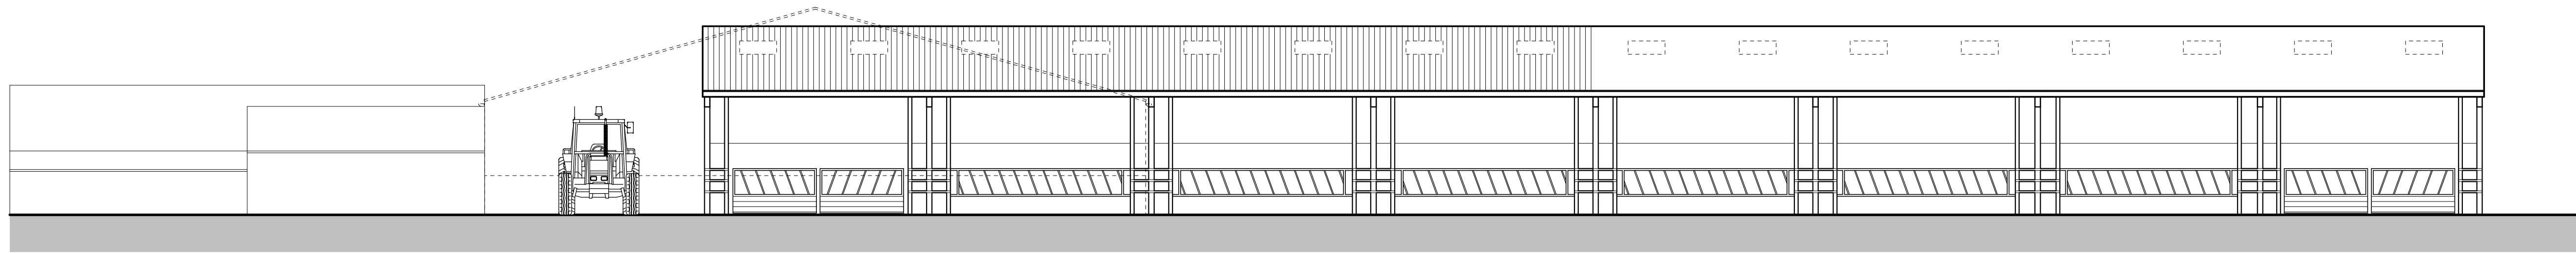


East Elevation

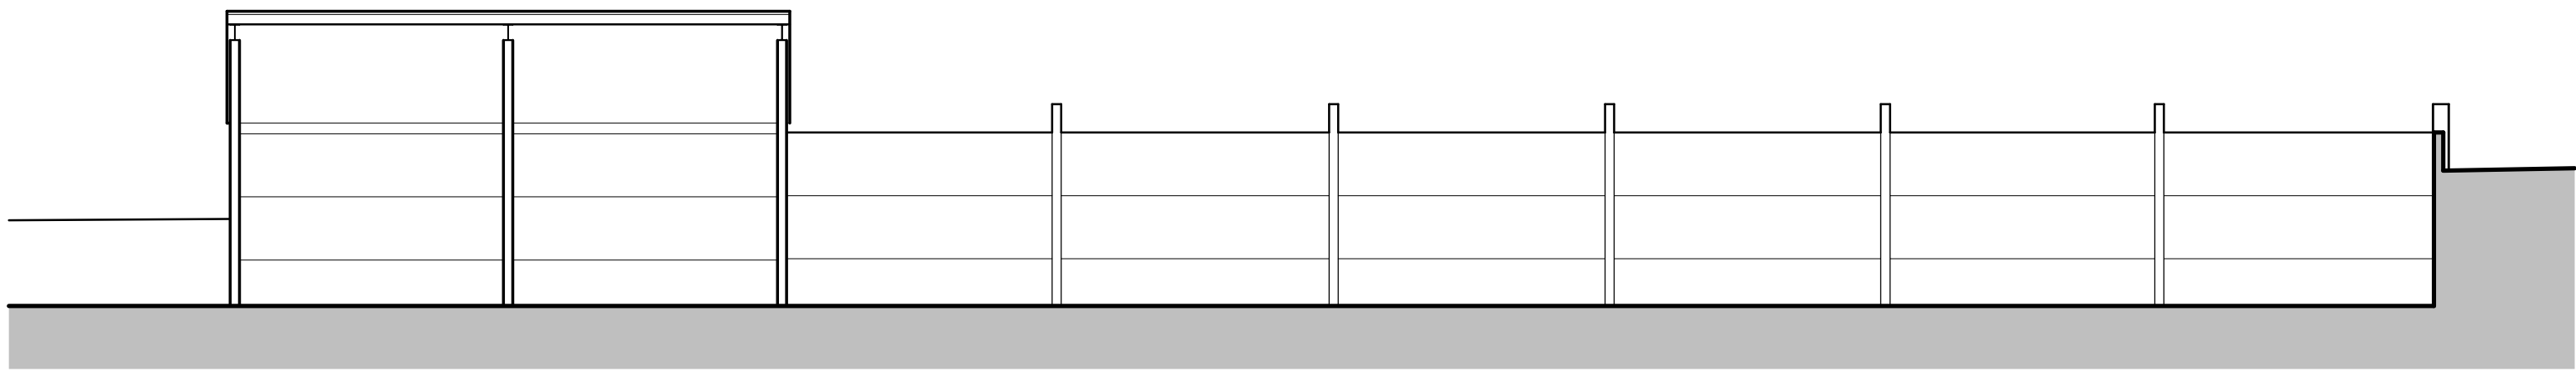


East Elevation
(Next to Cattle Race)

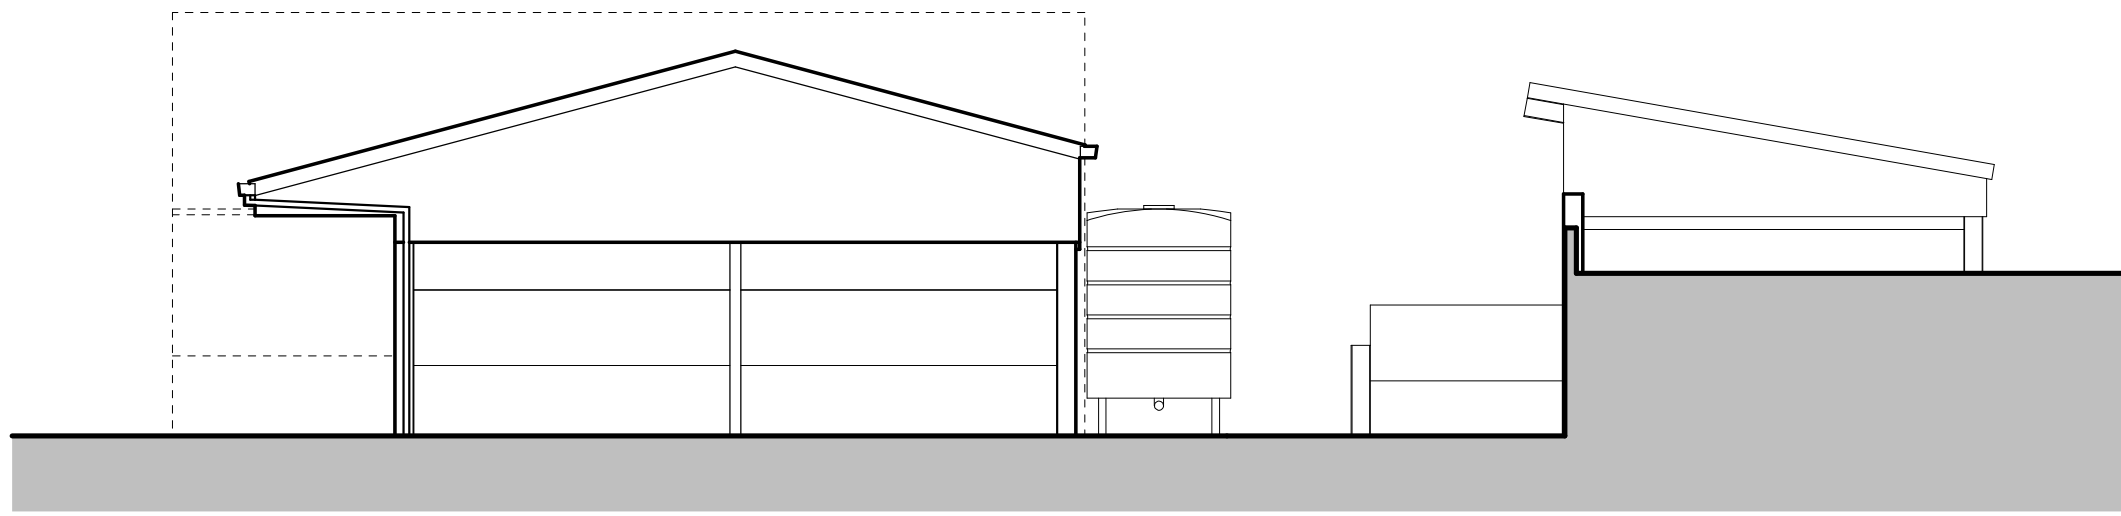


North Elevation

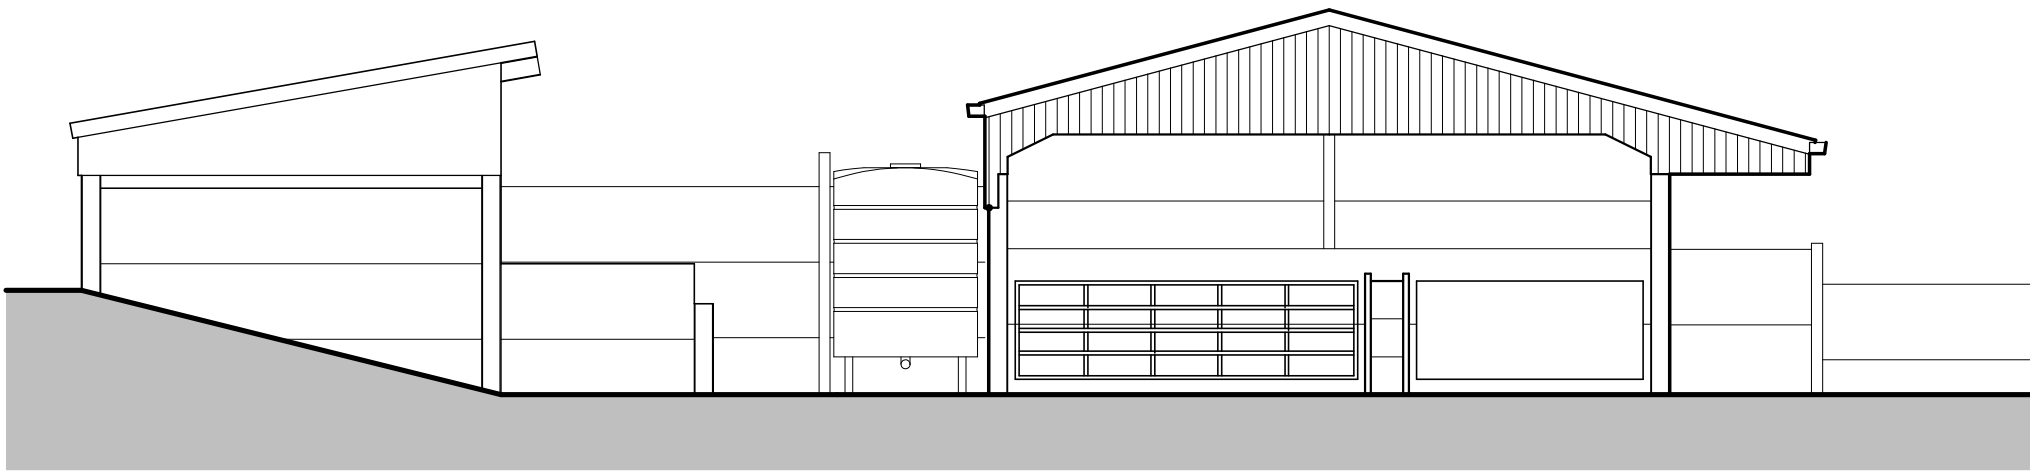


South Elevation

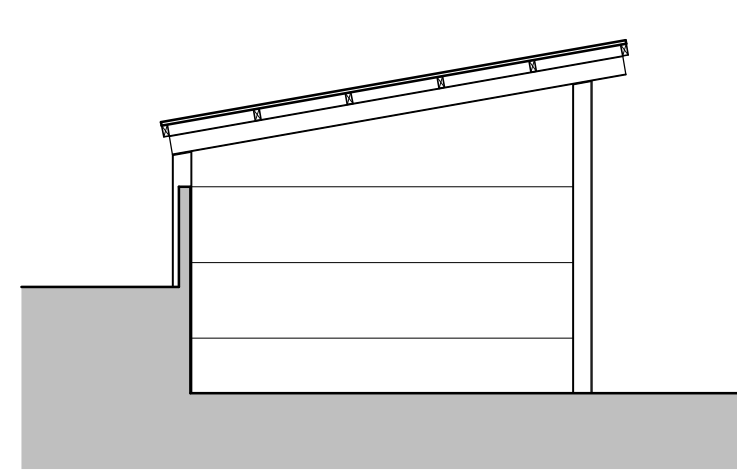

Section through Store

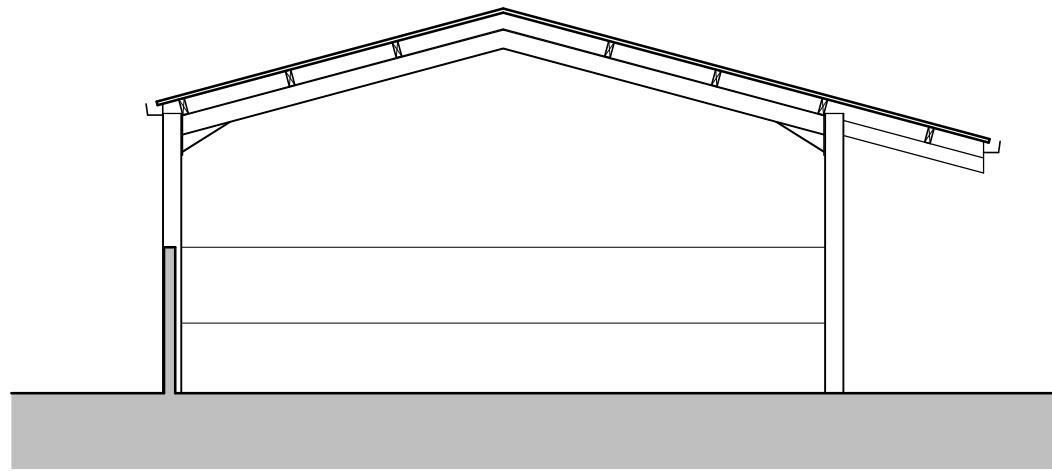

Section through Shed

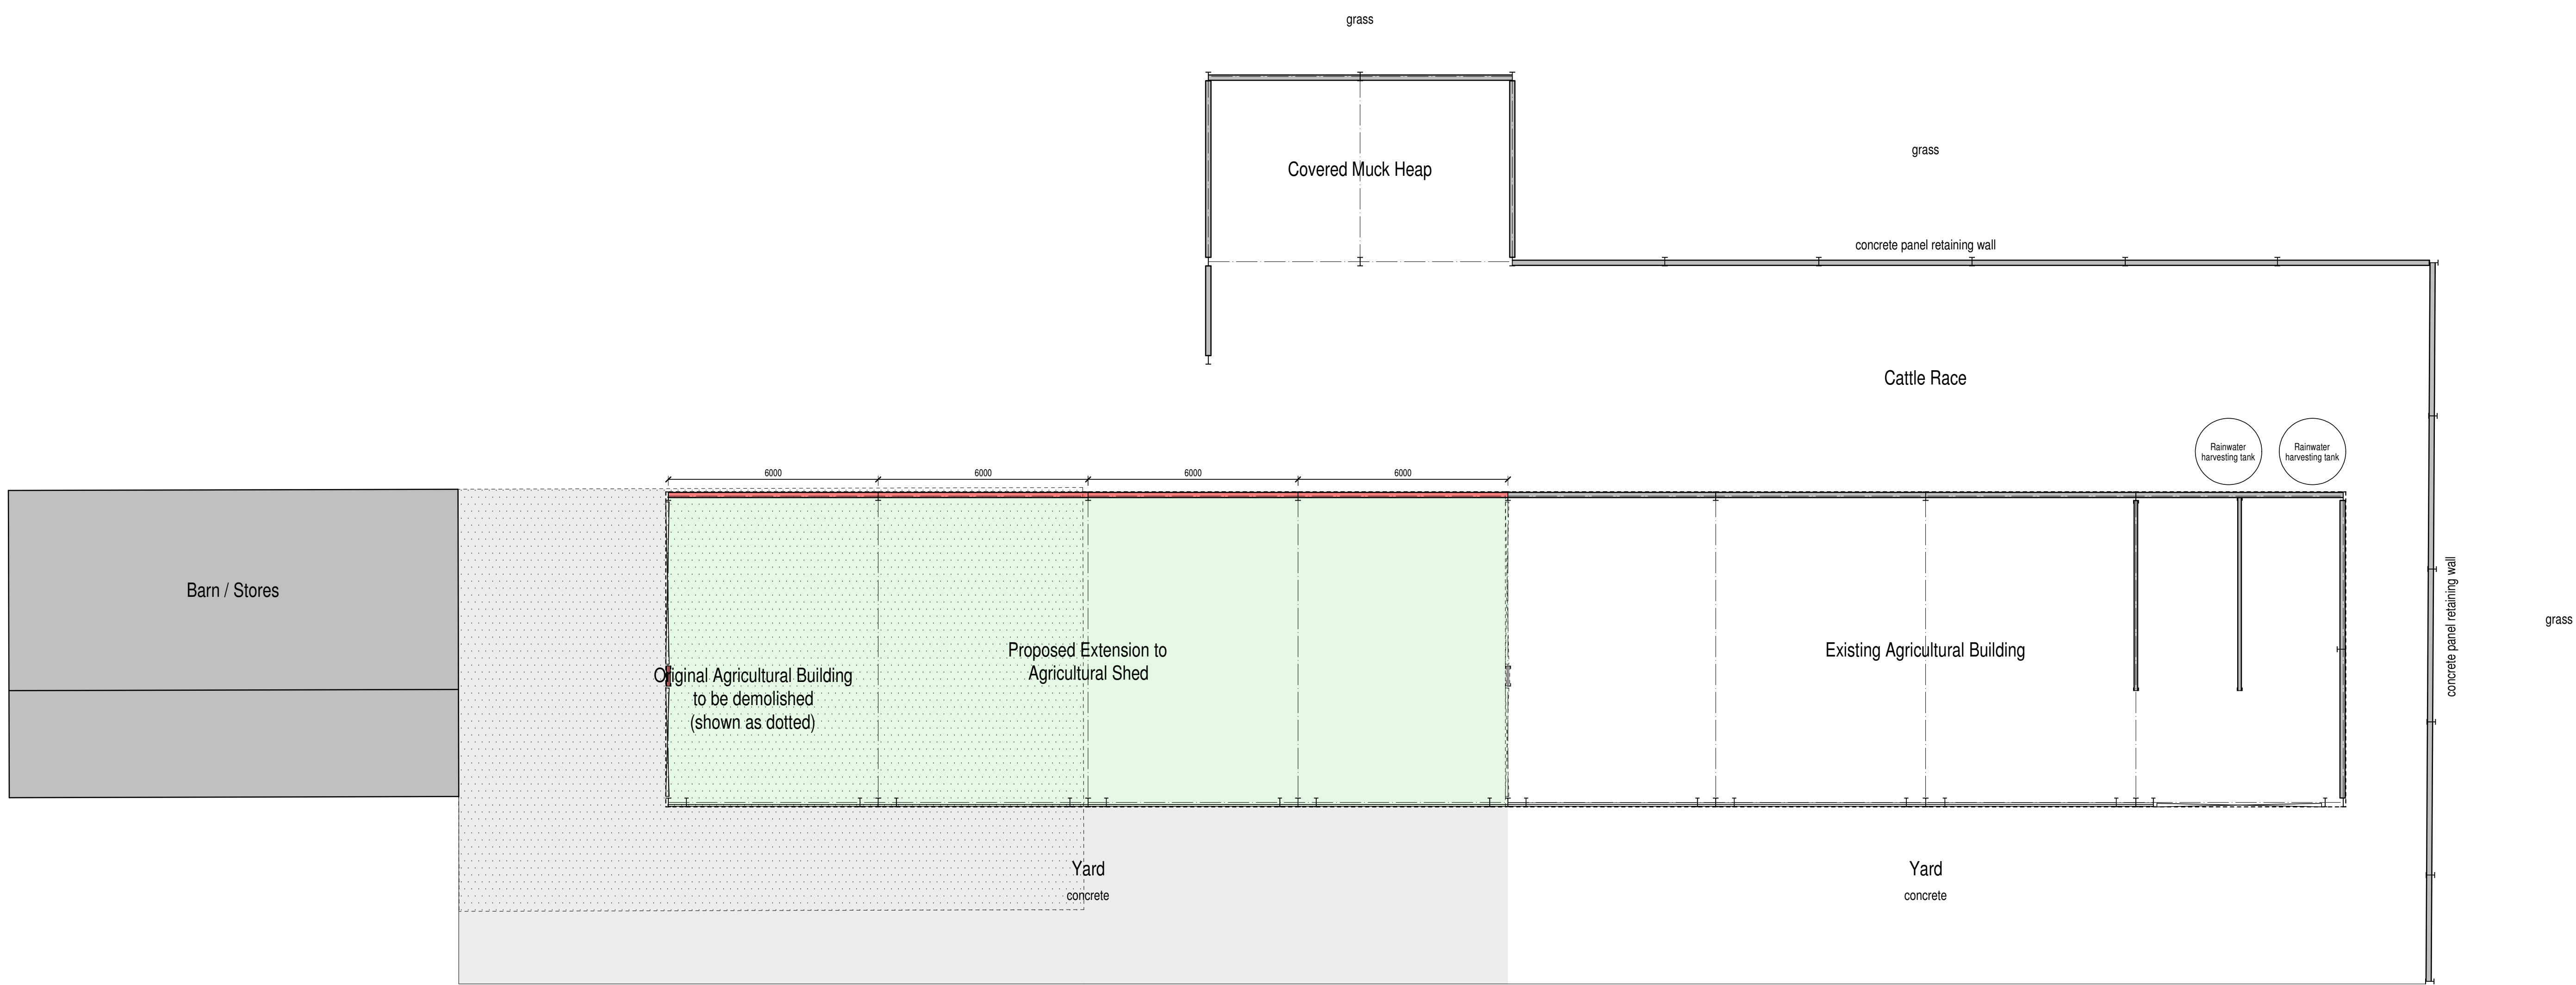

Plan

PROPOSAL
It is proposed that the existing agricultural building / shed shall be demolished to provide room for a 4 bay extension to the Agricultural Building that is currently adjacent. All construction shall match existing. The concrete yard area in front of the existing Agricultural Building shall be extended along the frontage of the proposal and shall link up to the main yard area serving the farm as indicated.

MATERIALS (Store)

- Roof
Profilled fibre cement sheeting in light grey.

- Cladding
Timber hit-and-miss Yorkshire boarding.

- Walls
Concrete panel infills within a steel frame.

MATERIALS (Agricultural Building)

- Roof
Profilled fibre cement sheeting in light grey.
Translucent GRP roof lights.

- Rainwater goods
Box profile metal gutters with black uPVC circular downpipes.

- Cladding
Profilled (trapezoidal) metal sheeting in a dark green.

- Walls
Concrete panel infills within a steel frame.

- Doors
Galvanised steel gates.

0m 1m 2m 3m 4m 5m
scale bar @ 1:100

Mr E Gibson

Part Retrospective Part Proposal for
Agricultural Buildings at
Somerdale Farm,
Lodge Barn Road, Knypersley,
Stoke-on-Trent, ST8 7NS

Planning Proposal
Plan and Elevations

September 2024 A0 1:100

2024-2931-02 A NAW



10 Cawdry Buildings, Fountain Street, Leek, ST19 6LP
Telephone: 01538 386002
E-mail: info@sammonsltd.co.uk
Web: www.sammonsltd.co.uk

This drawing is copyright.
All dimensions must be checked prior to commencement.