


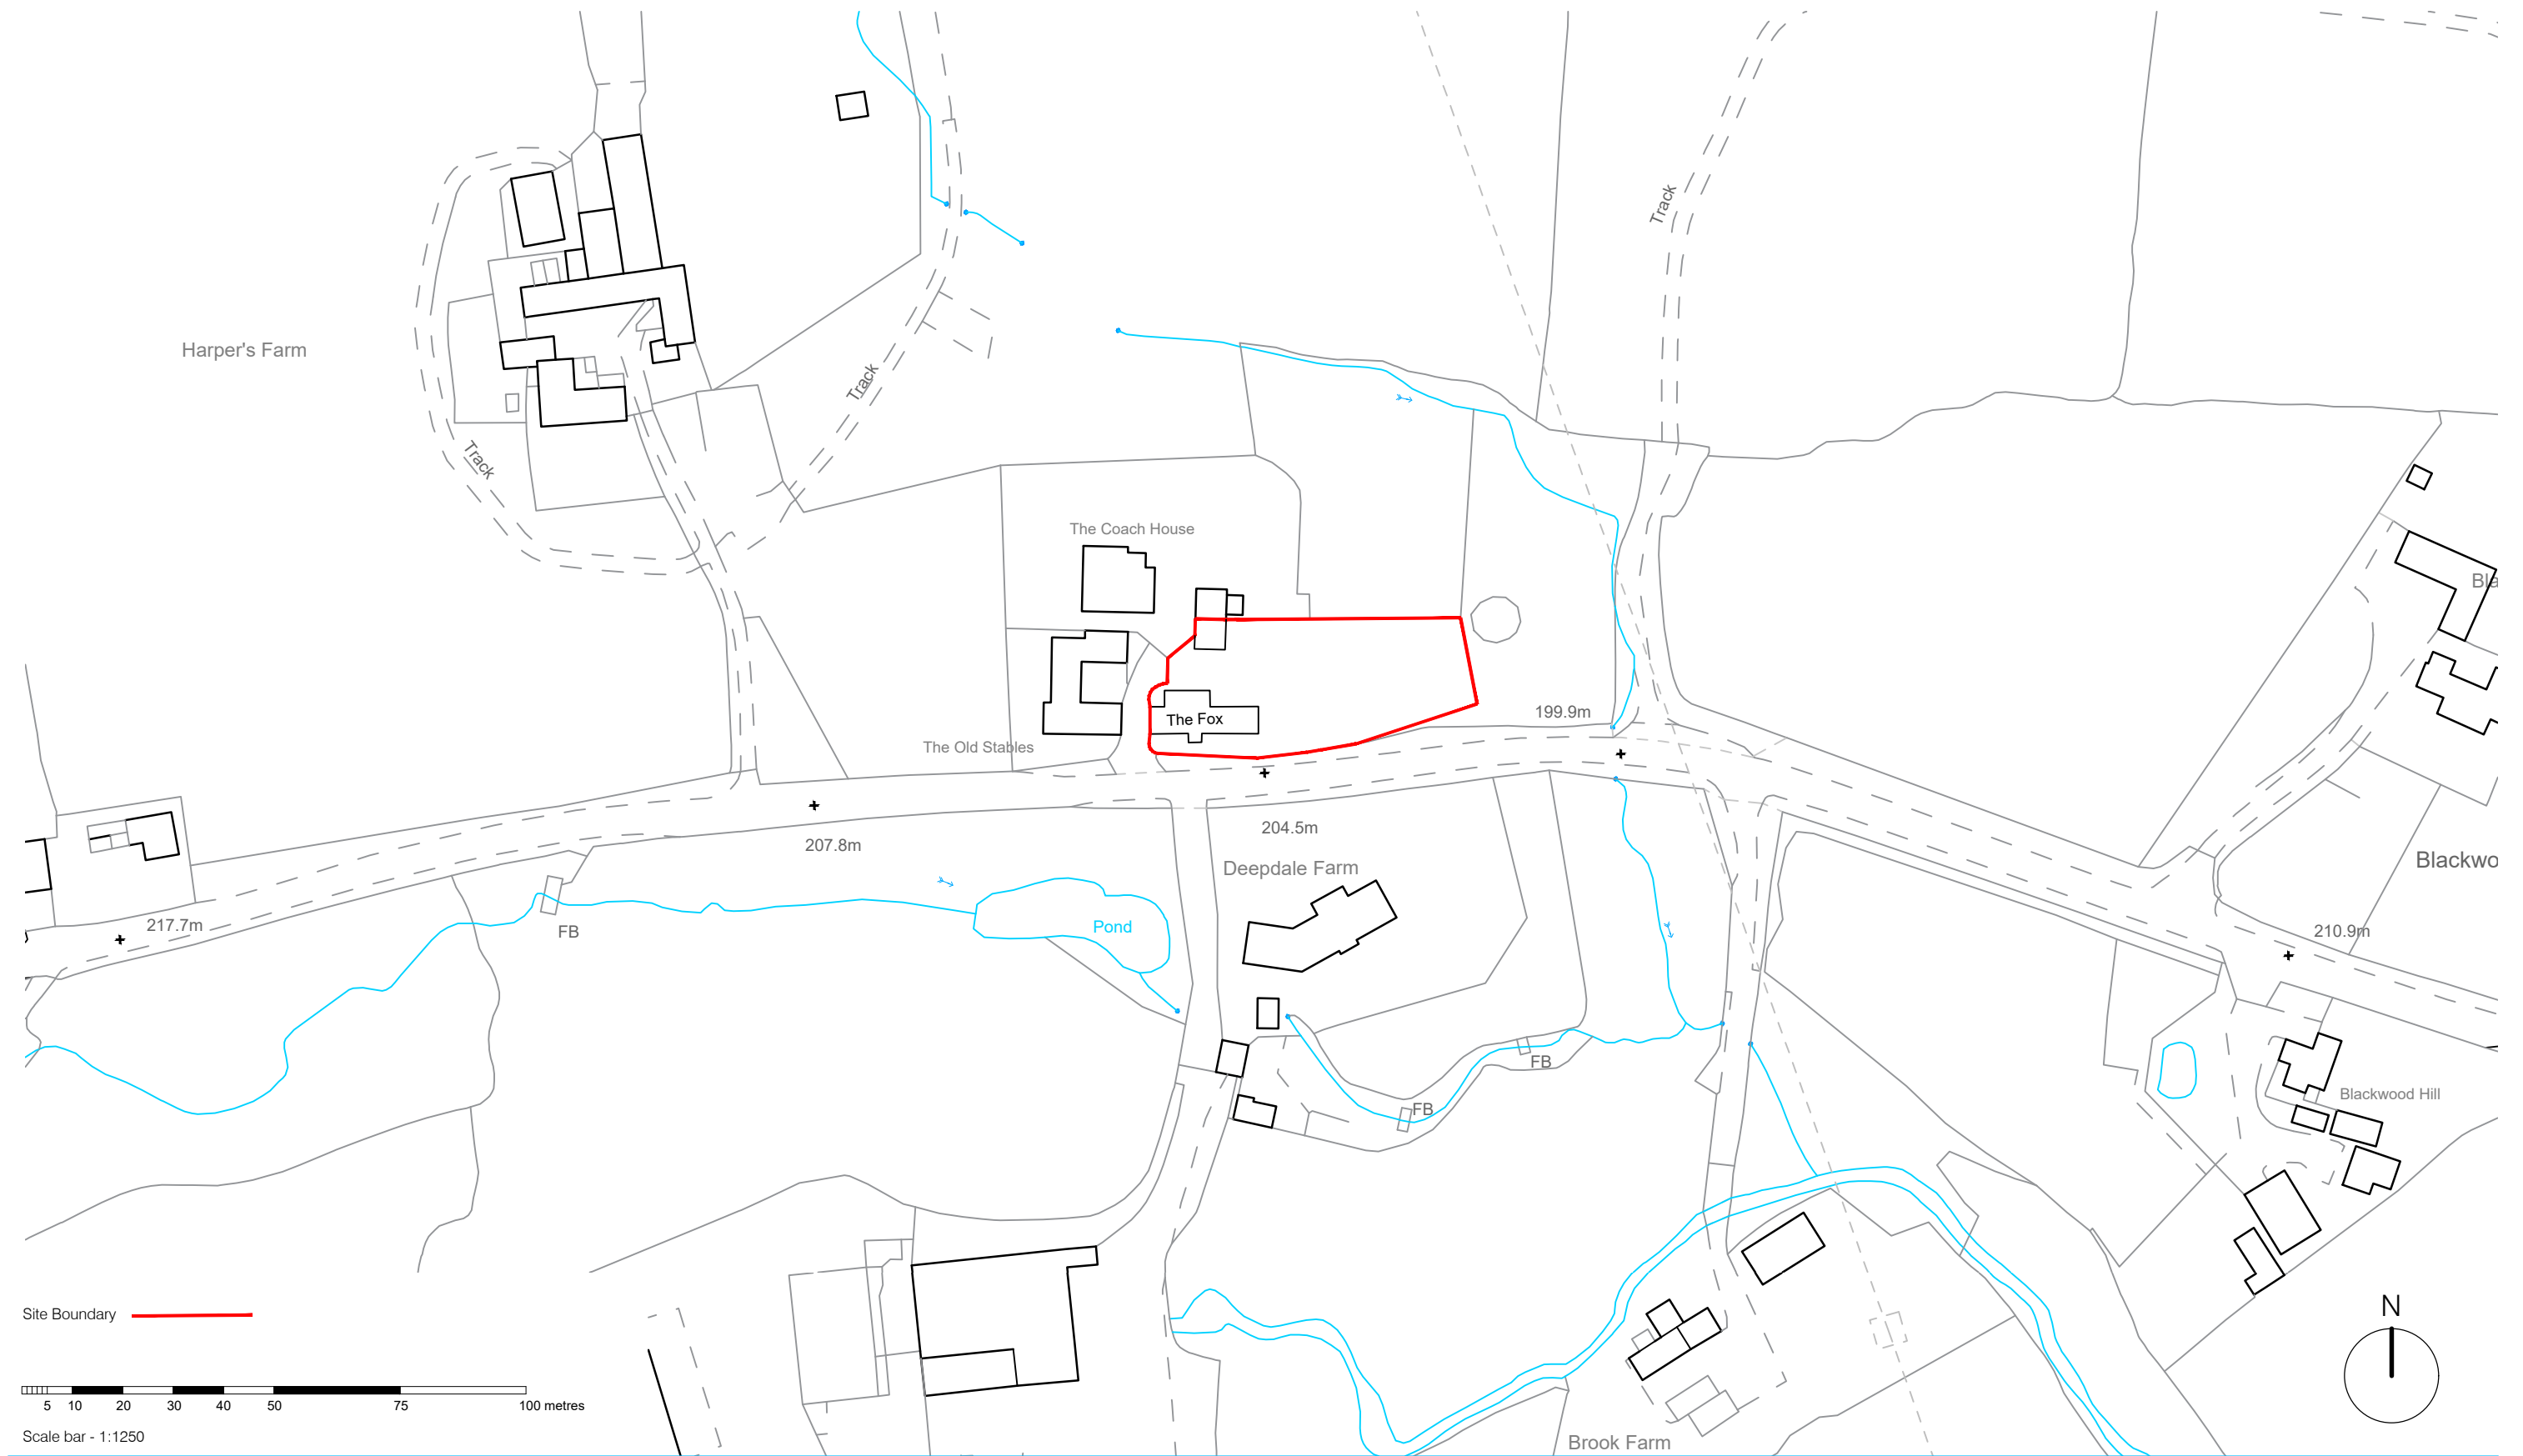

| Revision | Date | Revision note |
|----------|------|---------------|
|          |      |               |
|          |      |               |
|          |      |               |
|          |      |               |

Notes  
For planning issue only

Project :  
The Fox  
  
Title :  
Location Plan  
  
Drawing number :  
905/100  
  
Client :  
Mr & Mrs Spurrell

Issue :  
B  
-

Scale :  
1:1250 @ A3  
  
Date :  
28.06.2024  
  
CAD Ref :  
905\_PL01C\_V2  
  
Drawn by :  
DA

