



North Elevation



East Elevation

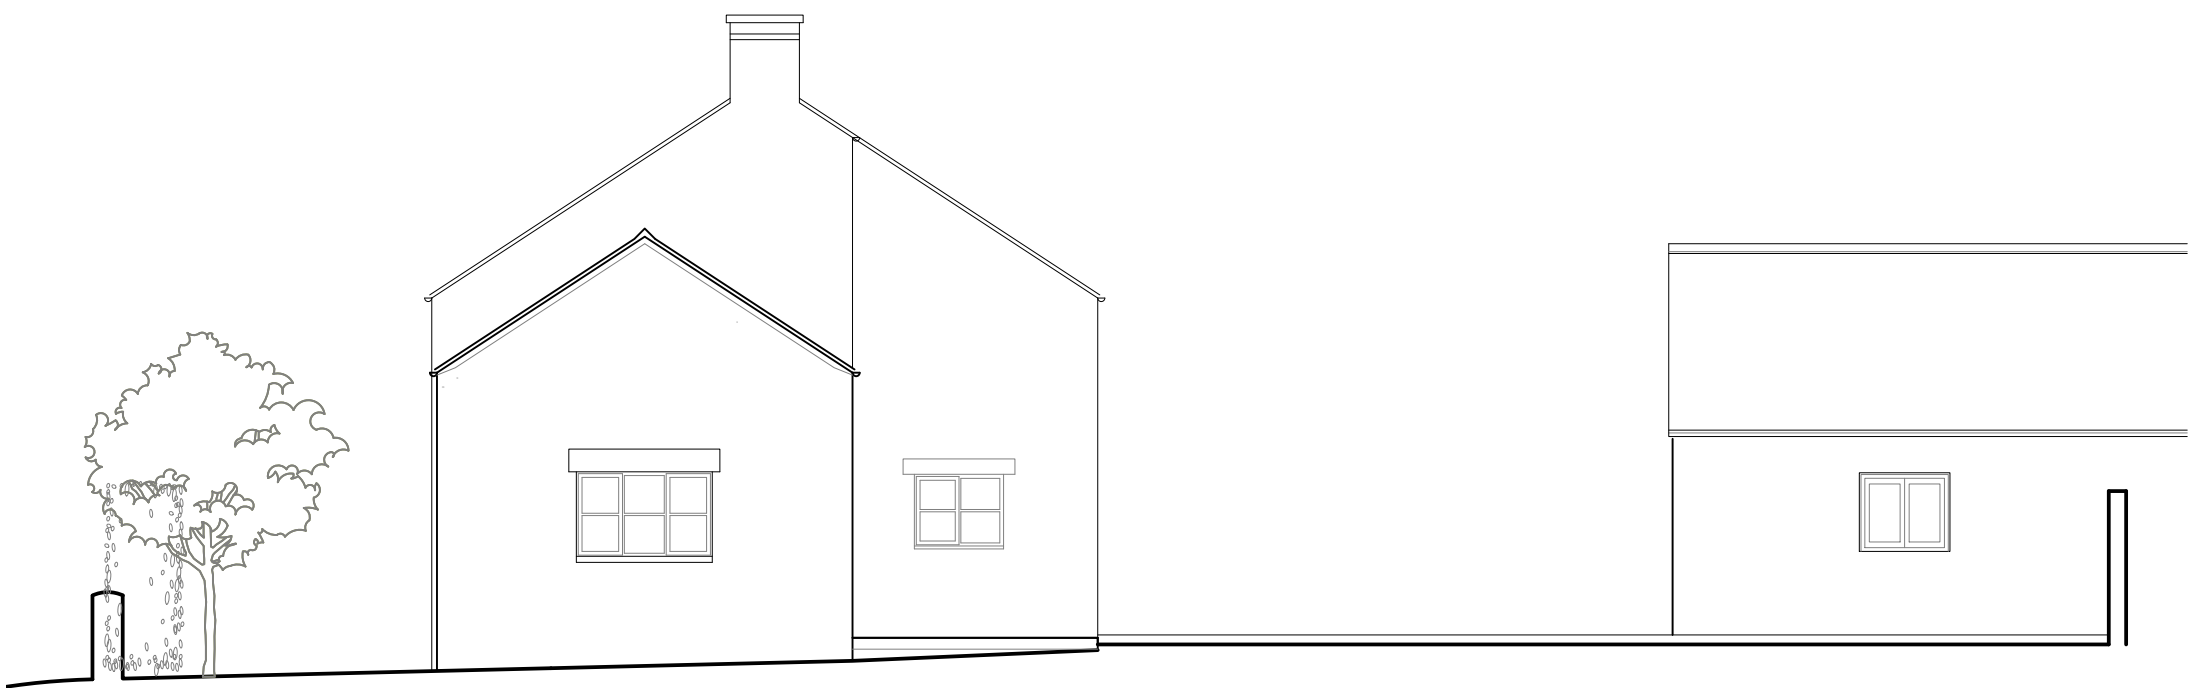

South Elevation

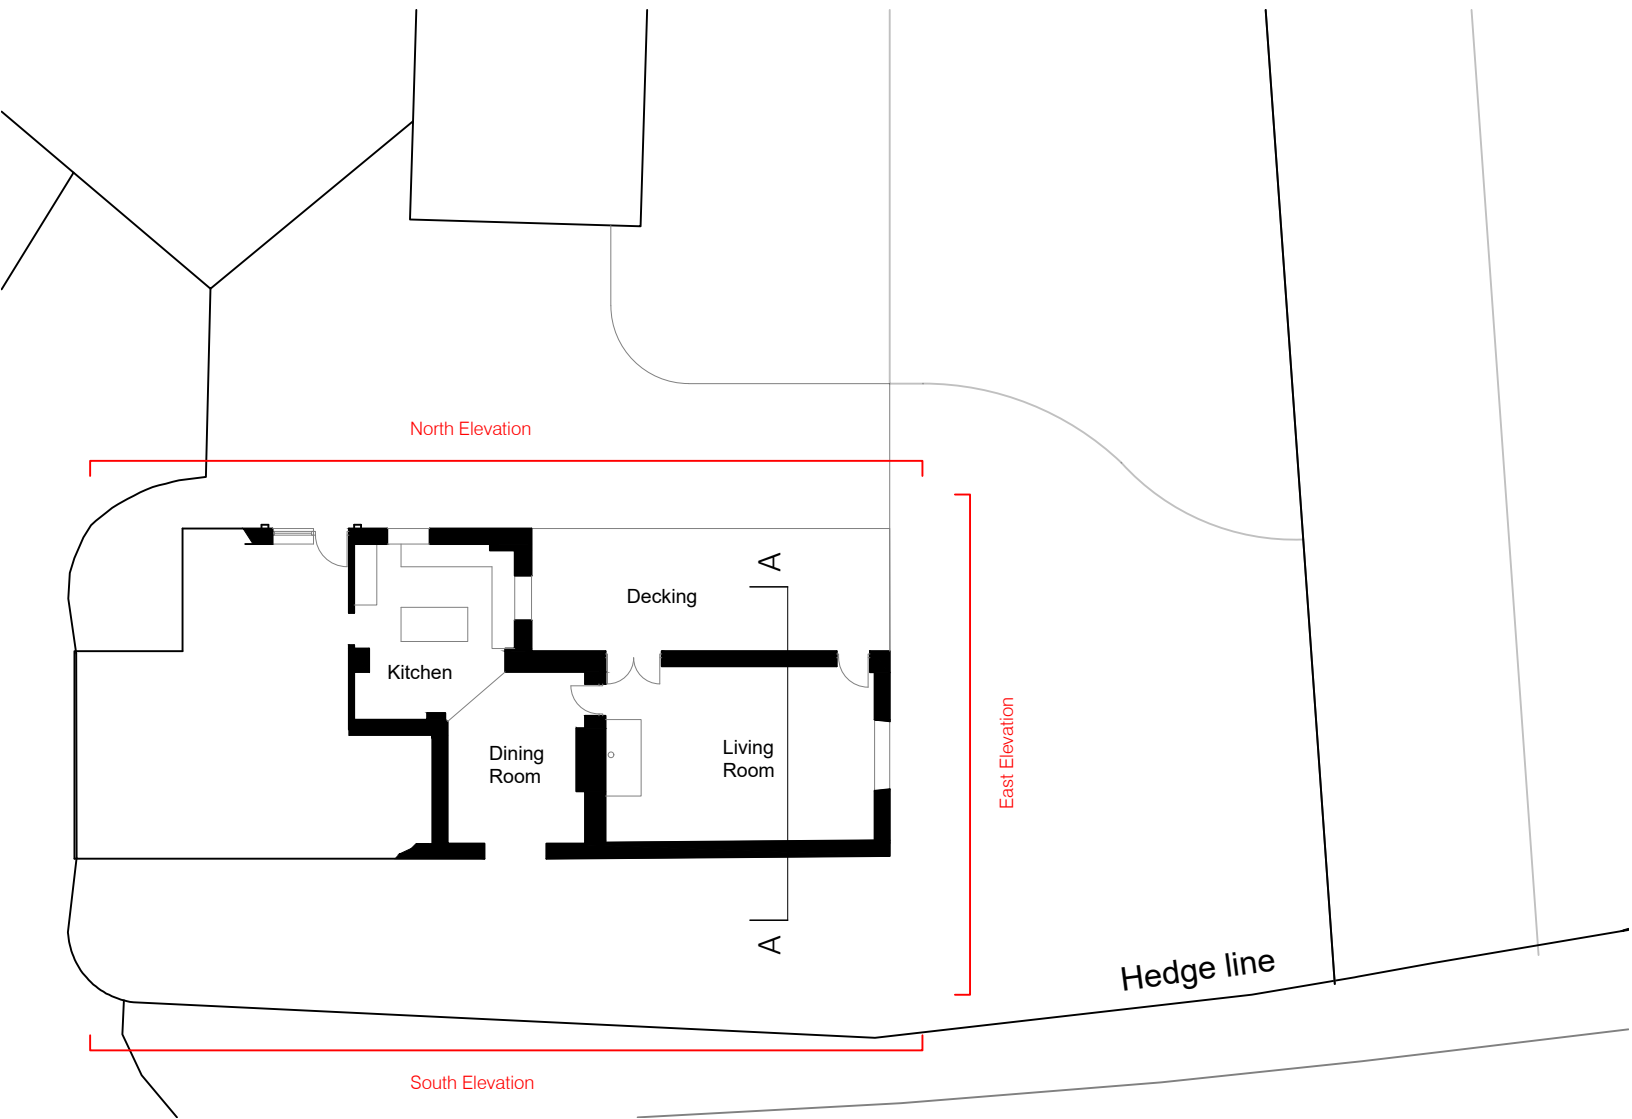

Existing Plan @ 1:200



Section A-A

