




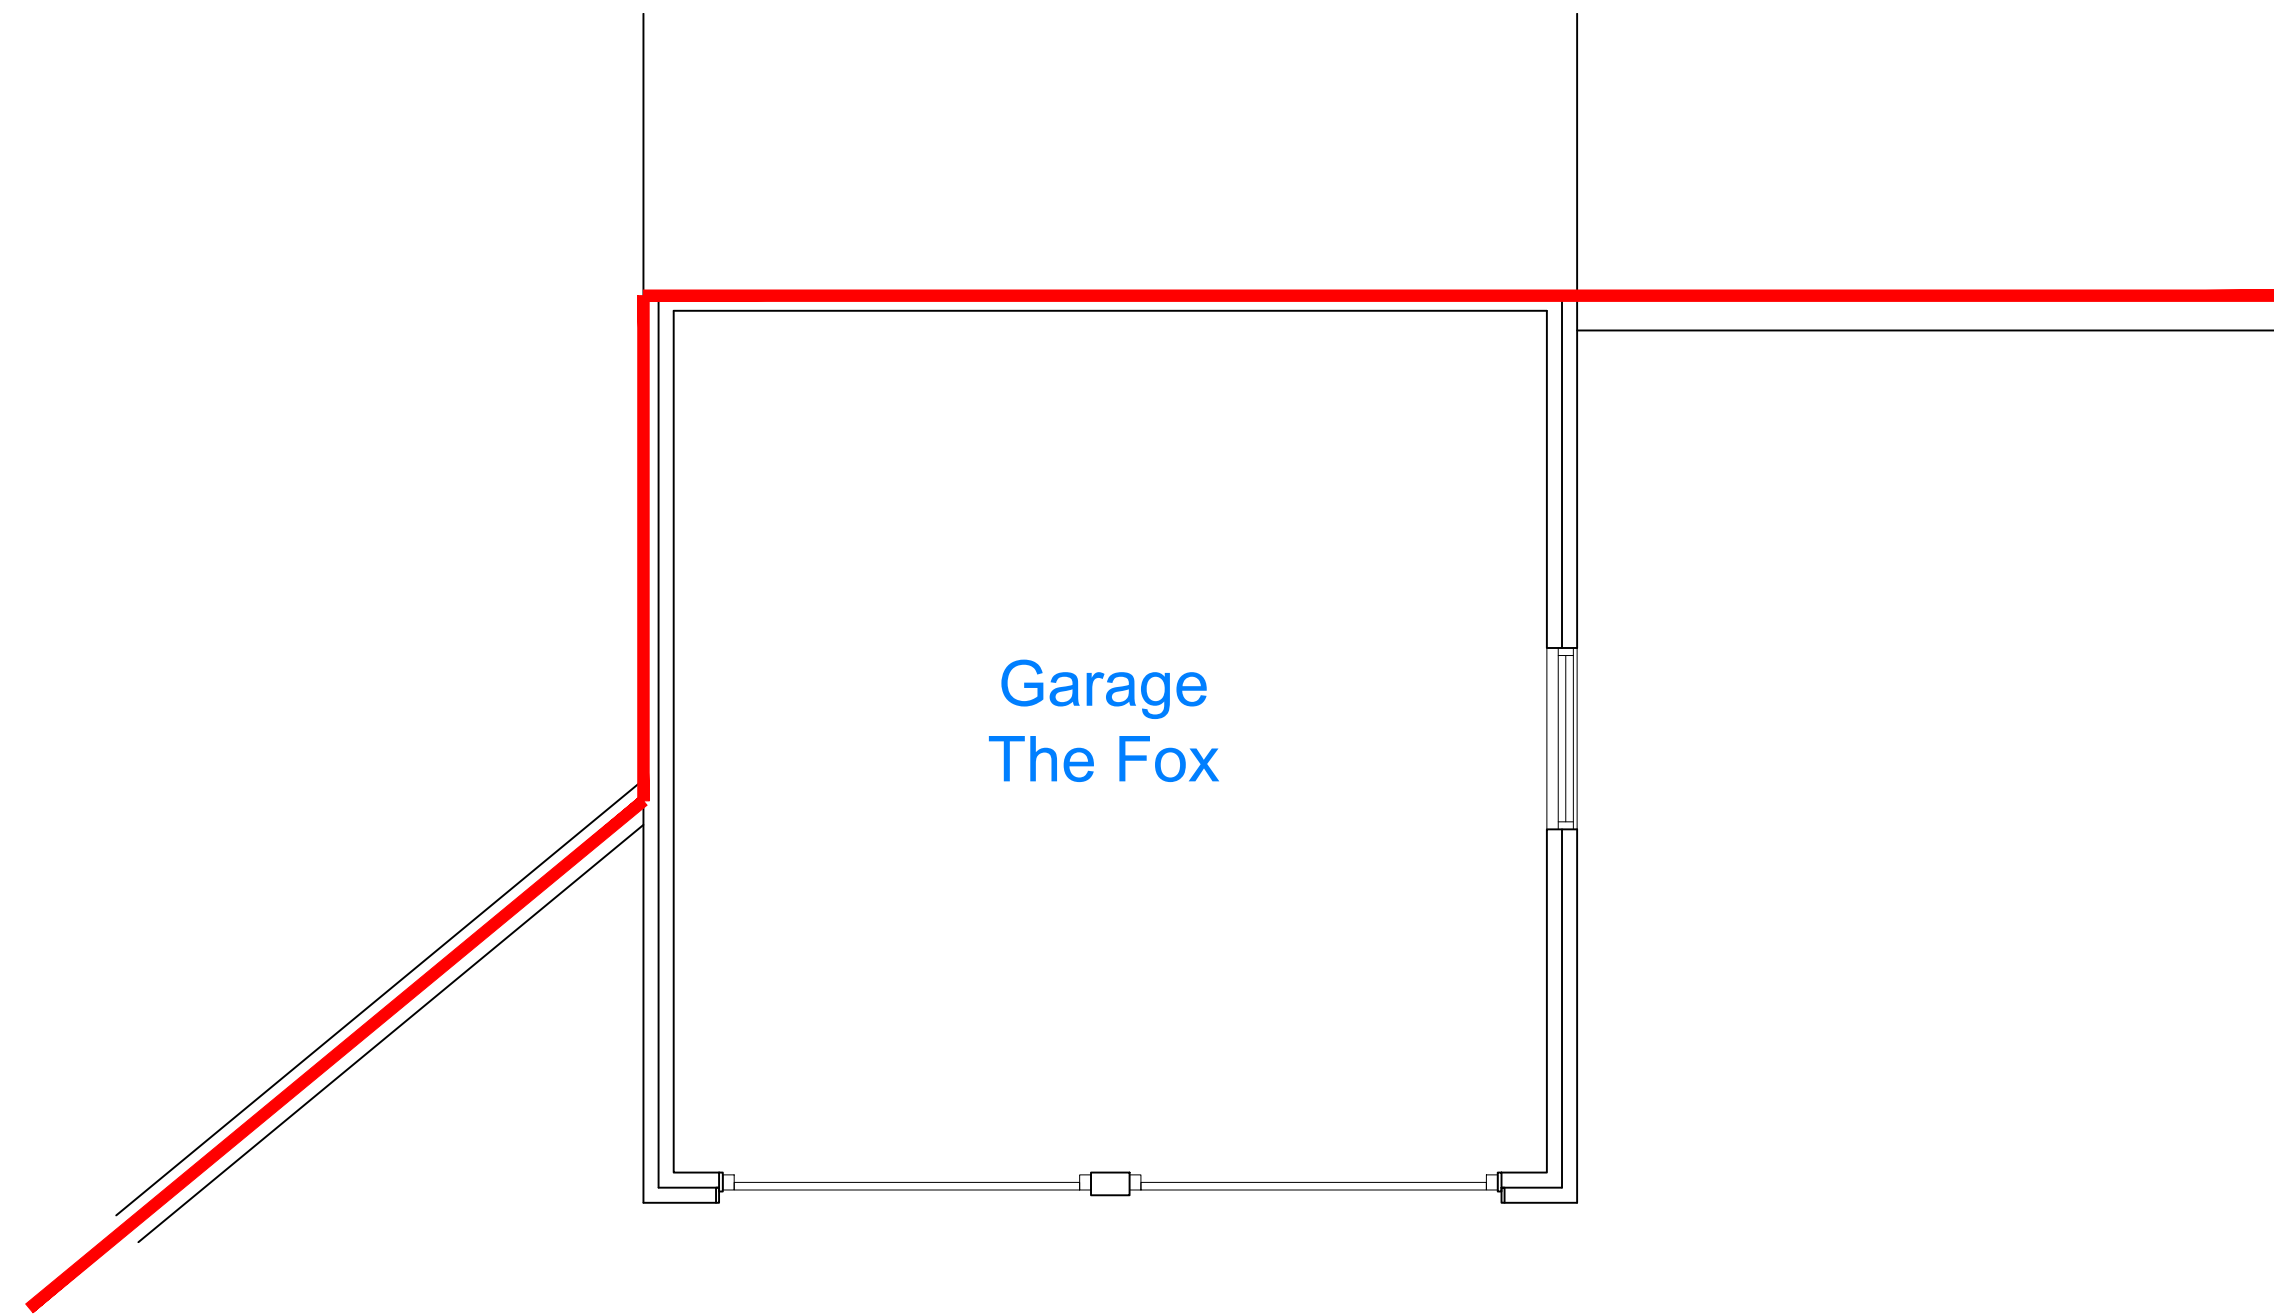


Plan @ 1:50

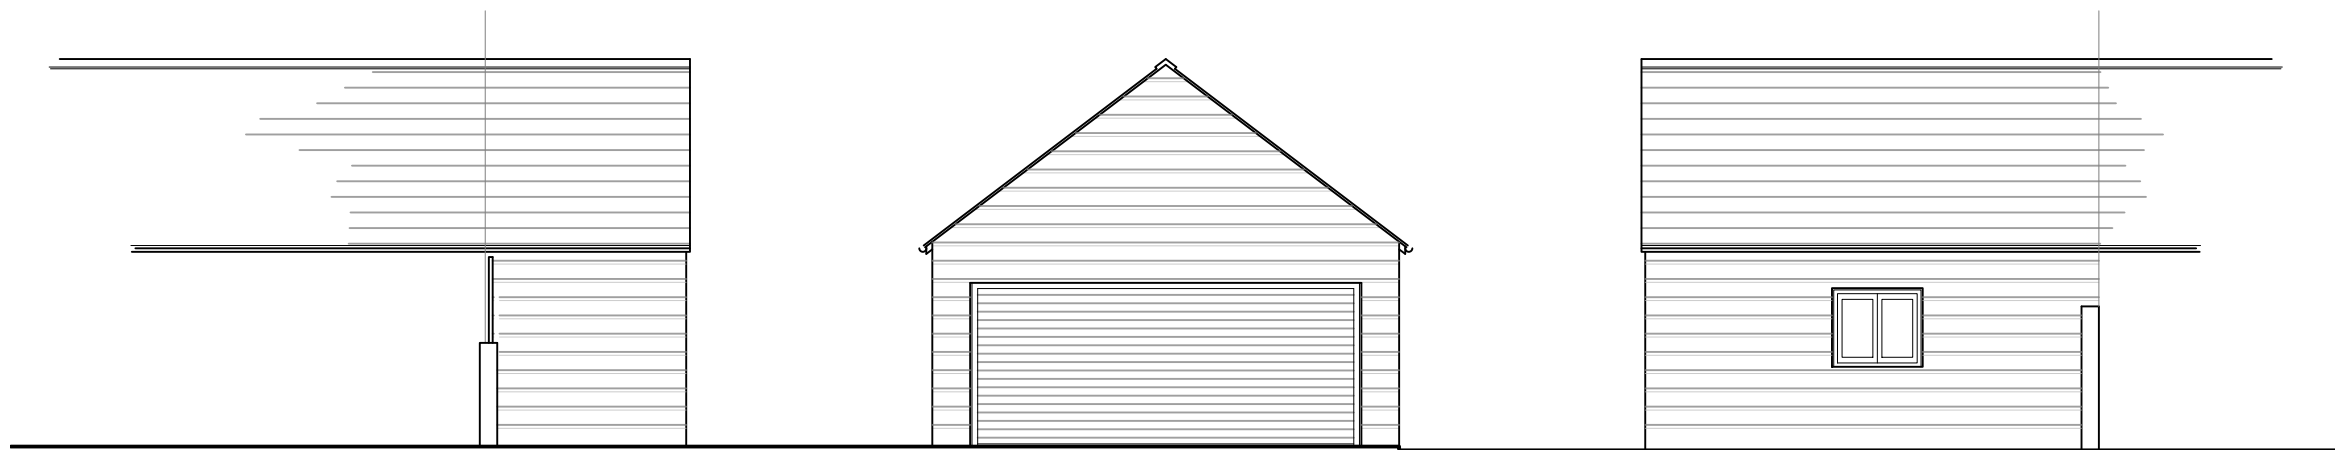

Elevations @ 1:100

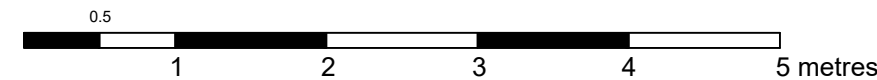

Block Plan @ 1:500

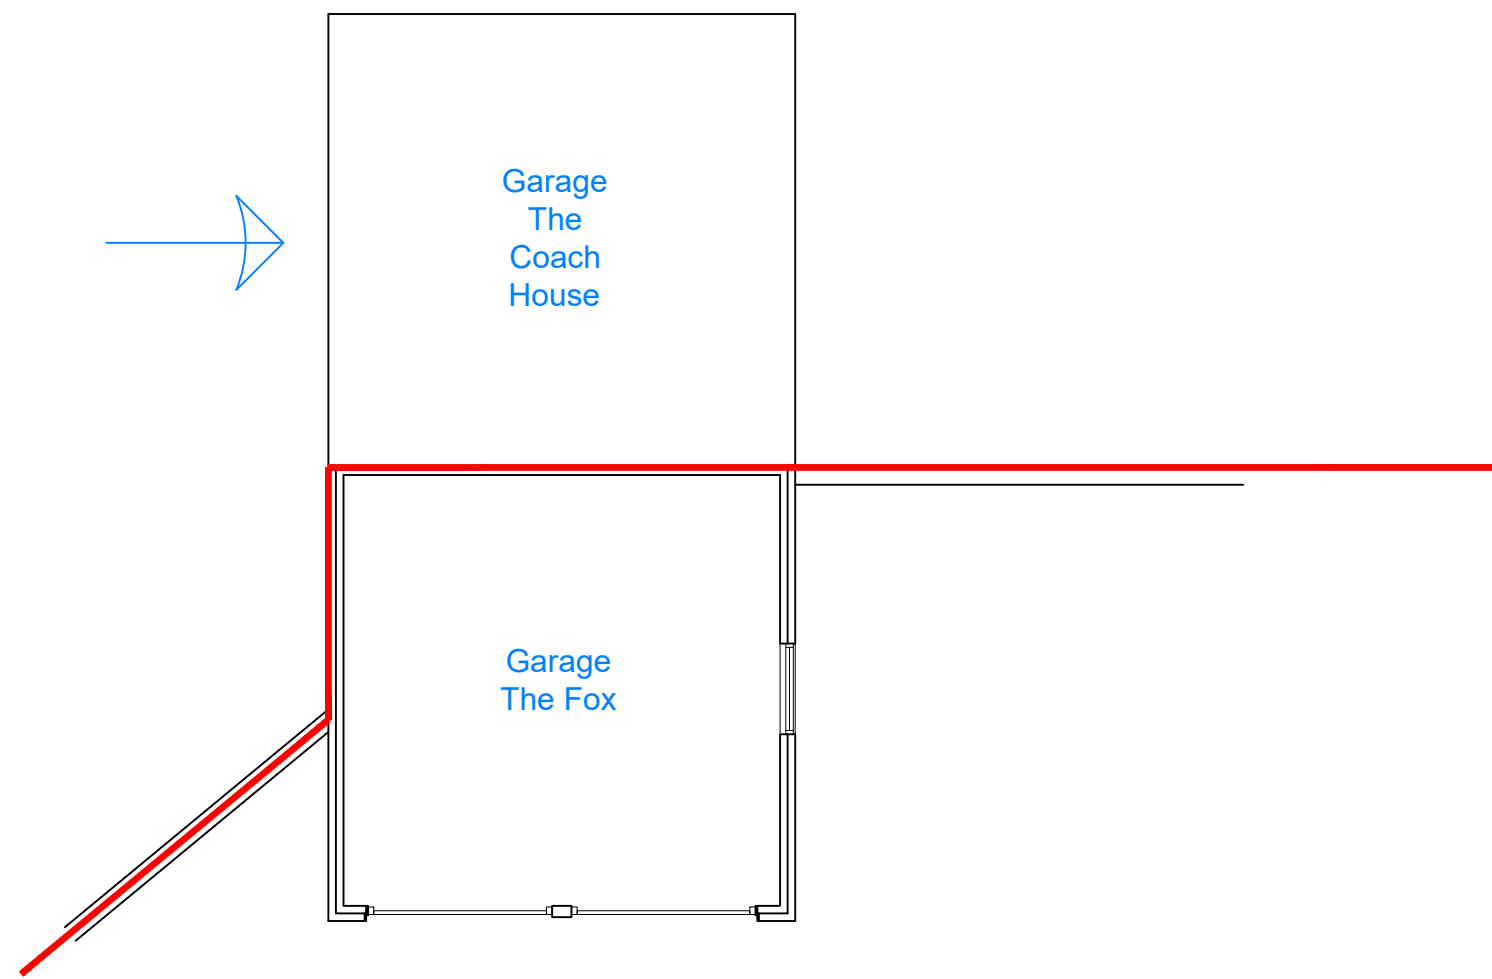

Plan @ 1:100