


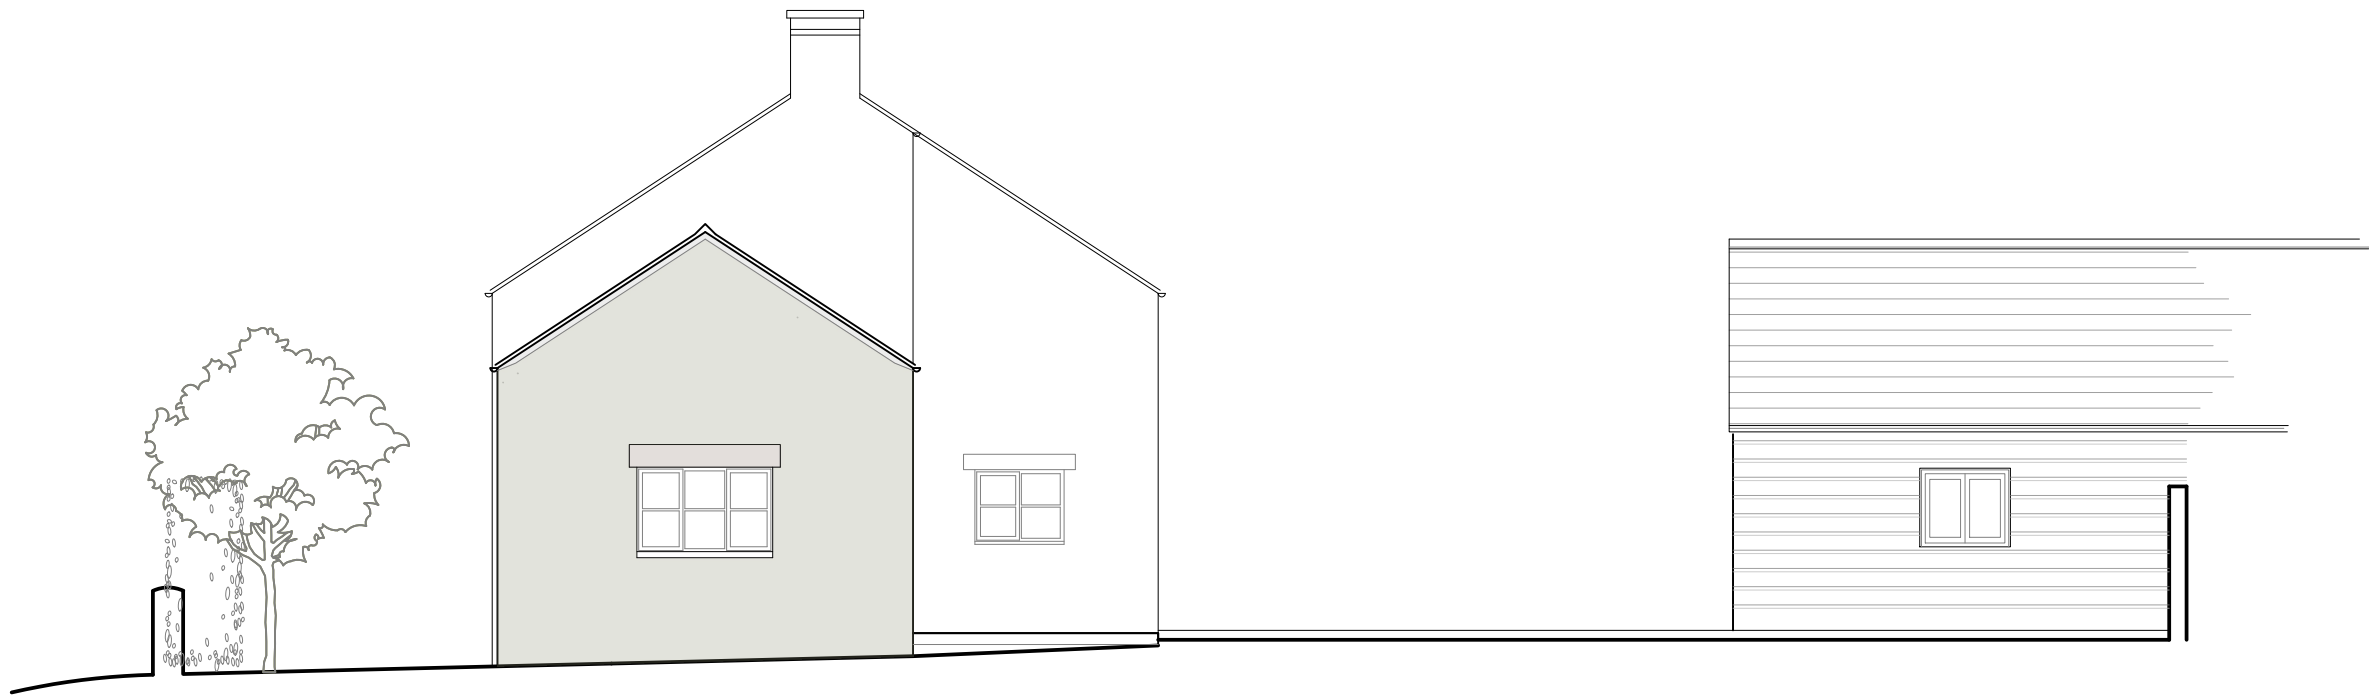


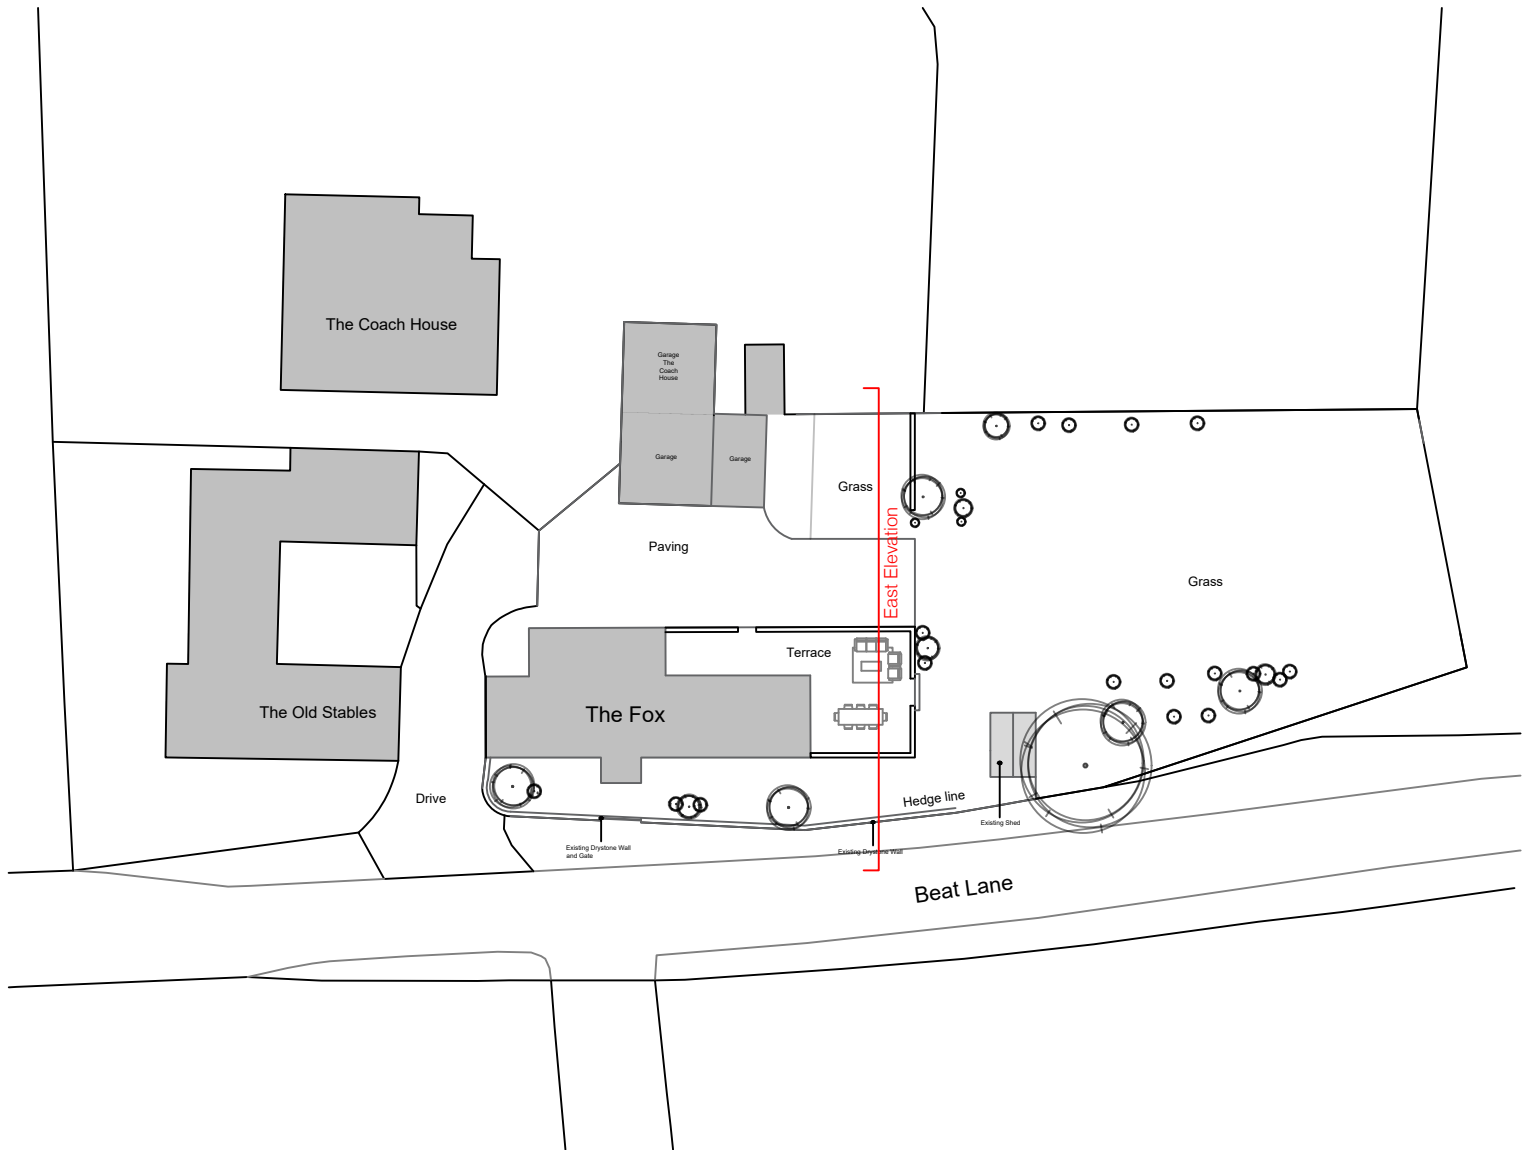

Existing Context Elevation @ 1:100

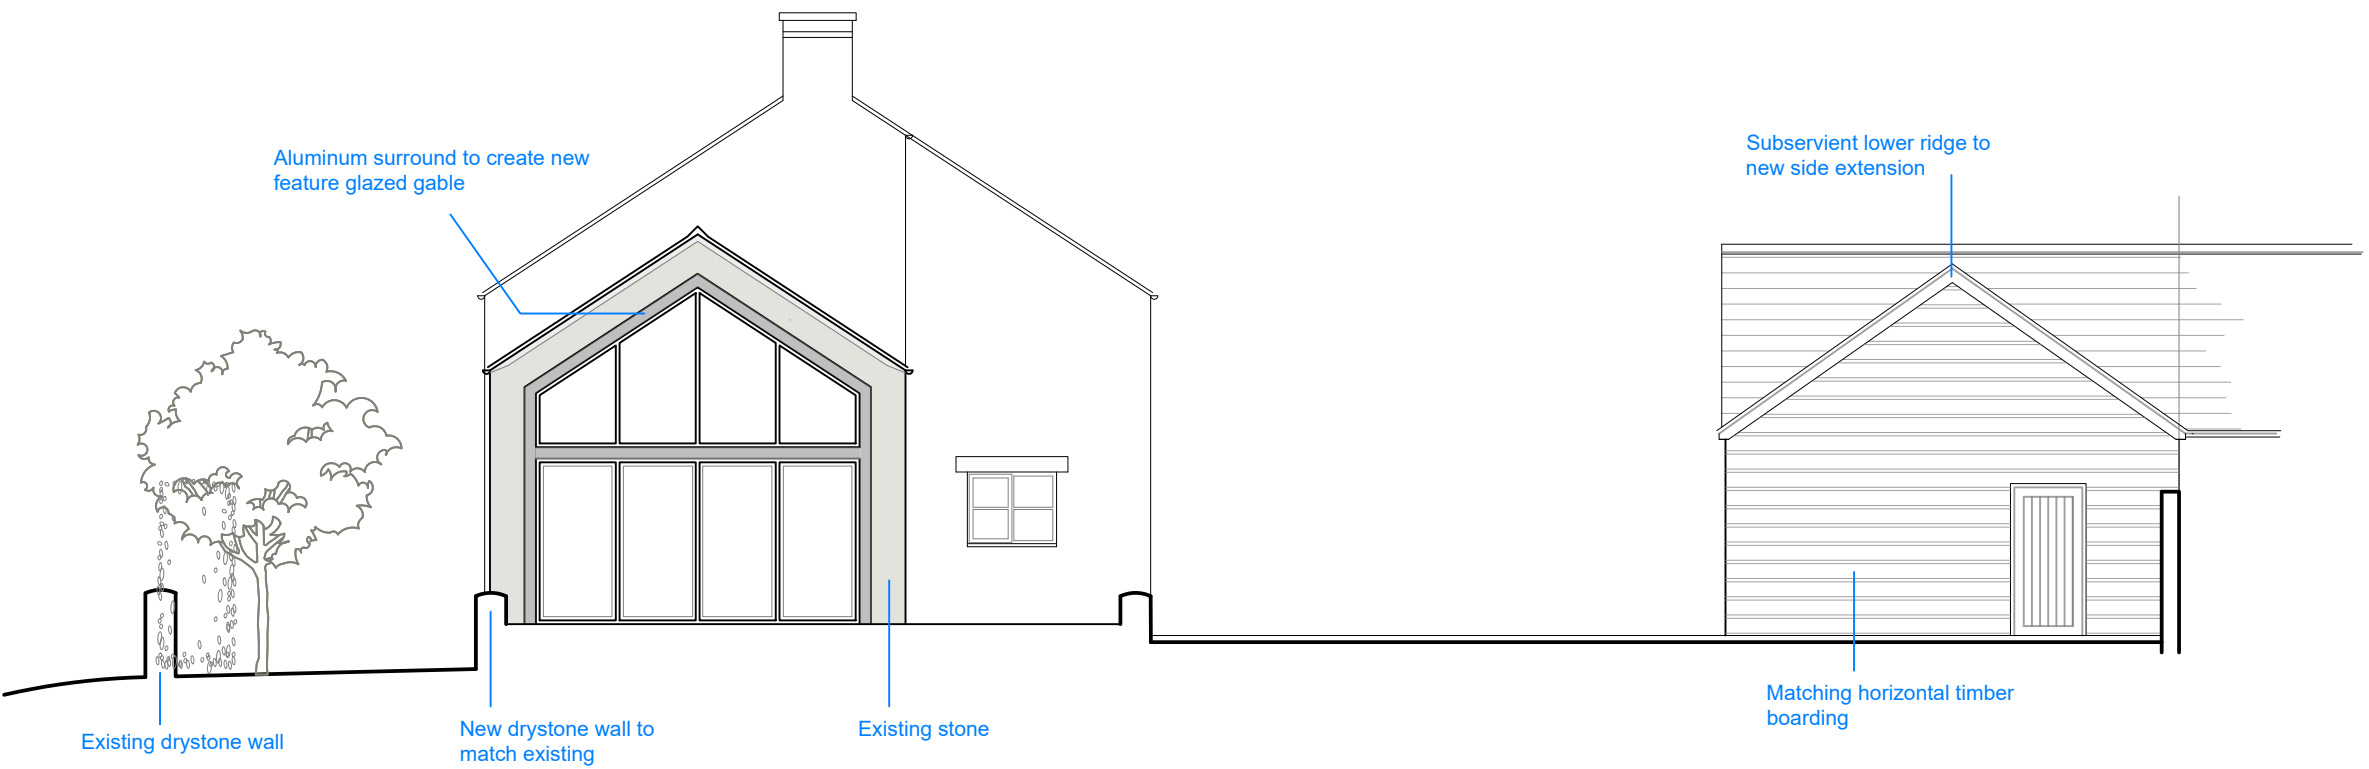

Block Plan @ 1:500

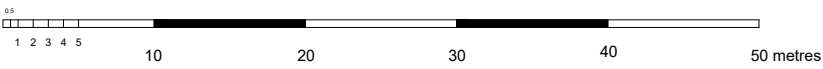

Proposed Context Elevation @ 1:100



Revision	Date	Revision note
Notes For planning issue only		