




East Elevation @ 1:100



North Elevation @ 1:100



South Elevation @1:100

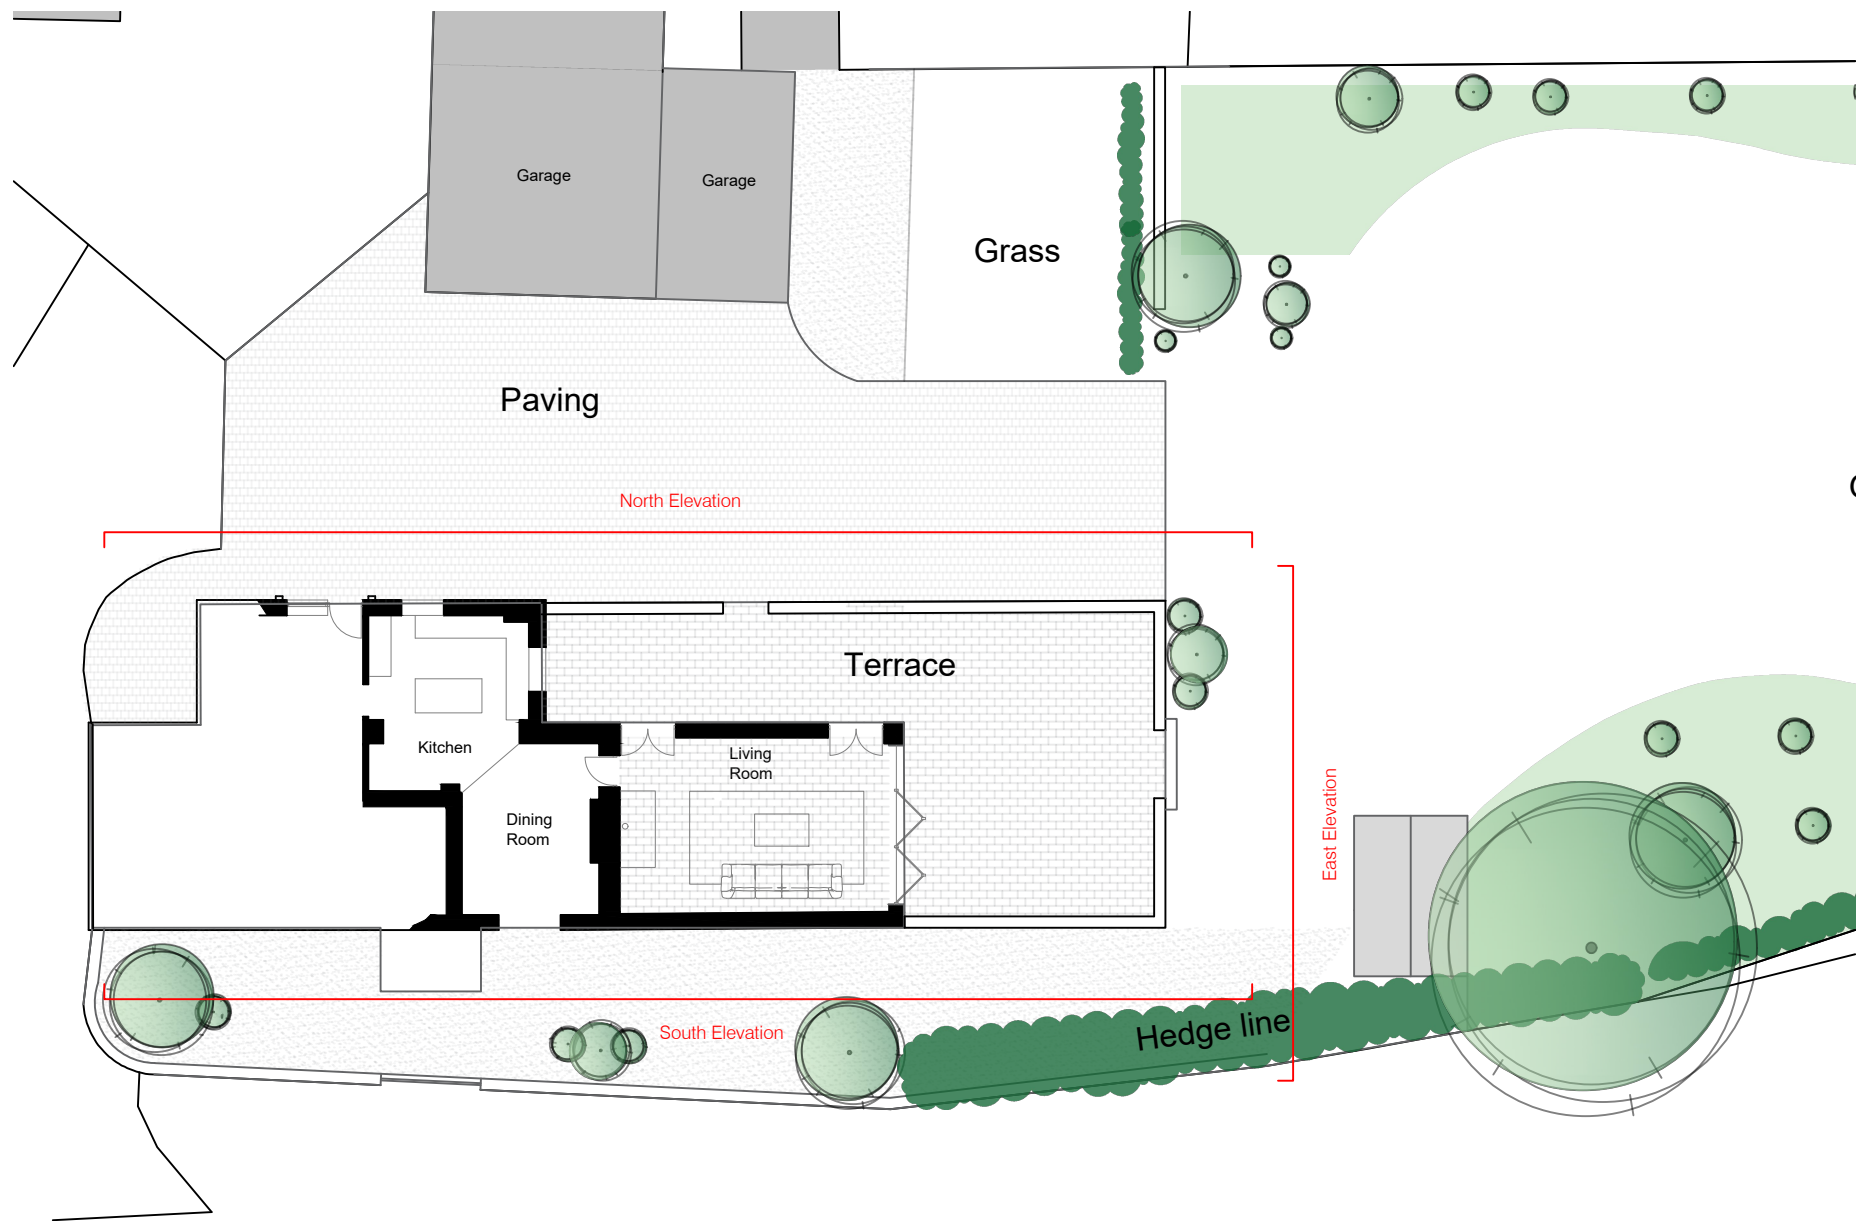

Block Plan @ 1:200

Scale bar - 1:200



Scale bar - 1:100

