



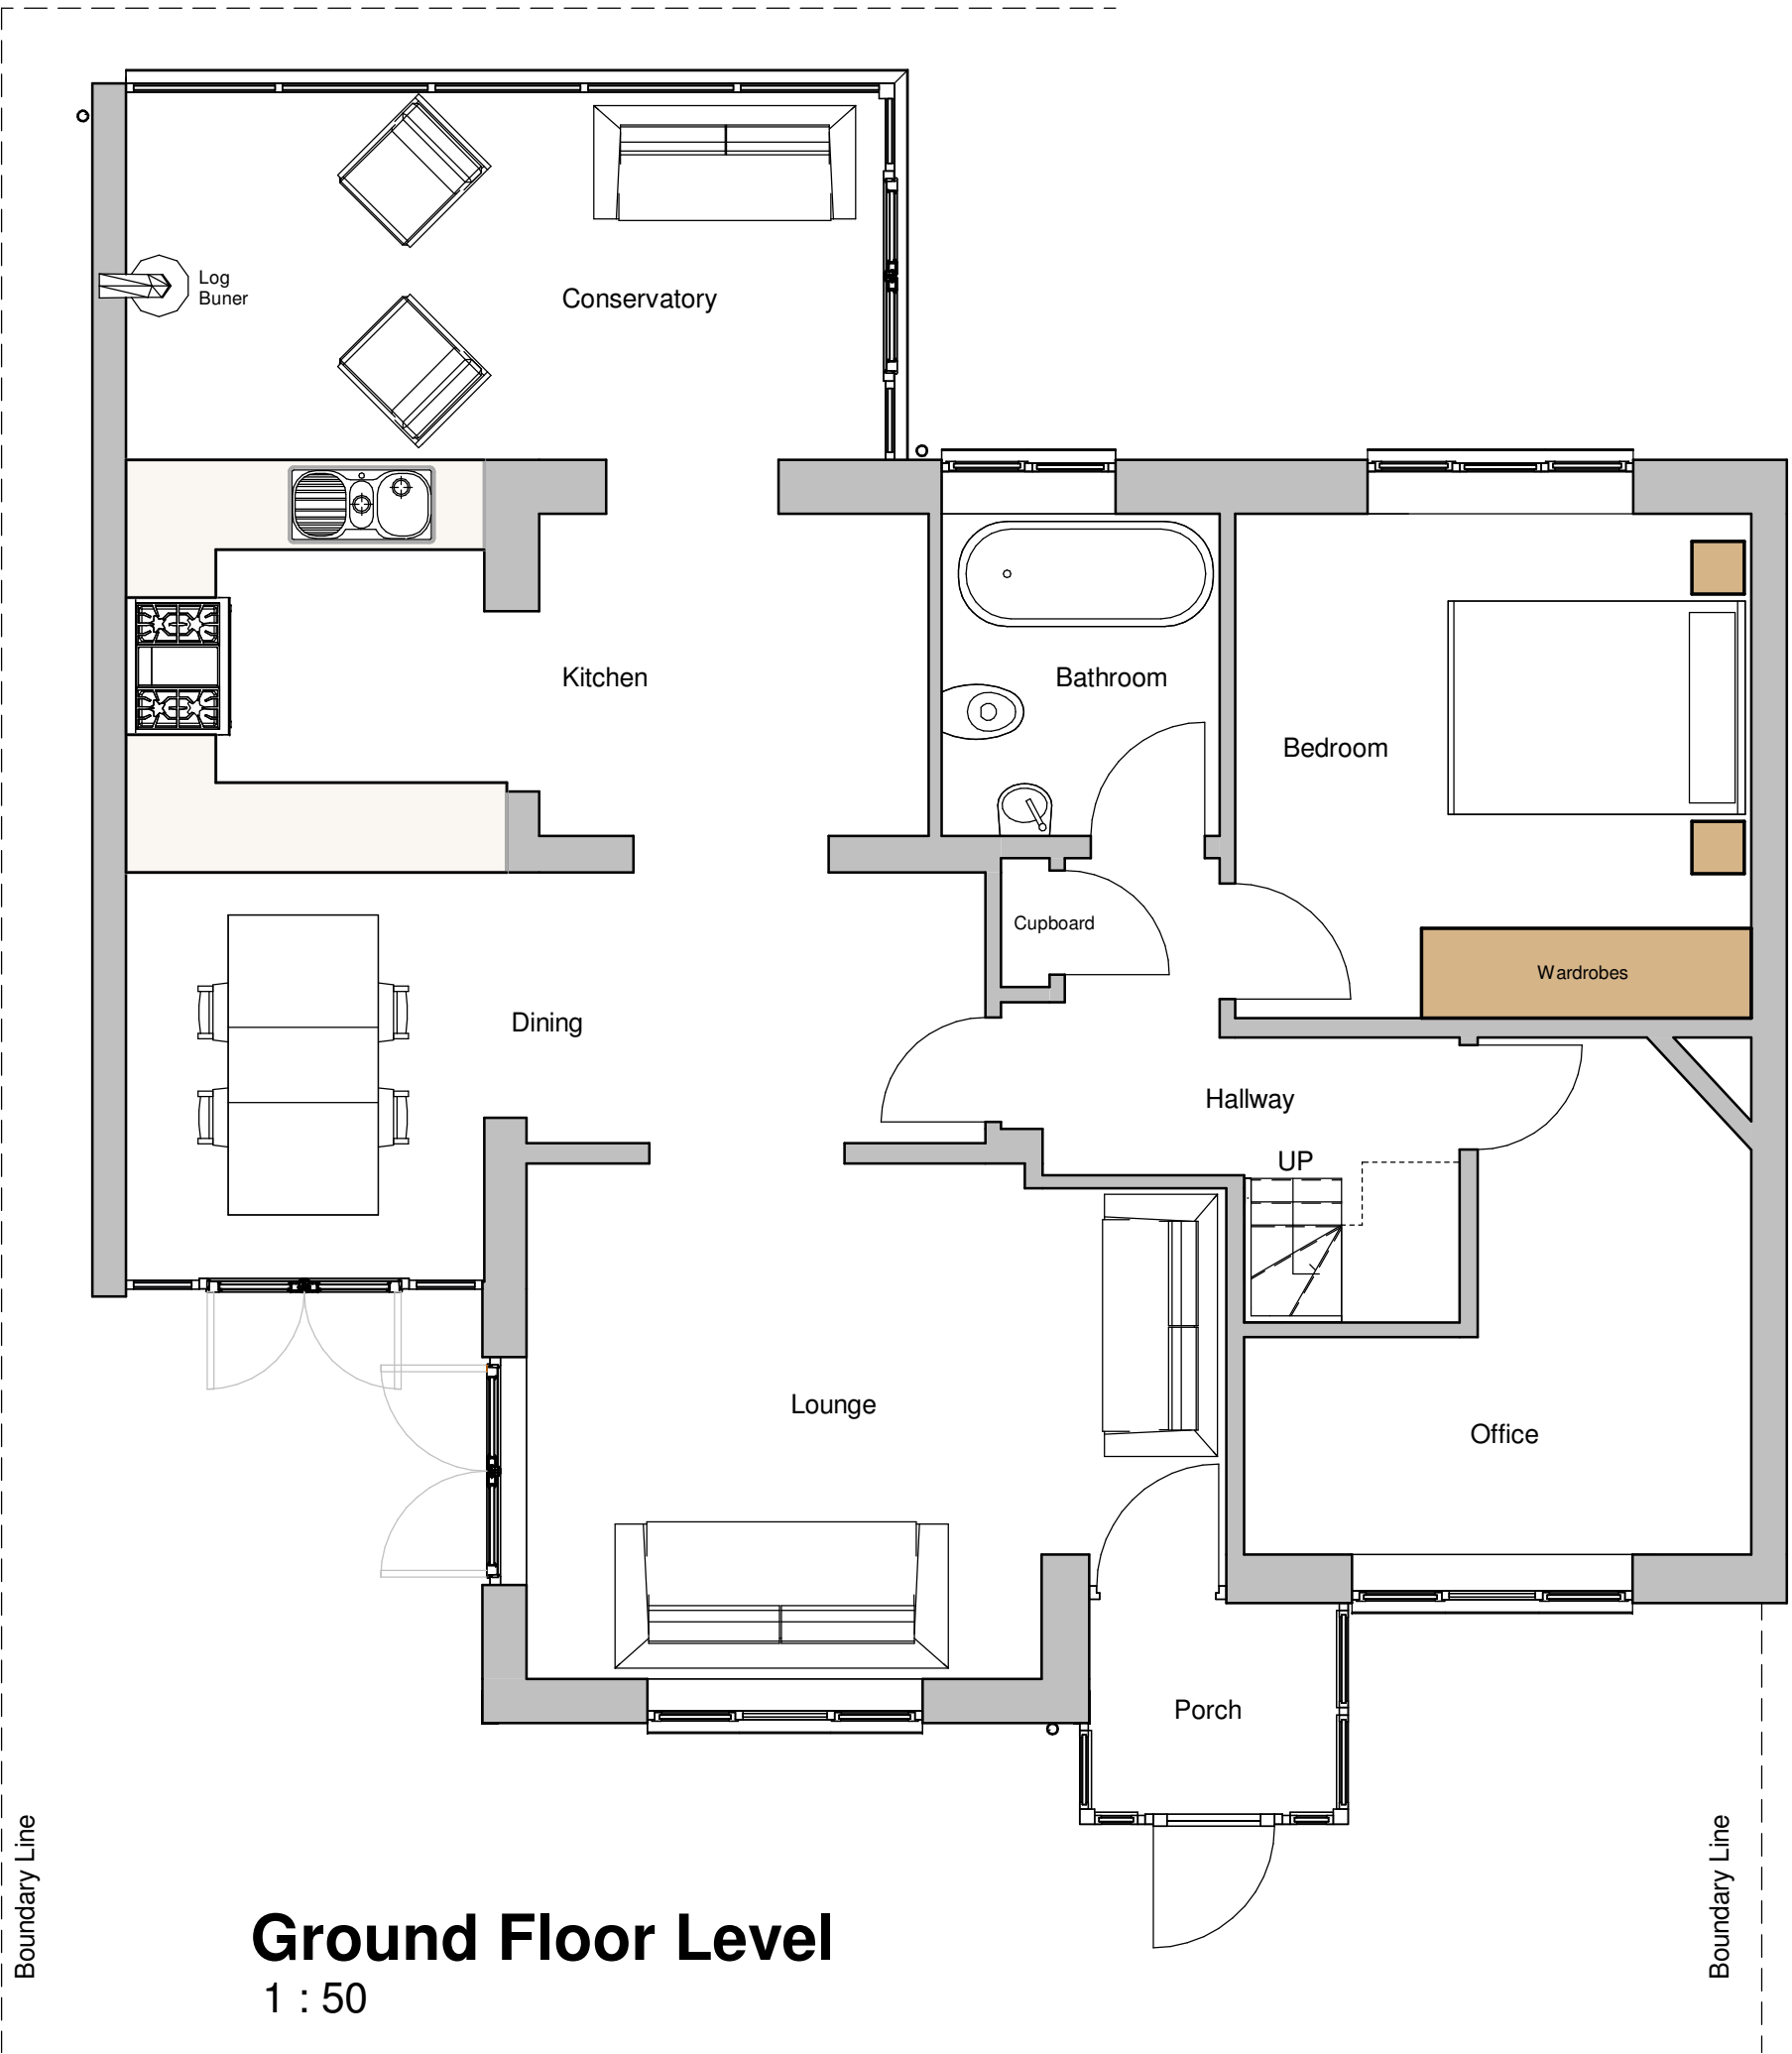

Ground Floor Level
1 : 50

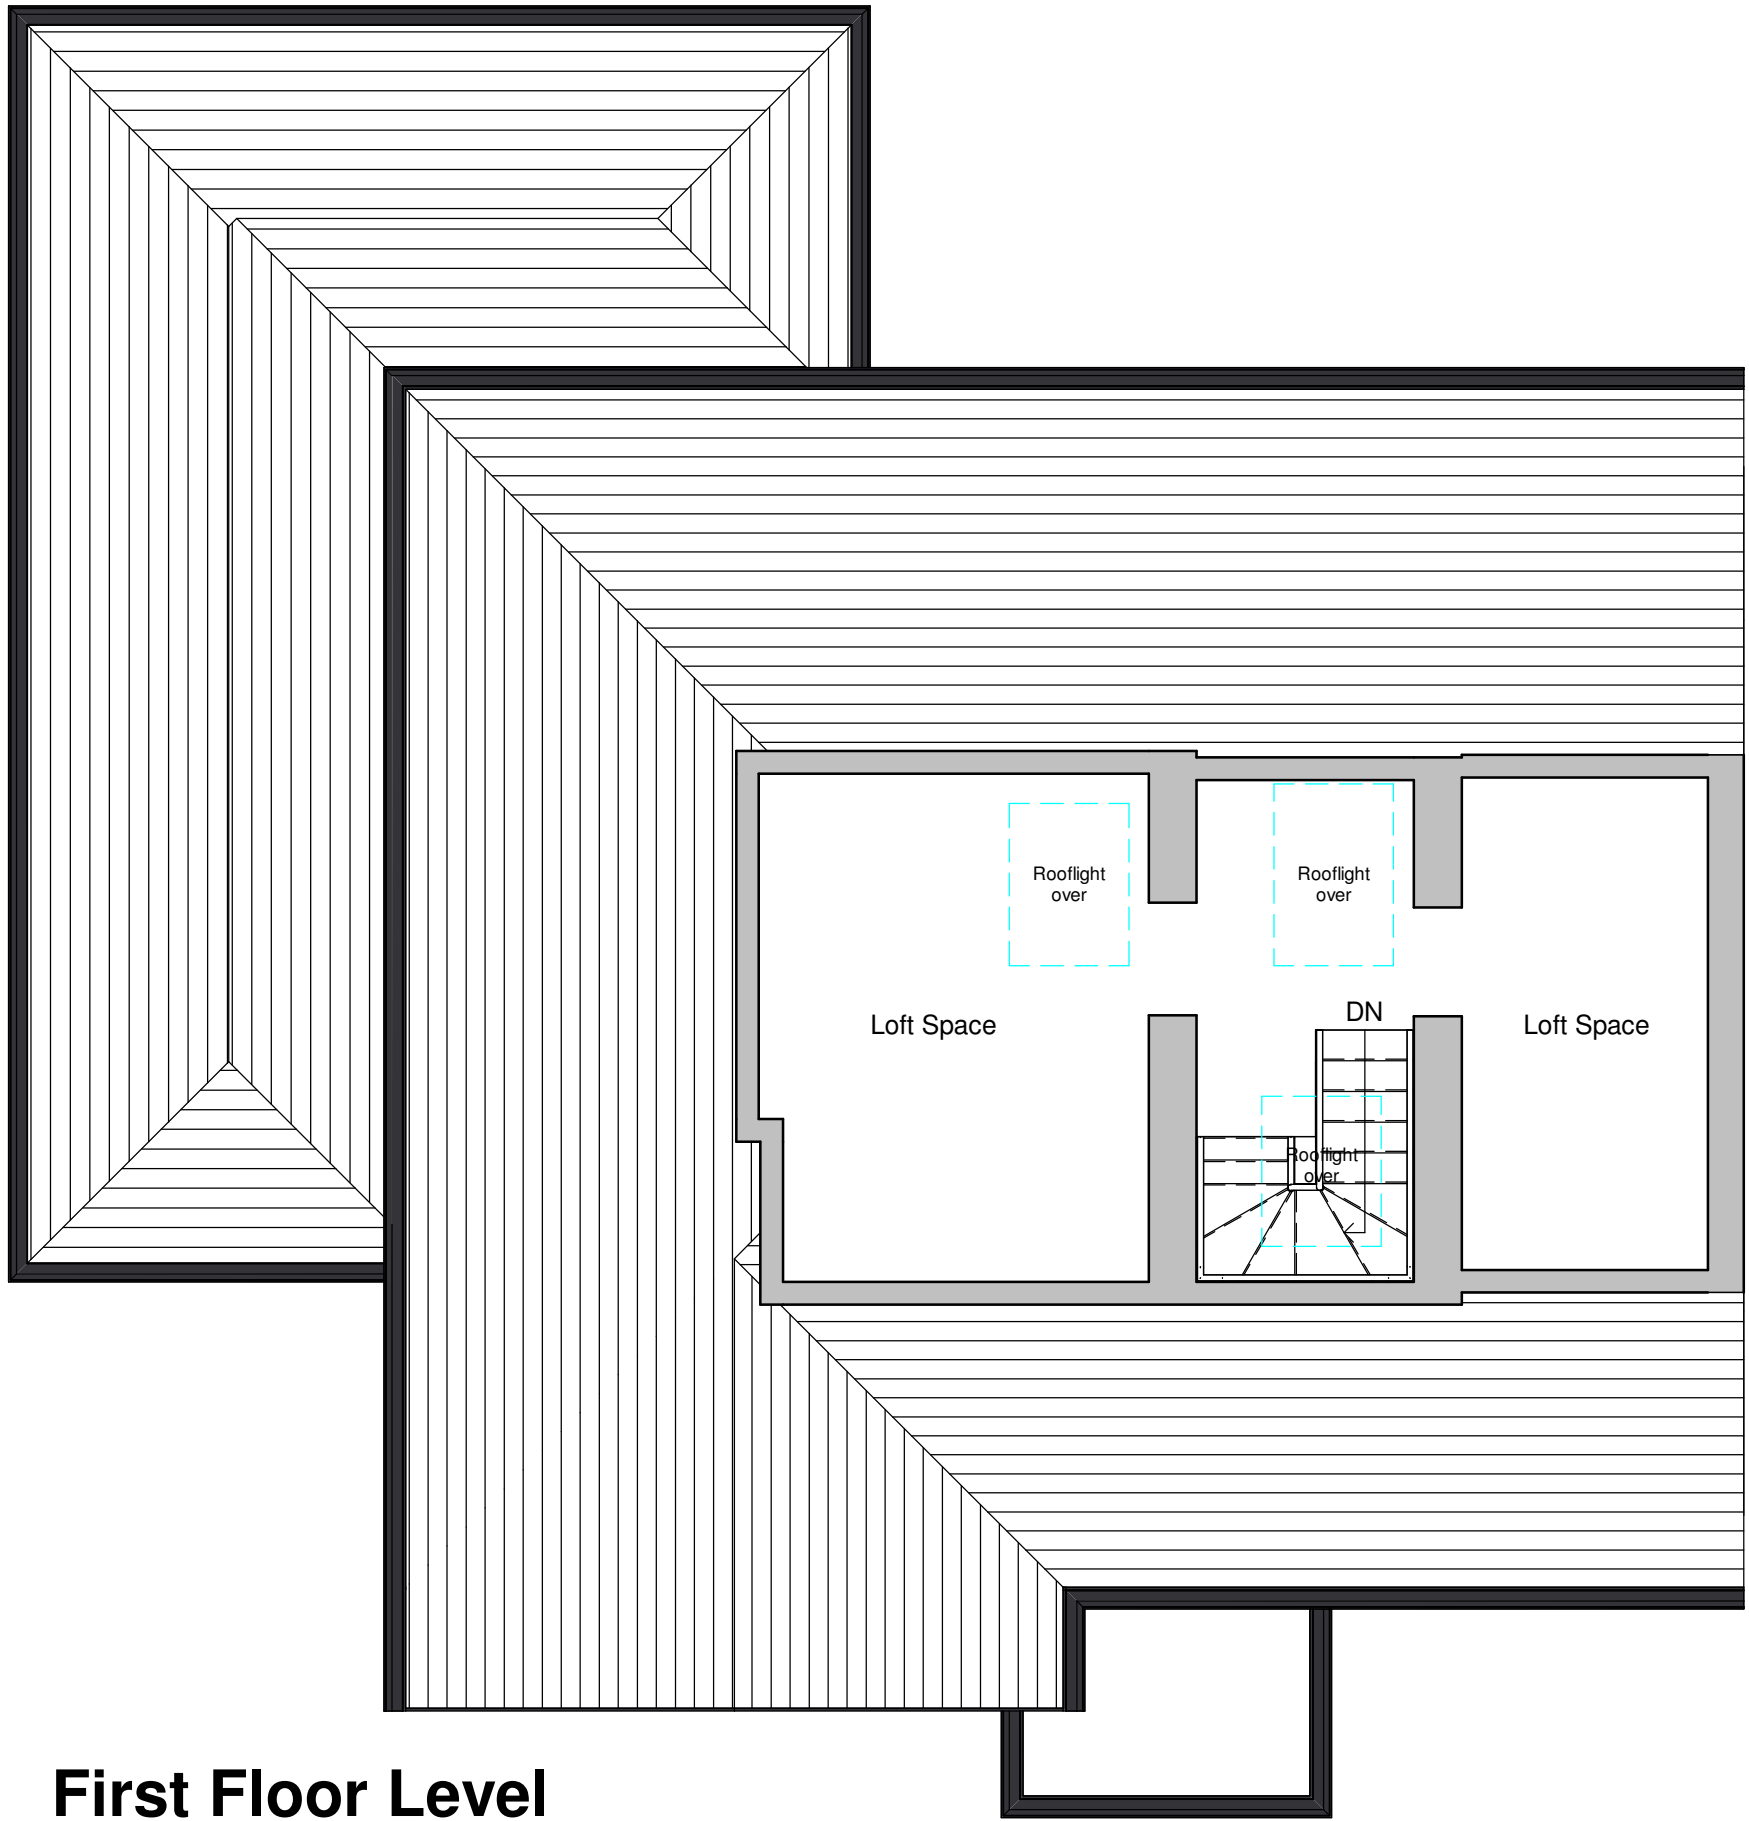


First Floor Level
1 : 50




Front Elevation
1 : 100



Rear Elevation
1 : 100

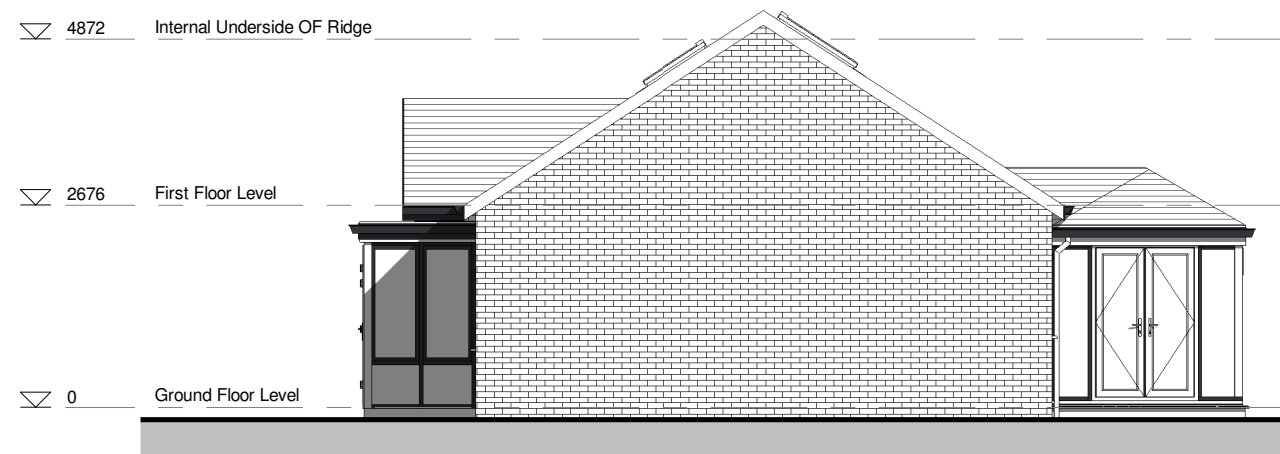


Side Elevation 1
1 : 100

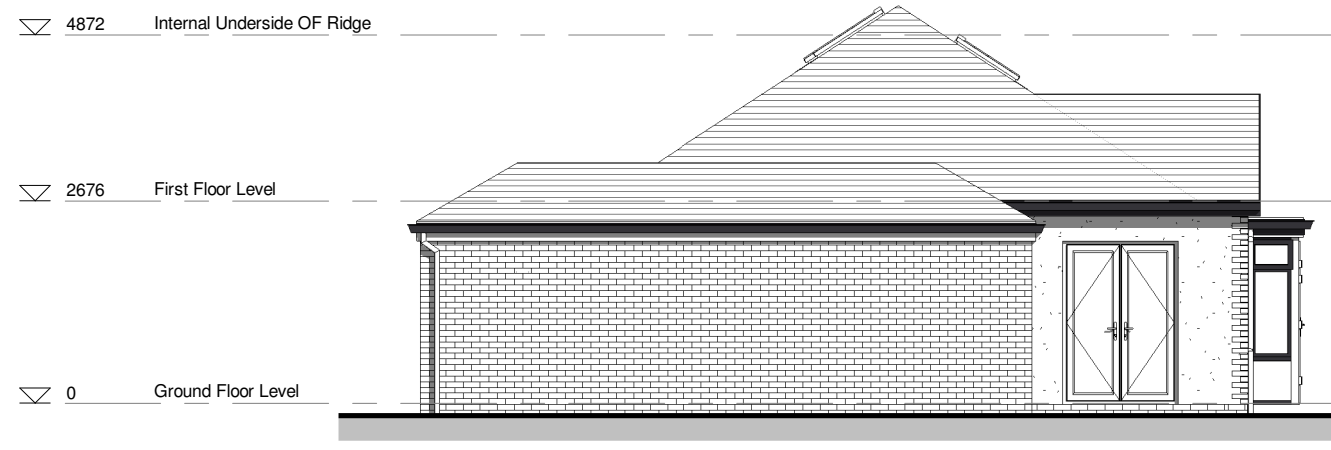

Side Elevation 2
1 : 100



3D View 1

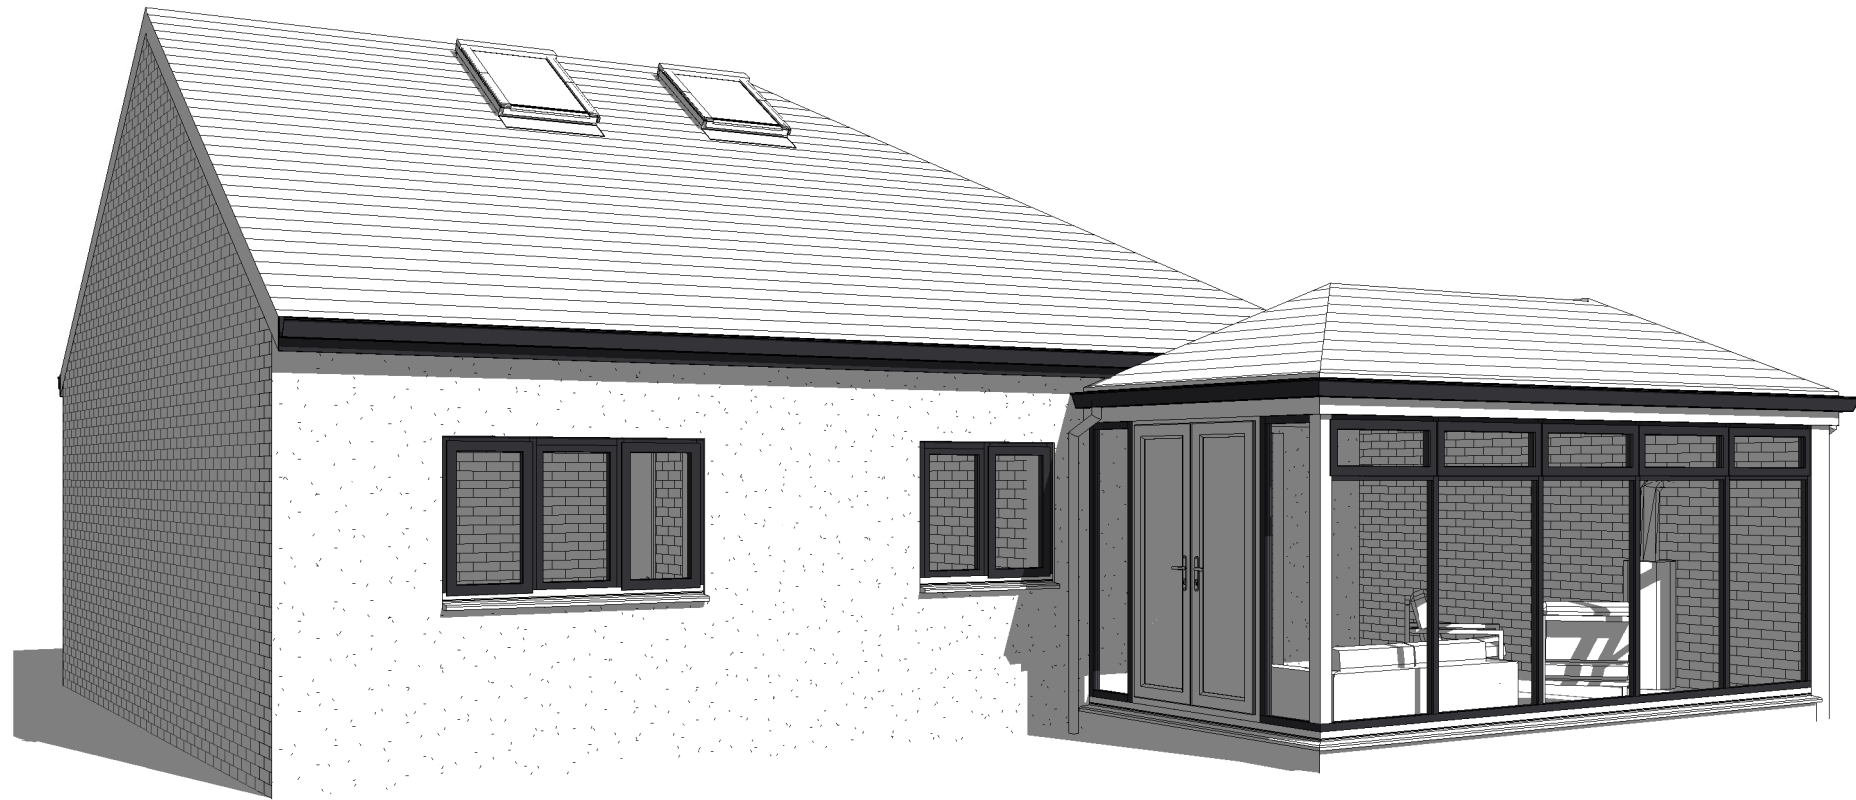

3D View 2

