
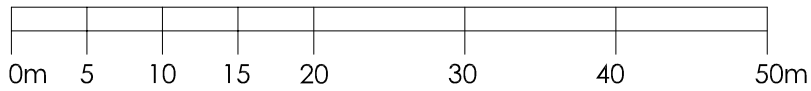


1:1,250
Location Plan - Scale 1:1,250

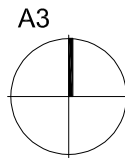

1:500
Block Plan - Scale 1:500

Rev	Amendment	Date
-----	-----------	------

Contractor must verify all dimensions on site before commencing any work.

Project
Hollington House
Hollington
ST10 4HH

Title
Location & Existing Block Plan

Scale: 1:500 - 1:1,250 [Printed A3]

Date: May 2024

Drawing Number
Simpson-010