


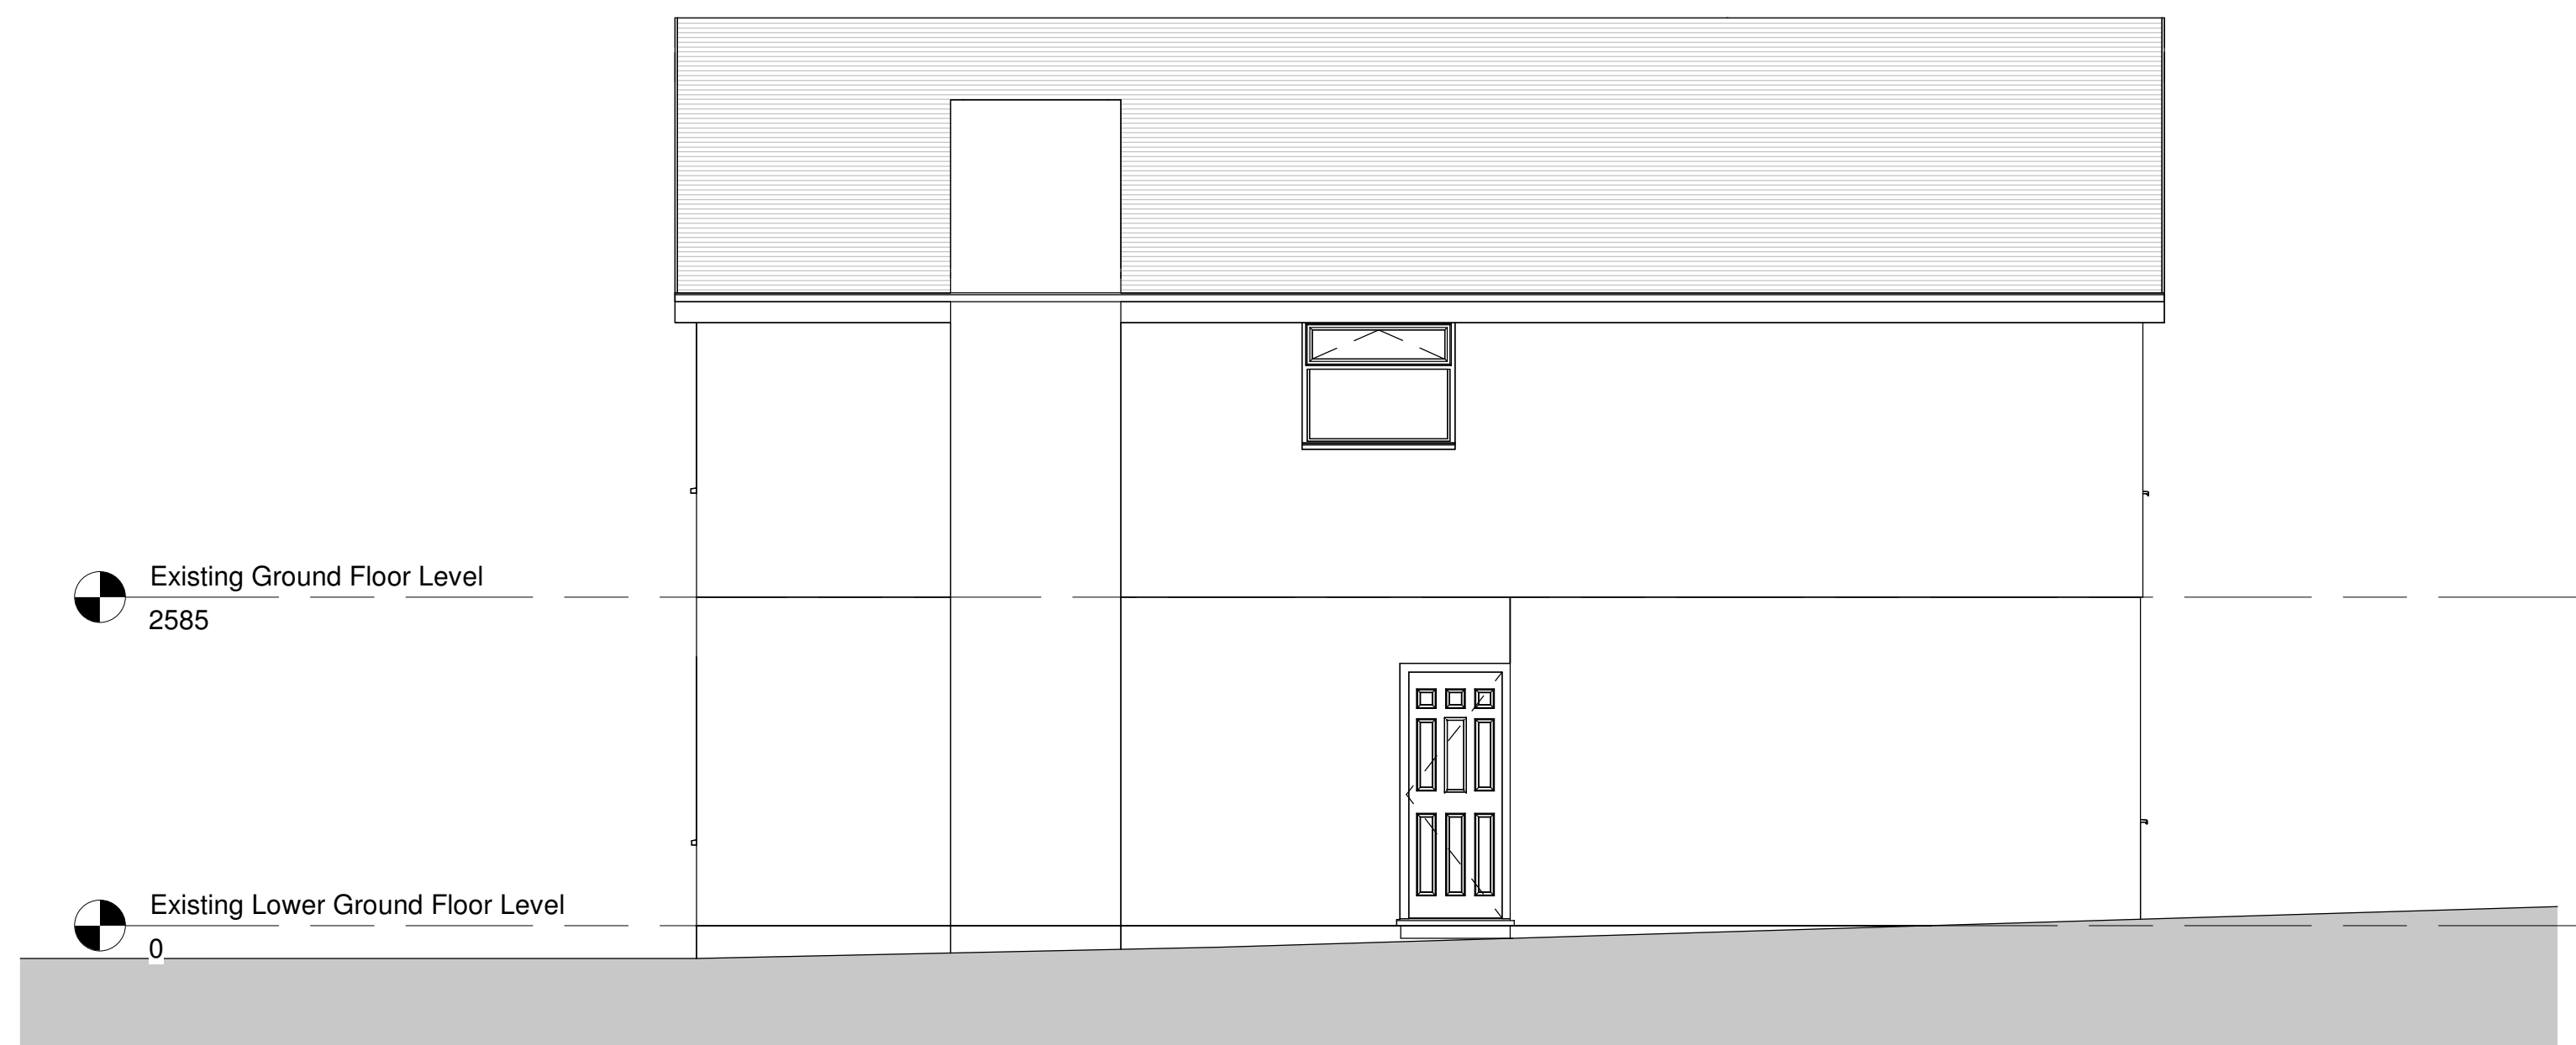

GENERAL NOTES

All work is to be completed in accordance with the planning consent notice re

The contractor is to check all dimensions and conditions on site prior to commencing work.


Works to be completed in strict accordance with all project specific documents produced in accordance with the CDM Regulations 2015.

This drawing and its contents remain the copyright of EPOCH Architecture Ltd

KEY

F.C.	-	Floor - Cill Height
D.H.	-	Head Height
D.H.	-	Door Head Height
2350	-	Floor - Ceiling Height
[E]F.W.I.#	-	Existing Foul Water Inspection Chamber
[E]S.W.I.#	-	Existing Surface Water Inspection Chamber
[E]C.W.I.#	-	Existing Combined Water Inspection Chamber
[E]F.W.M.#	-	Existing Foul Water Manhole
[E]S.W.M.#	-	Existing Surface Water Manhole
[E]C.W.M.#	-	Existing Combined Water Manhole
Rwp.	-	Rainwater Pipe
SVP.	-	Soil Vent Pipe
S.	-	Sub-Stack
G.	-	Gully
BIG.	-	Back inlet Gully

DRAWING NOTES:

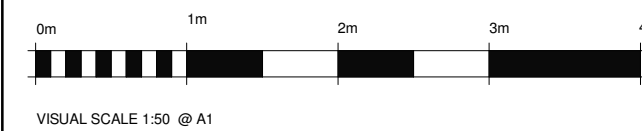

Rev:	Details:	By/Chk	Date
------	----------	--------	------



EPOCH Architecture Limited
12 Robin Hill, Biddulph Moor, Staffordshire, ST8 7NL

T: 01782 929535
M: 07709 390128
E: jonathan@epocharchitecture.co.uk
W: www.epocharchitecture.co.uk

EPOCH Architecture Limited
Registered in England &
Wales
10183180



Client:			
Mr & Mrs Hollies			
Project:			
190 Congleton Road, Biddulph			
Drawing Title:			
Proposed Elevations Sheet 1			
Stage:		Status:	
Drawn By:		Date:	
Author		12/17/24	
EPOCH Project Number:		Client Project Number:	
		N/A	
		Sheet Size:	
		A1	
P382 - 206 PP03			Revision: