


Handwritten note: Litley Farm

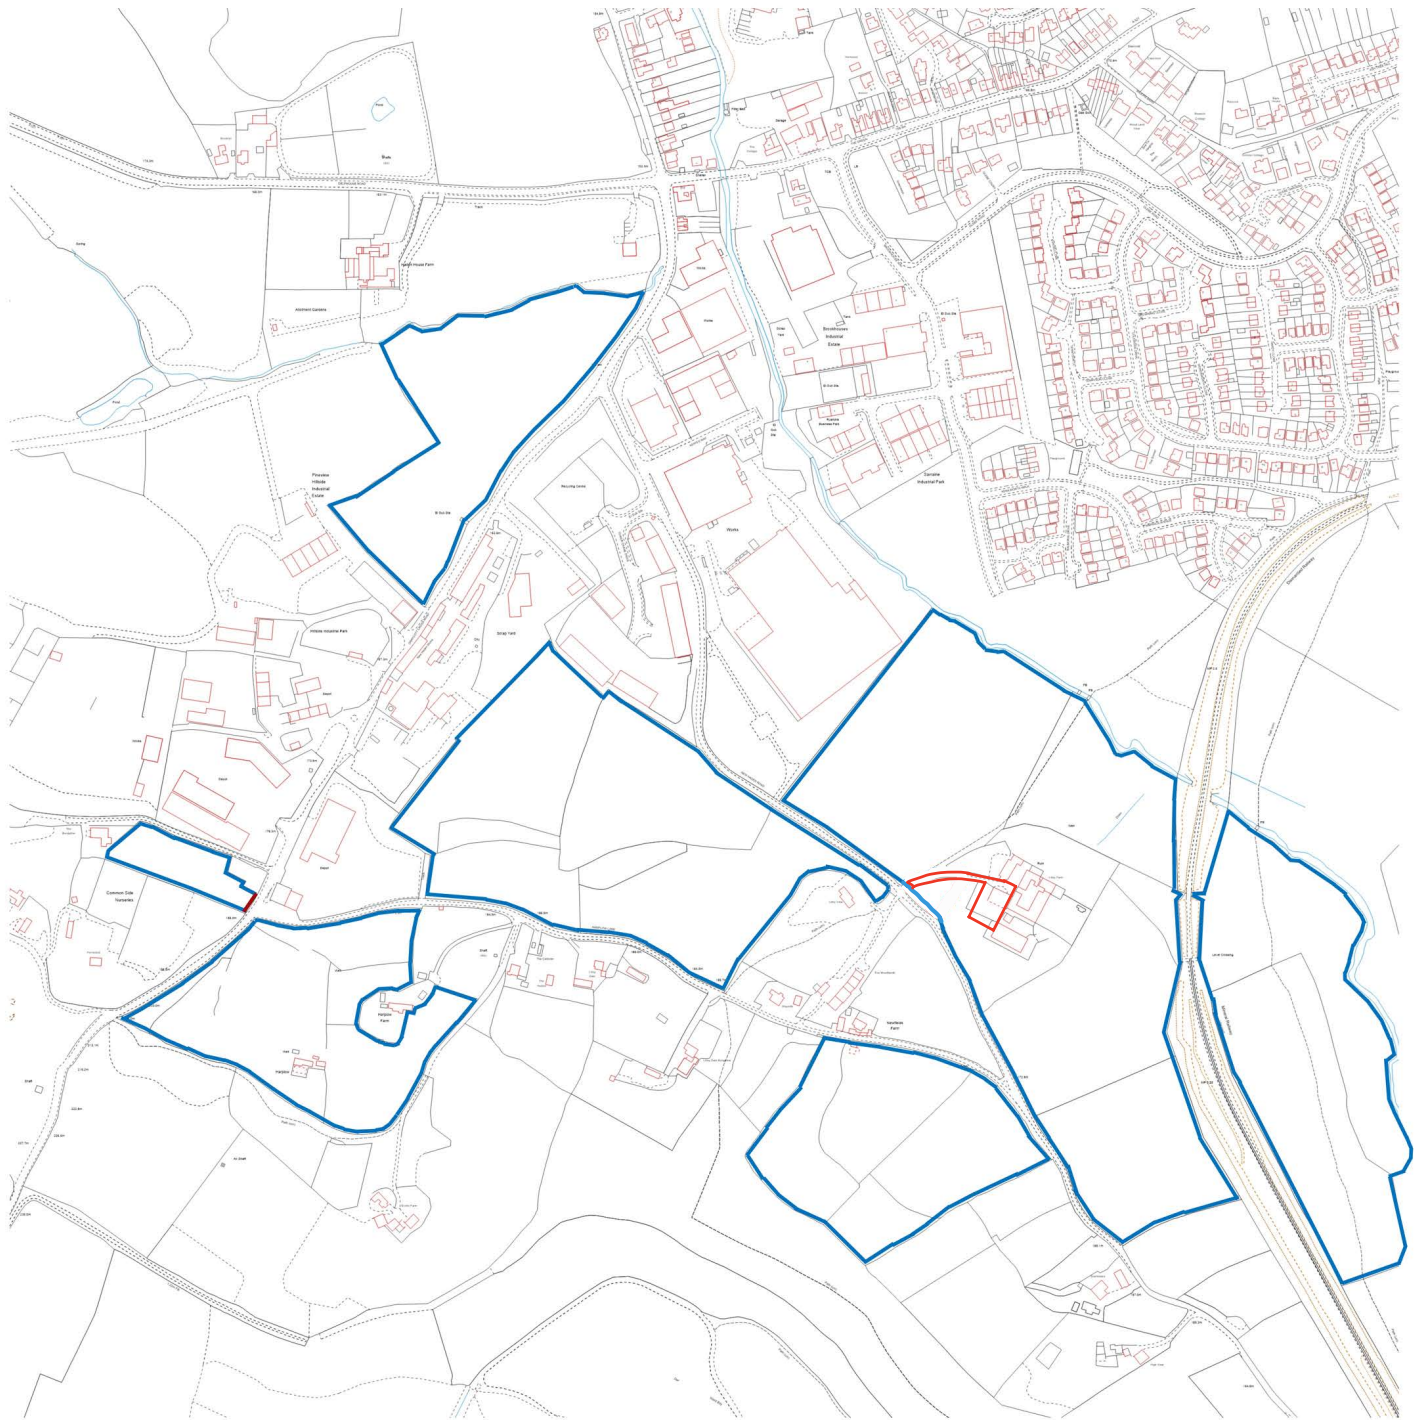

Client		Mr J Jervis	
Contract		Litley Farm, New Haden Road, Cheadle, Staffordshire.	
Drawing Title		Proposed Conditions Land Ownership Plan	
Date	January 2018	Status	Preliminary
Scale	1:100 1:500 1:1250 @ A1	Contract Number	6104 003
Dwg. No.		Revision Suffix	
Revisions			