


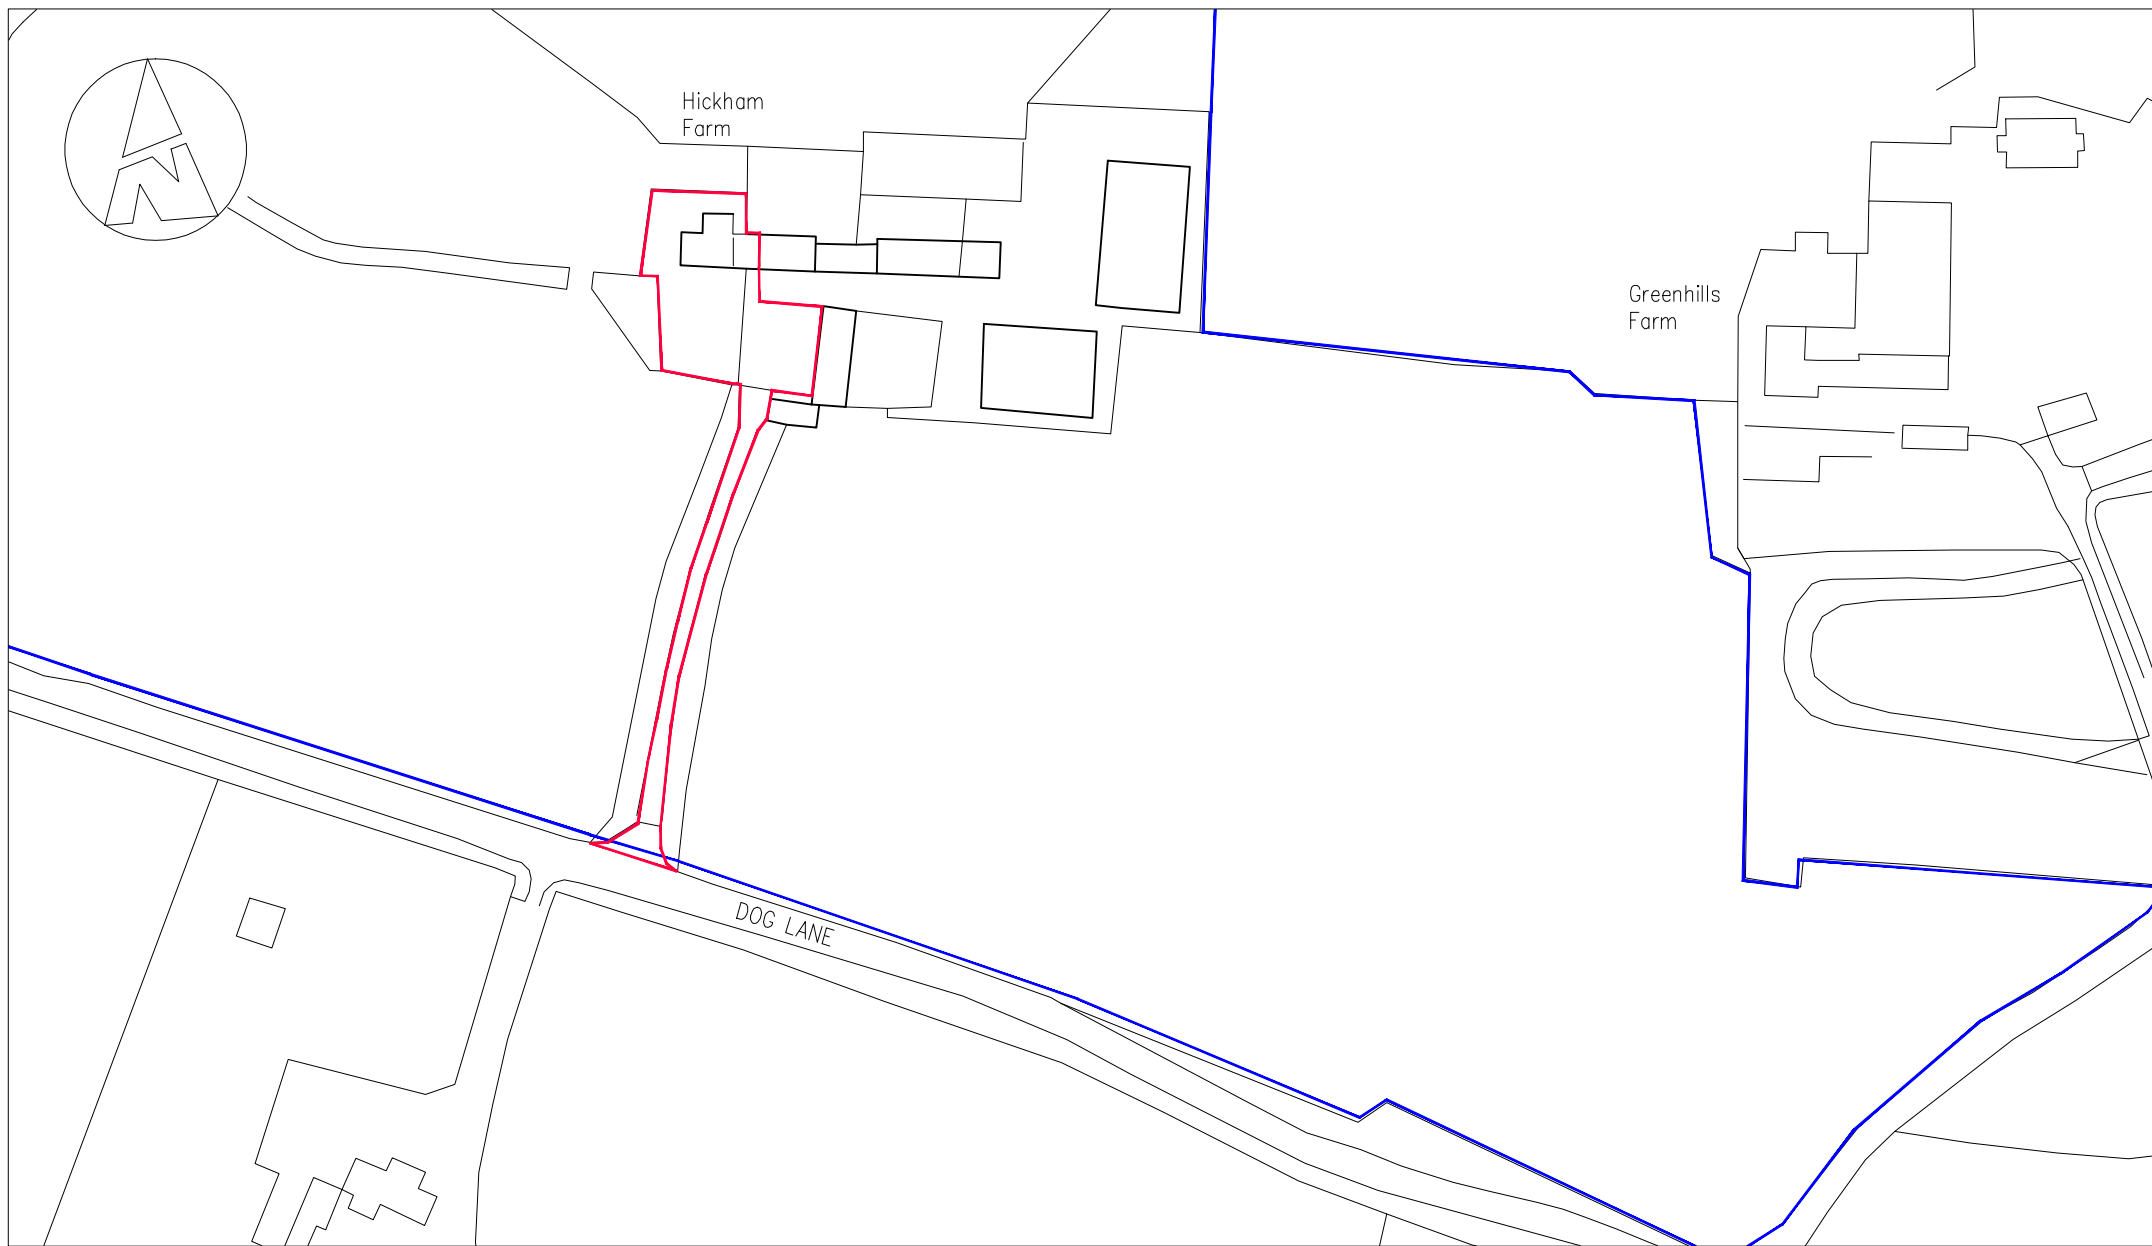

© Crown Copyright 2024 All rights reserved. Licence number 100049235

Location Plan. Scale 1:1250

