

NOTES

All dimensions must be checked on site and only scaled from this drawing for planning purposes only

A	JAN 2025	AMENDED FOR PLANNING
	Date	Revisions

© copyright

Client	MOORLANDS HOME LINK
--------	---------------------

Location	4 TAPE STREET CHEADLE STOKE ON TRENT ST10 1BD
----------	--


Proposal	INSTALLATION OF SOLAR PANELS TO THE ROOF
----------	---

Drawing Title	EXISTING & PROPOSED BLOCK PLANS
---------------	------------------------------------

Scale	1:500
-------	-------


Date	SEP 2024	Drawn by	KJL
------	----------	----------	-----

Drg No.	J3834-02	Revision	A
---------	----------	----------	---

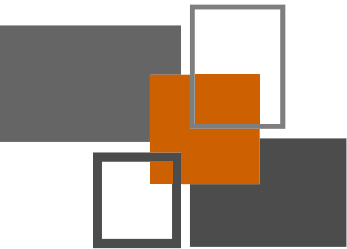

MAKING PLANS
architecture

Ivy Lodge, Twyford Road, Willington, Derby, DE65 6DE
T/F 01283 703160 E info@makingplans-architecture.co.uk
W www.makingplans-architecture.co.uk

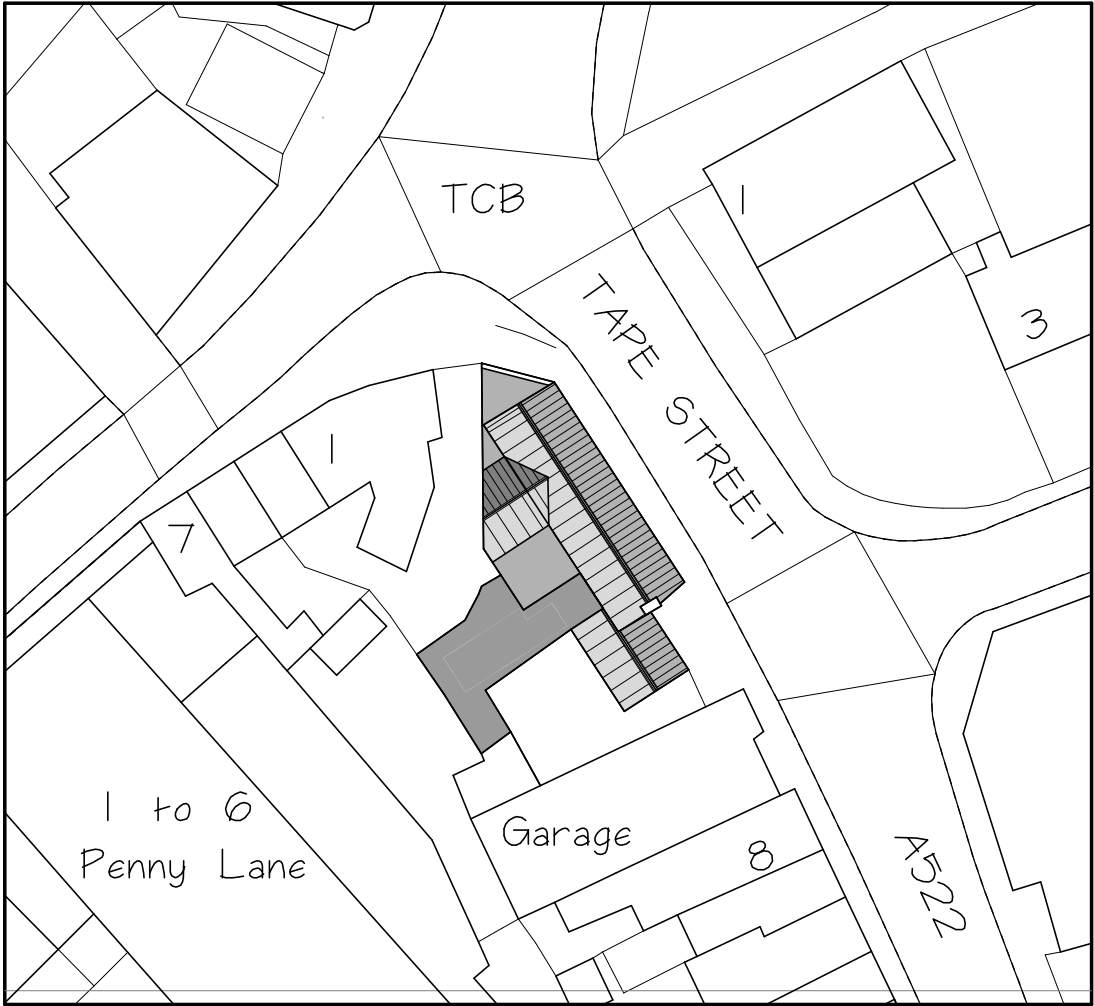


EXISTING BLOCK PLAN
1:500



PROPOSED BLOCK PLAN
1:500

POSITION OF NEW SOLAR
PANELS

NOTE!
QUANTITY AND SPECIFICATION
OF SOLAR PANELS TO BE CONFIRMED
BY SPECIALIST

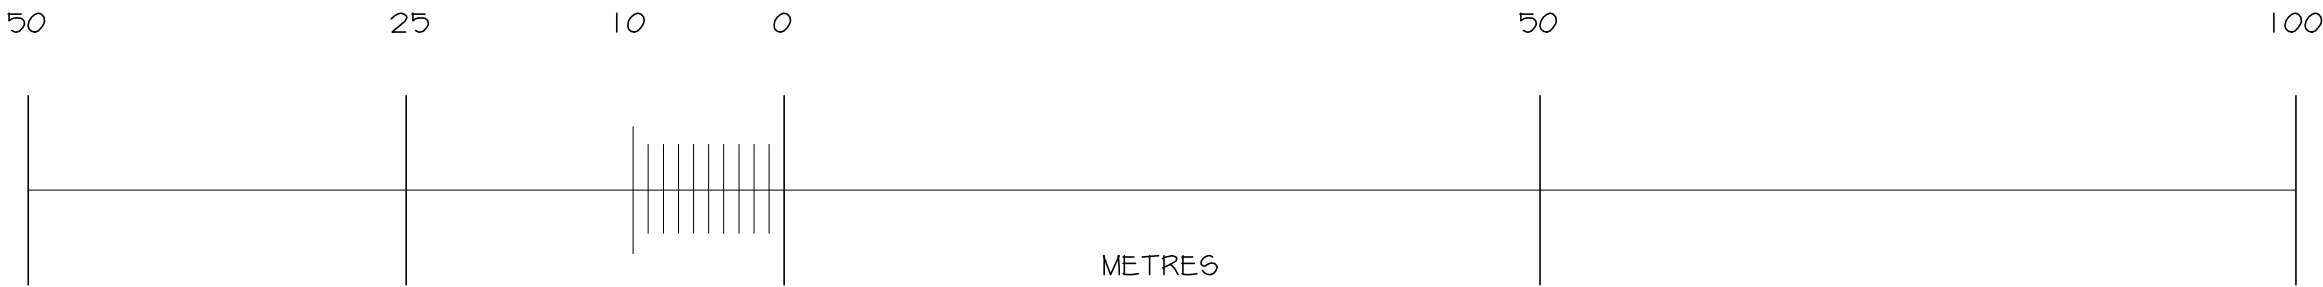

REPRODUCTION FROM THE ORDNANCE SURVEY NATIONAL GEOGRAPHIC DATABASE
BY PERMISSION OF ORDNANCE SURVEY ON BEHALF OF CONTROLLER OF HER MAJESTY'S
STATIONERY OFFICE © CROWN COPYRIGHT 2010. ALL RIGHT RESERVED-100047474.