



1:500 Scale to be measured

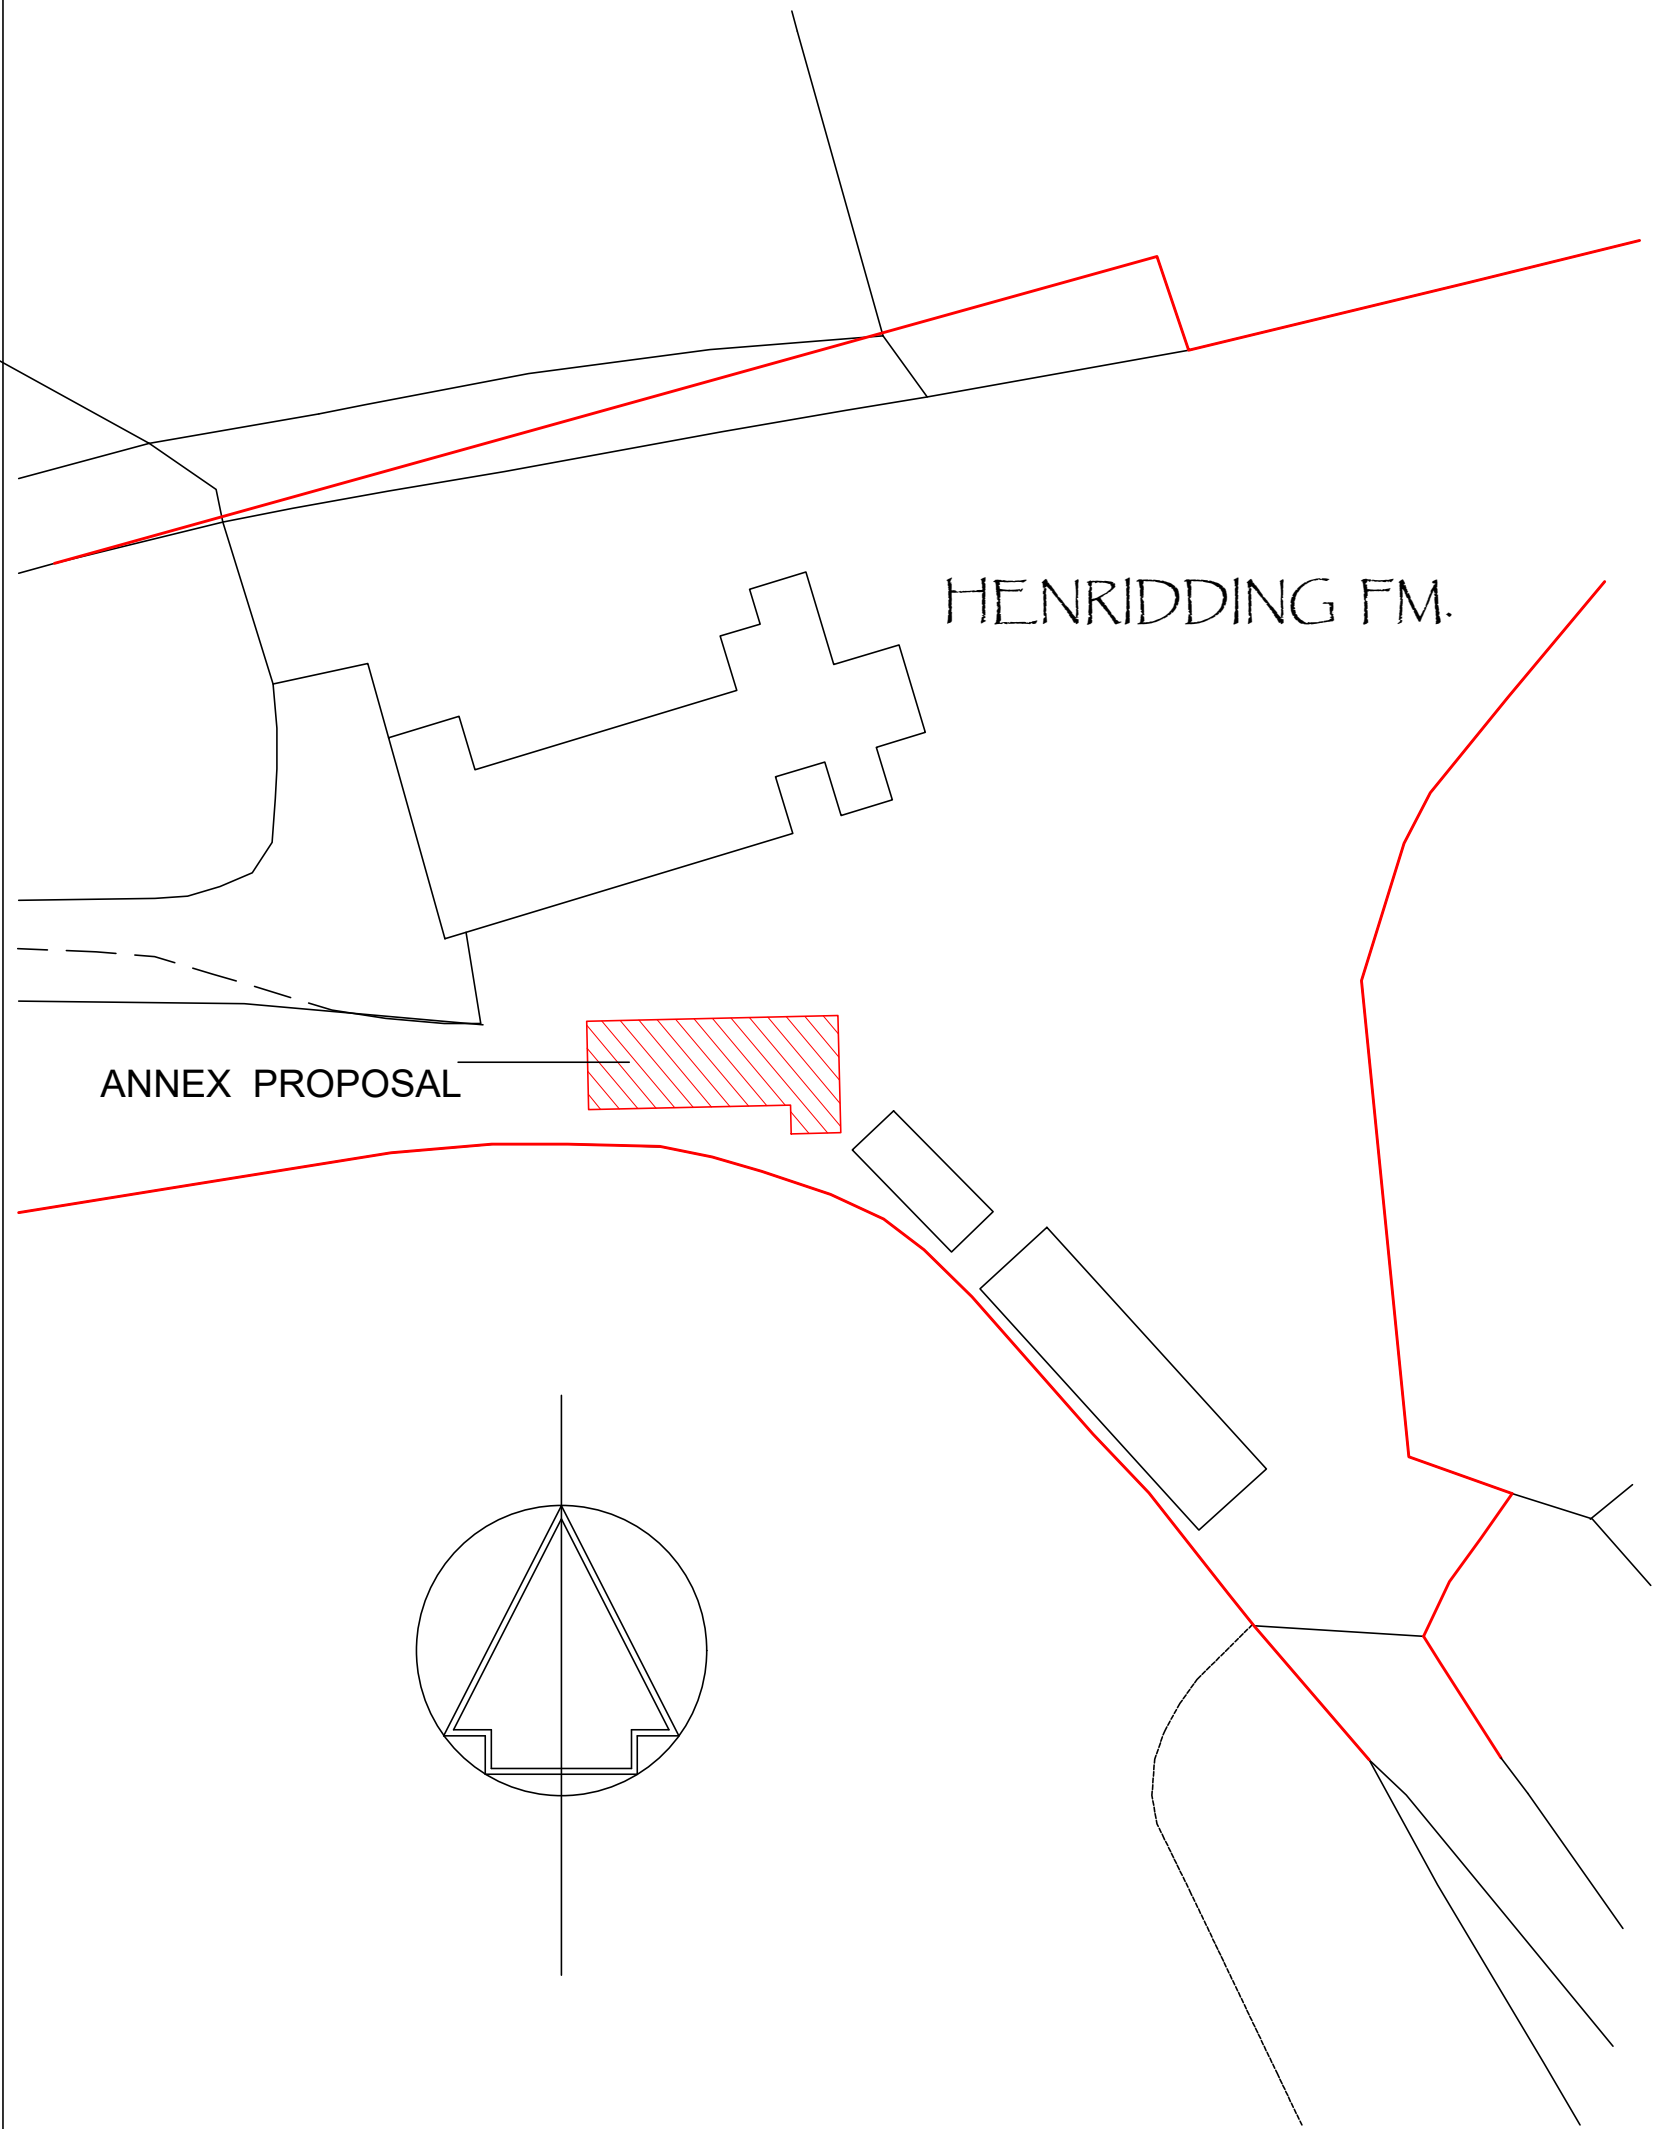

Block Plan 1:500



1:2500 Scale to be measured

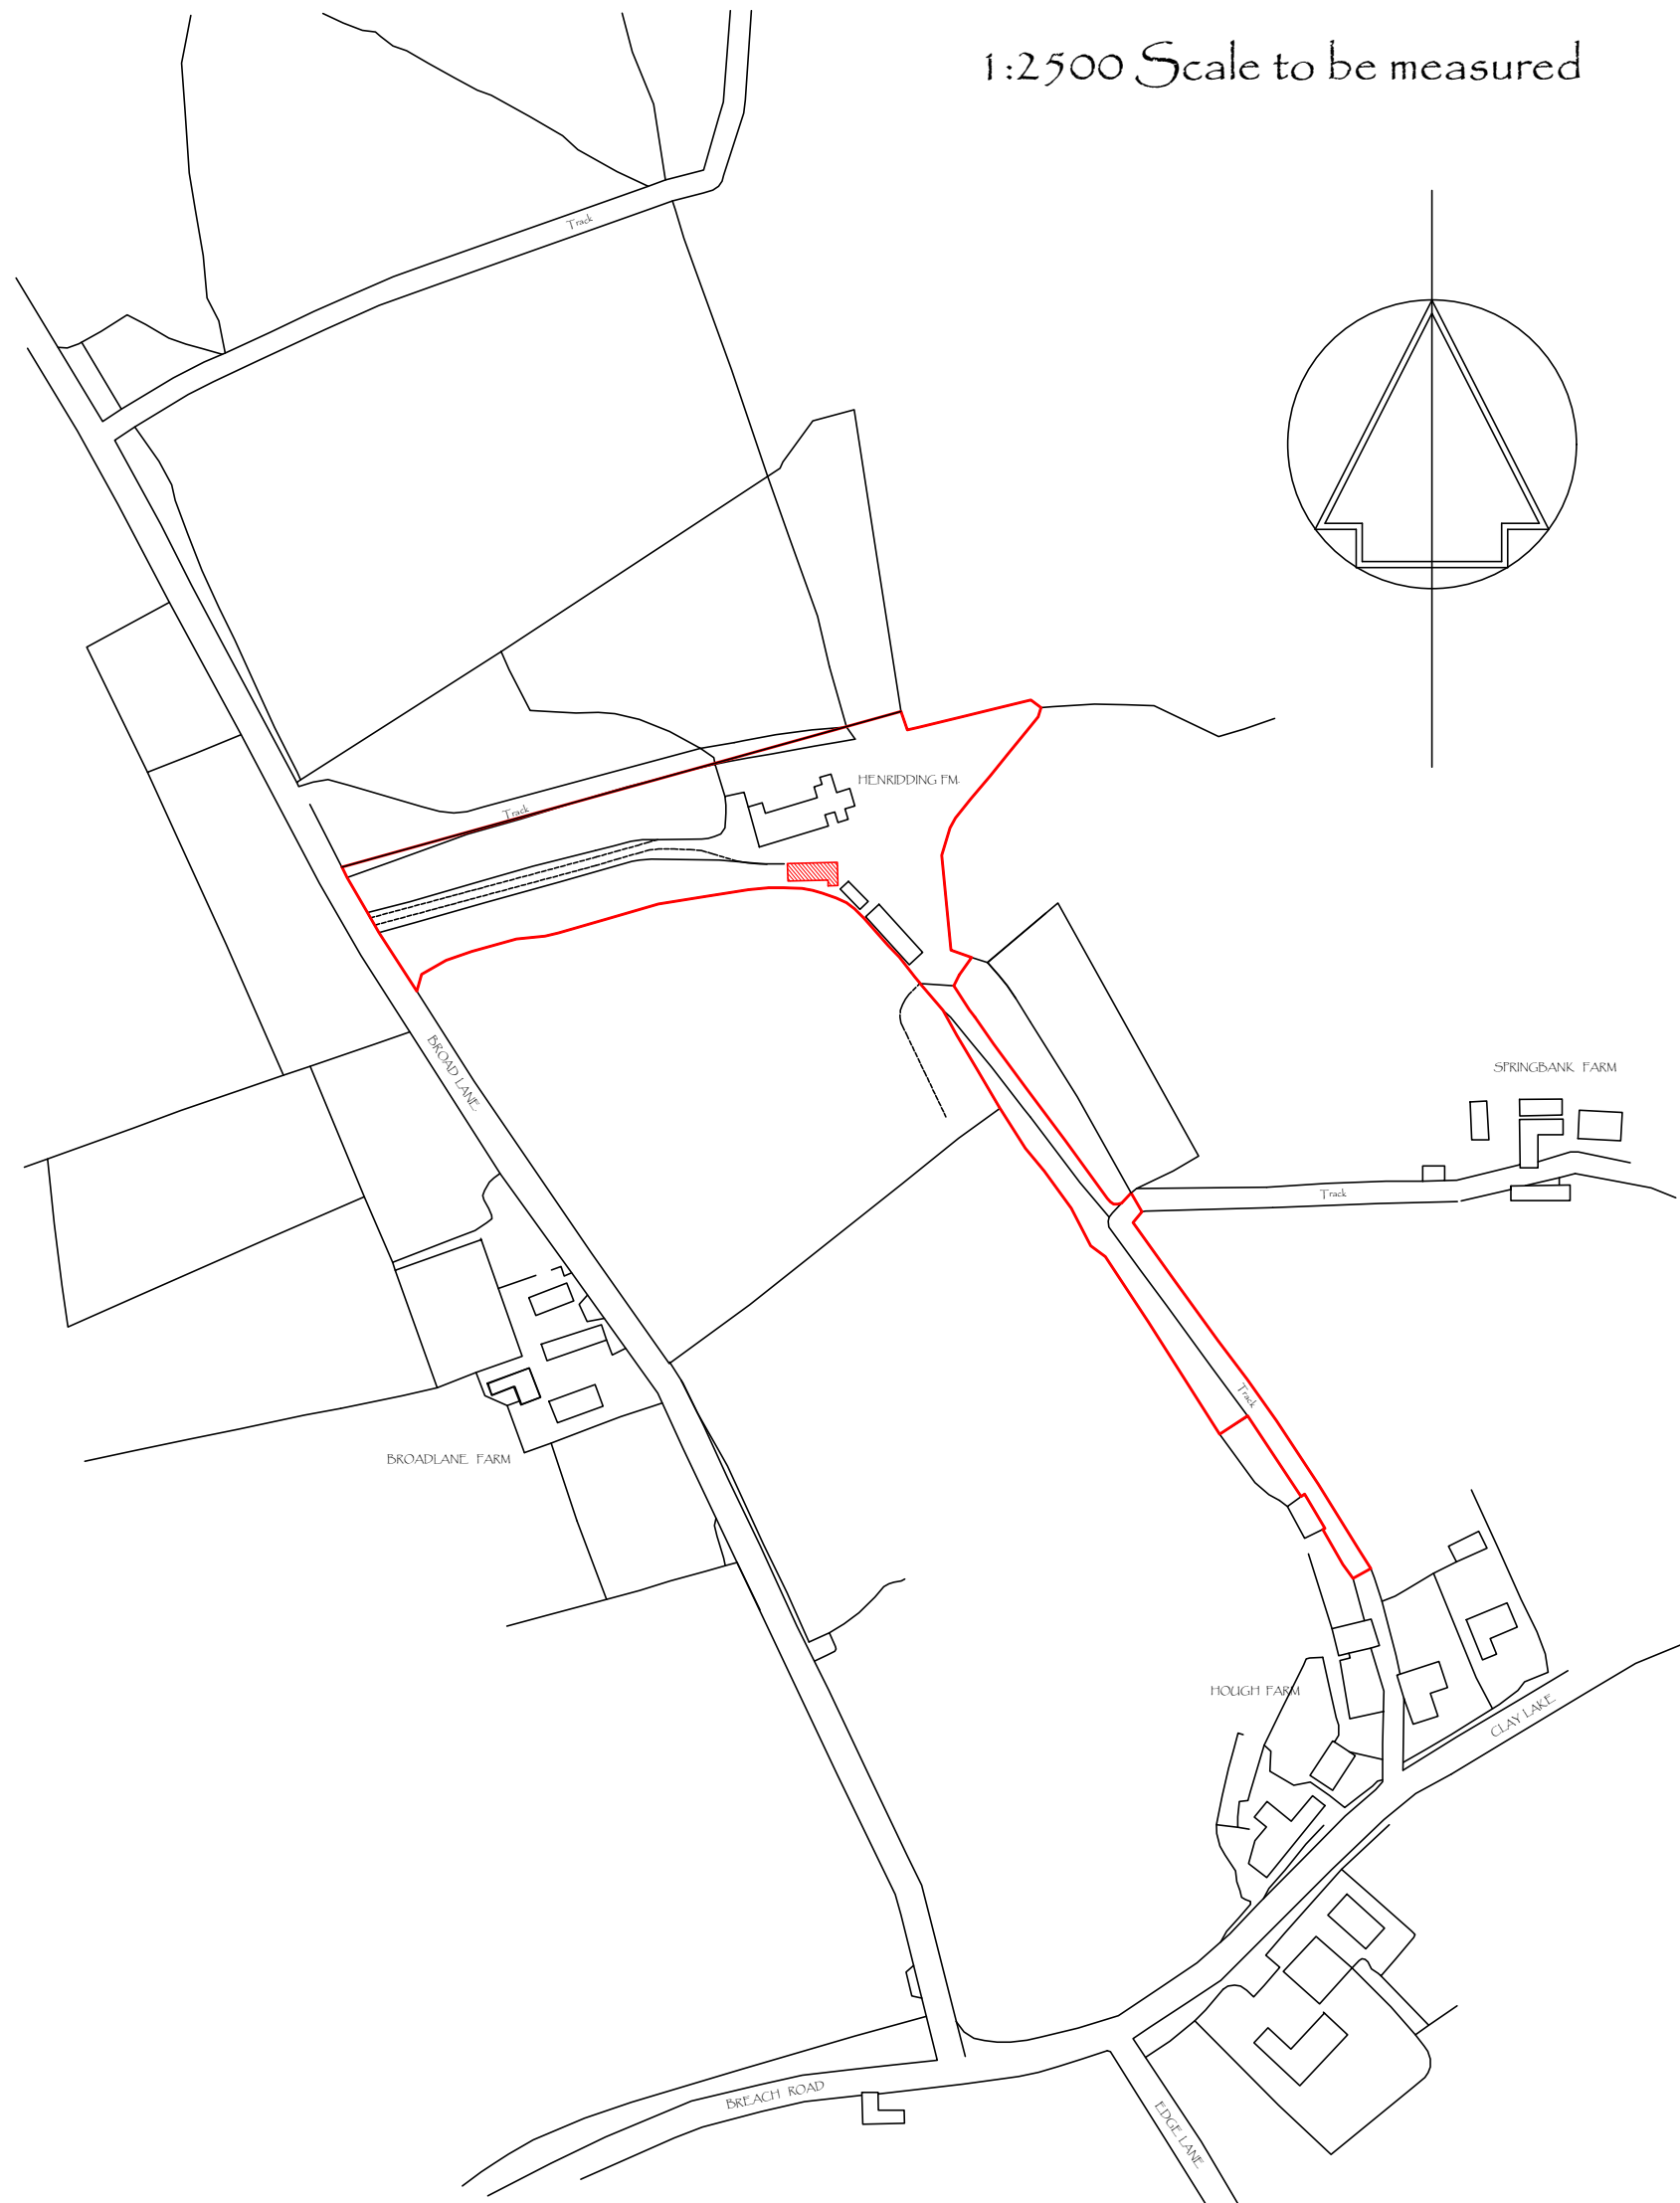

Location Plan 1:2500

DRAWING STATUS

PLANNING

THIS DRAWING IS COPYRIGHT AND MUST NOT BE REPRODUCED IN WHOLE OR IN PART WITHOUT THE PRIOR PERMISSION OF [P4 Architecture](#).

DIMENSIONS TO BE VERIFIED ON SITE. ONLY FIGURED DIMENSIONS TO BE USED AND ANY DISCREPANCY BETWEEN THIS DRAWING AND SITE CONDITIONS TO BE REFERRED TO [P4 Architecture](#) IMMEDIATELY. WITH THE EXCEPTION OF THE PLANNING DEPARTMENT NO DIMENSIONS ARE TO BE SCALED OFF PRINTED DRAWINGS UNLESS STATED DIMENSIONS ALIGN WITH THE CORRESPONDING SCALE BAR AND SCALE RULE. ANY AREAS THAT ARE INDICATED ON THIS DRAWING ARE FOR GUIDANCE ONLY. NO RESPONSIBILITY IS TAKEN FOR THEIR ACCURACY.

THERE IS A RISK OF DEATH OR INJURY IN CONSTRUCTION IF THE WORKS ARE NOT PROPERLY PLANNED AND SUPERVISED. THE CONTRACTOR MUST NOT UNDERTAKE ANY ELEMENT OF WORK WITHOUT HAVING FIRST CARRIED OUT THE NECESSARY RISK ASSESSMENT AND PREPARED DETAILED METHOD STATEMENT.

CLIENT

Jaime Hibbert

PROJECT

Proposed Replacement Building to form  
Annex Accommodation at  
Henridding Farm  
Broad Lane  
Endon  
Stoke on Trent

DRAWING TITLE

Location Plan & Block Plan

SCALE

1:500 & 1:2500 @ A2

DATE

December 2024

DRAWING No.

JAH1 /PP/01/005

REV

P4 Architecture

A Member of the Chartered Institute of Architectural Technologists

  
Chartered Institute of  
Architectural Technologists

Architectural & Construction Project Management Services  
Lodge Hill, Wallbridge Drive, Leek, Staffordshire. ST13 8NE  
Tel. 07962 062 618 Email. [philip@p4architecture.co.uk](mailto:philip@p4architecture.co.uk)