


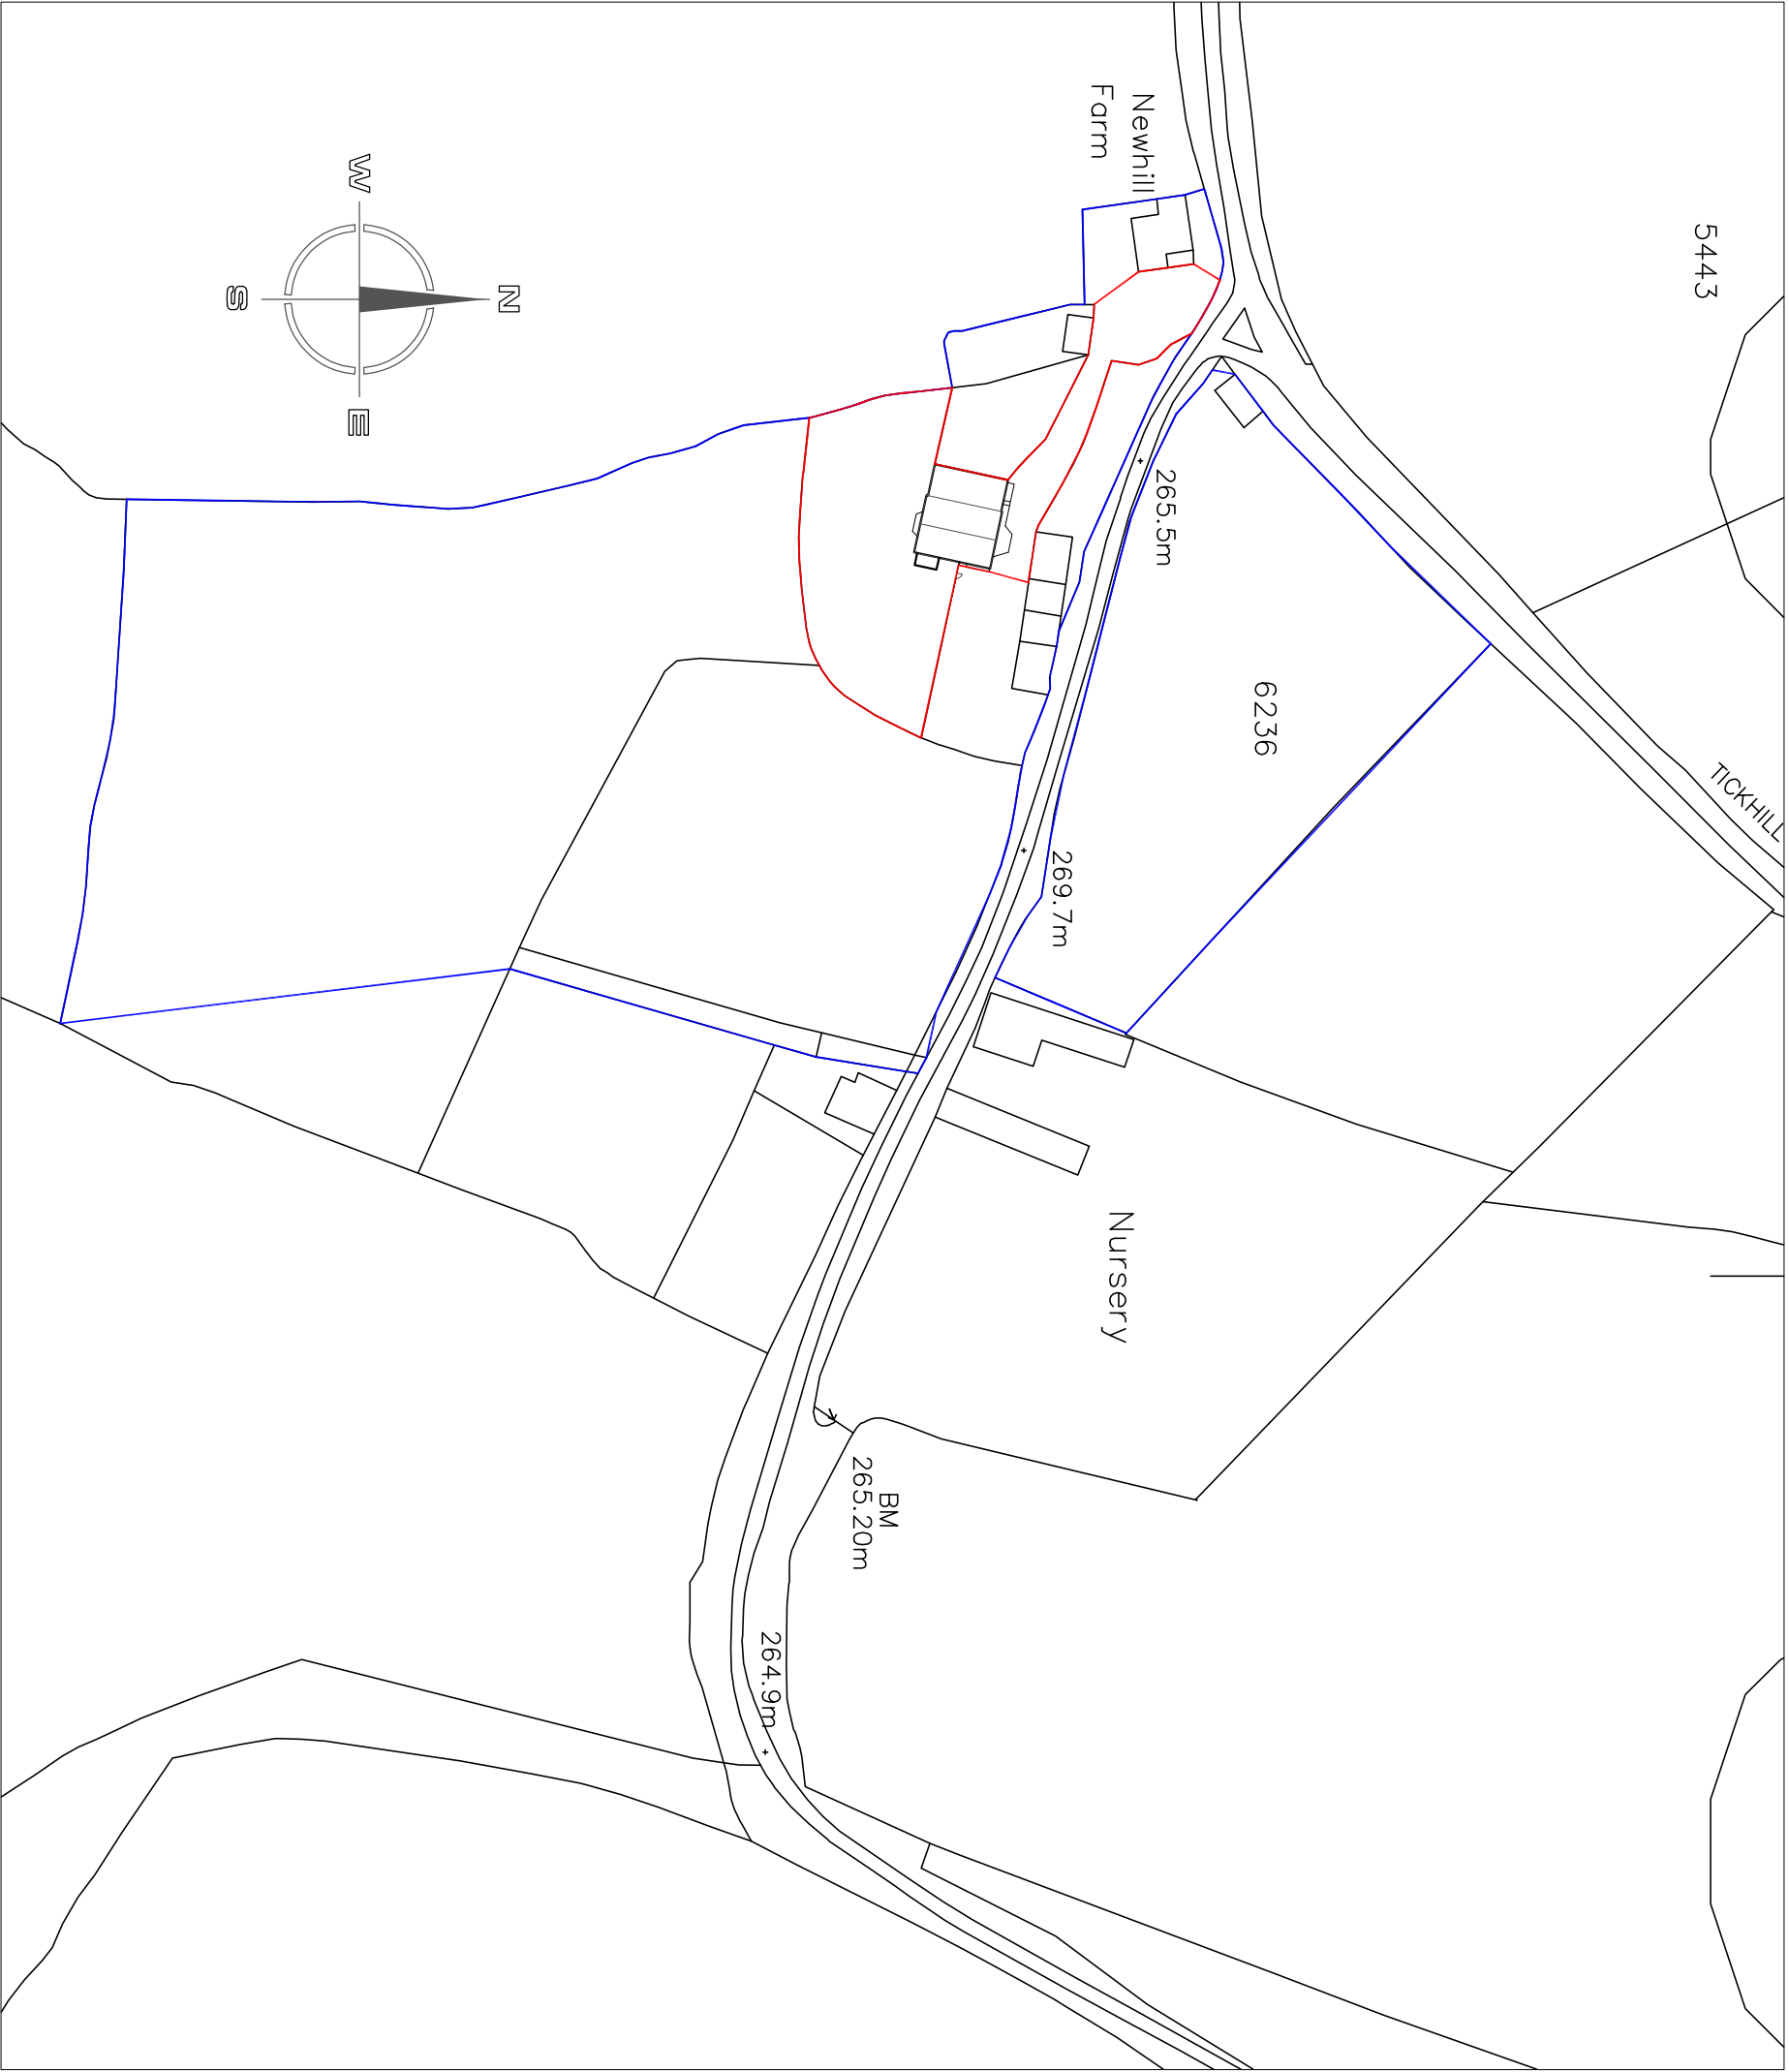

5443

TICKHILL

6236


265.5m

269.7m

Nursery

BM
265.20m

264.9m

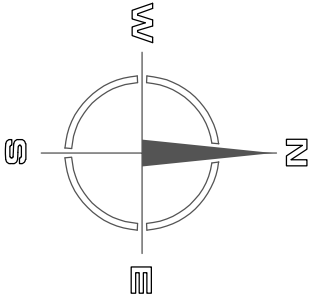

SITE LOCATION PLAN 1:1250

1:1250



Copyright of this drawing is vested in the Architect and it must not be copied or reproduced without consent. Figured dimensions only are to be taken from this drawing. All contractors must visit the site and be responsible for taking and checking all dimensions relative to their work. Hewitt&Carr Architects Ltd are to be advised of any variation between drawings and site conditions. **CLIENTS ARE ADVISED TO CLARIFY DIMENSIONS WITH THE ARCHITECT PRIOR TO SETTING OUT AND NOT TO SCALE FROM THE DRAWING**

Rev.	Drawn	Comments	Date
A	ANK	Red line amended	31/10/24

Hewitt&Carr Architects
A: Daisy/Bank House | 17-19 Leek Road | Cheddle | ST10 1JE
T: 01538 756888
E: enquiries@hcarchitects.co.uk
W: www.hcarchitects.co.uk

Client
MR & MRS NOLAN

Project
PROPOSED CHANGE OF USE INTO STABLES
AT NEW HILL FARM TICKHILL LANE
DILHORNE ST10 2PL

Title
SITE LOCATION PLAN

Status
SURVEY

Date
OCT 2024

Drawn
NNC

Scale @A3
AS NOTED

Checked

Project No
01424-AL(0)02

Drawing No.

Rev
A