Copyright of this drawing is vested in the Architect and it must not be copied or reproduced without consent. All contractors must visit the site and be responsible for taking and checking all dimensions relative to their work. Hewitt&Carr Architects Ltd are to be advised of any variation between drawings and site conditions.
THIS DRAWING IS FOR PLANNING PURPOSES ONLY AND CLIENTS/CONTRACTORS ARE ADVISED TO CLARIFY DIMENSIONS WITH THE ARCHITECT PRIOR TO SETTING OUT.

Rev.	Drawn	Comments	Date

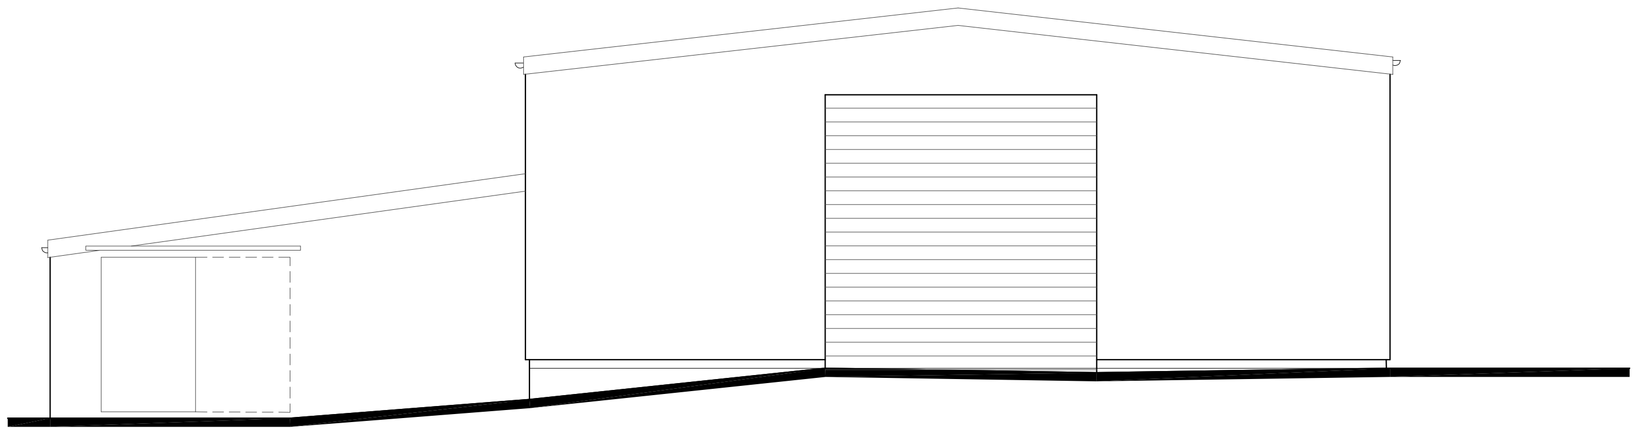

FRONT ELEVATION 1:50

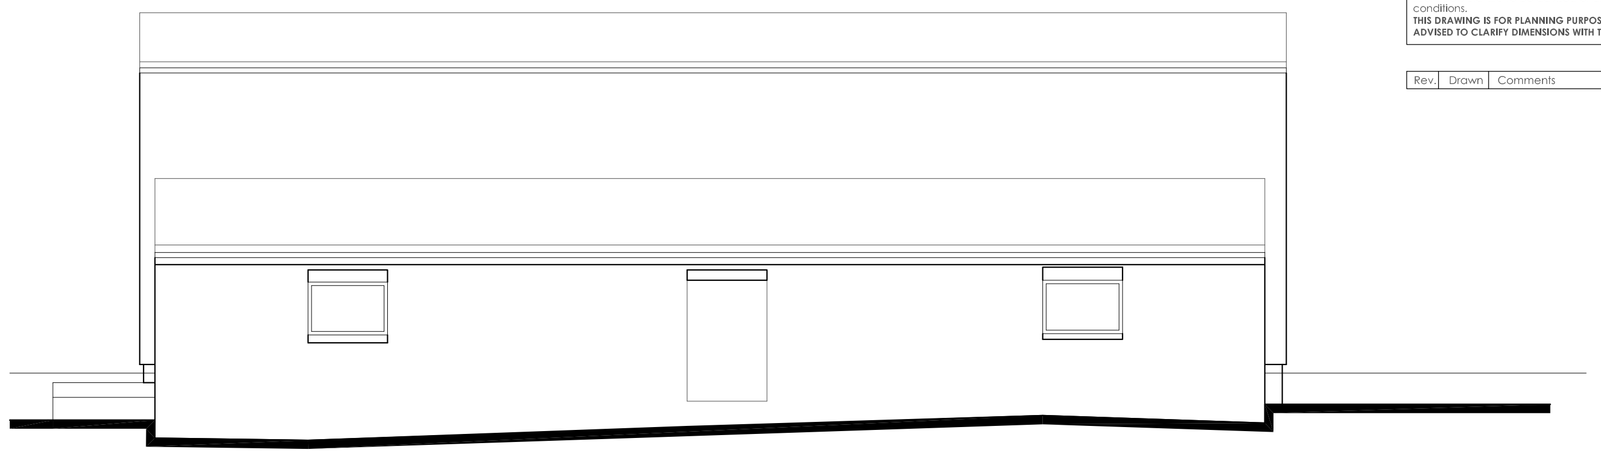

SIDE ELEVATION 1:50

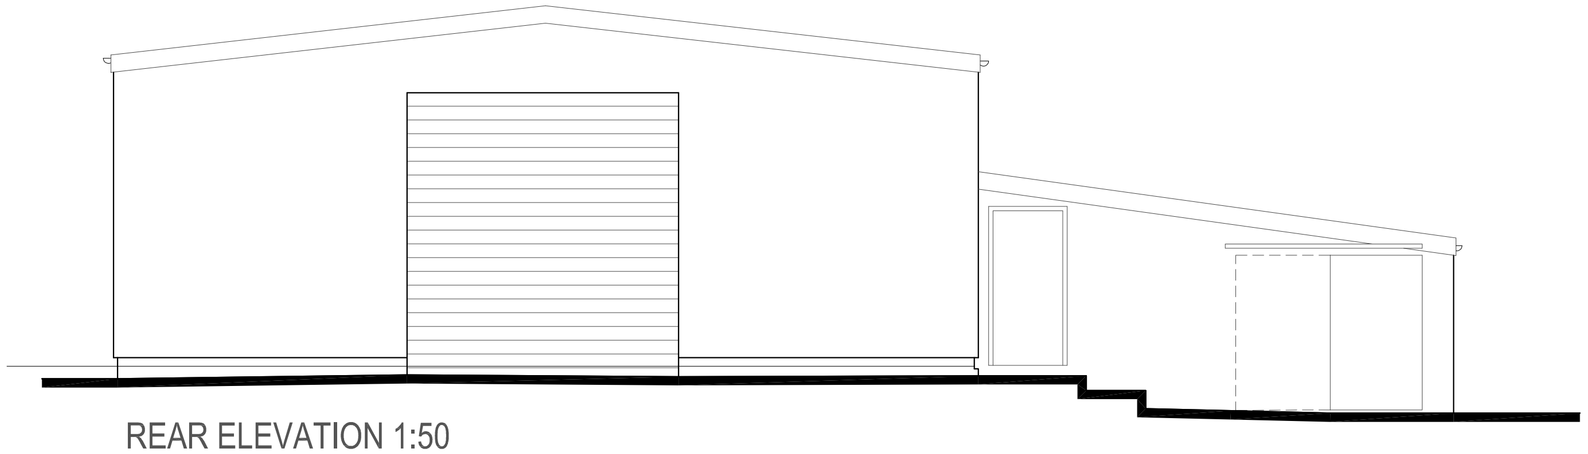

REAR ELEVATION 1:50

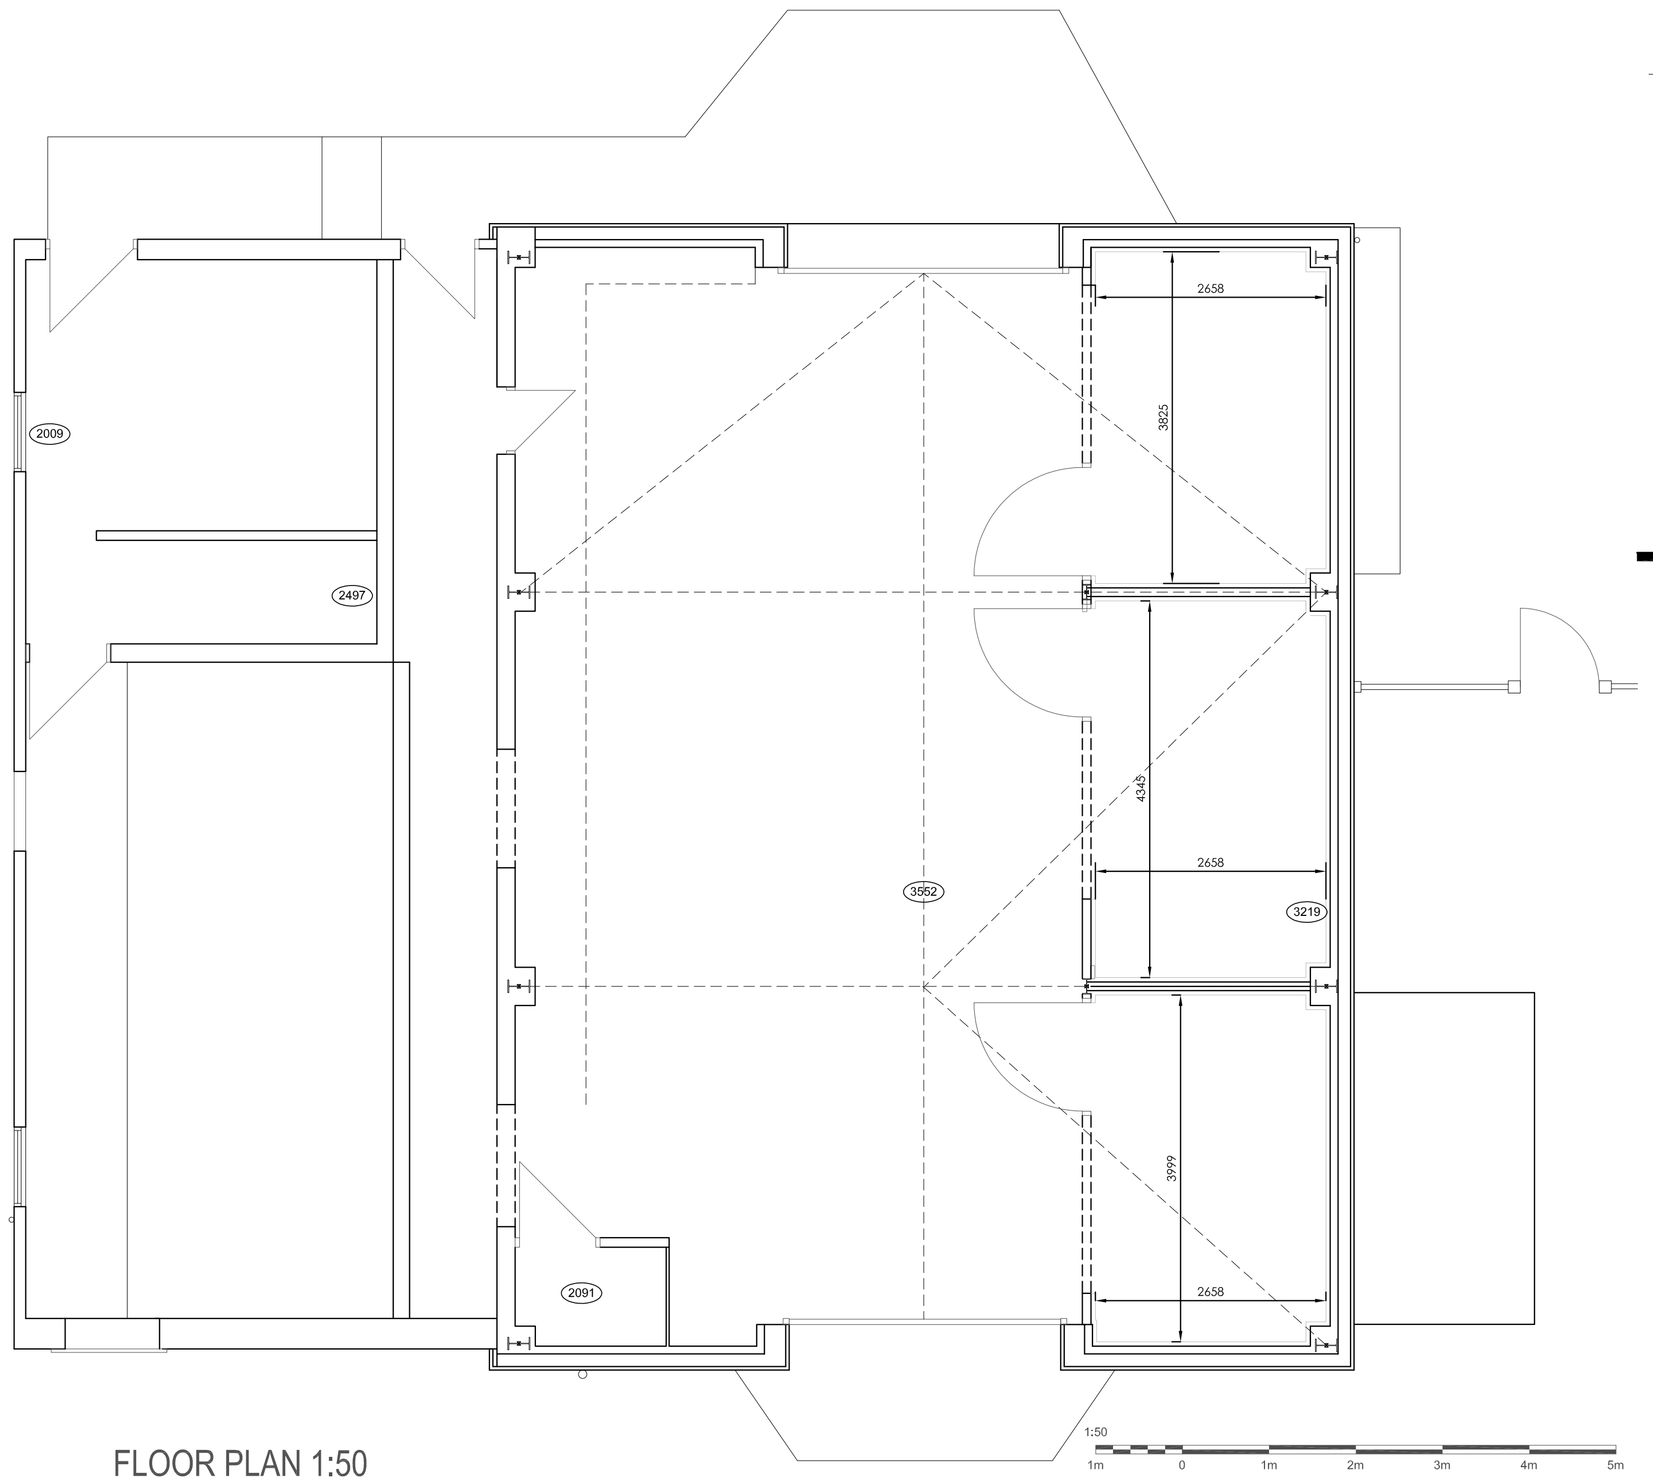

FLOOR PLAN 1:50

SIDE ELEVATION 1:50

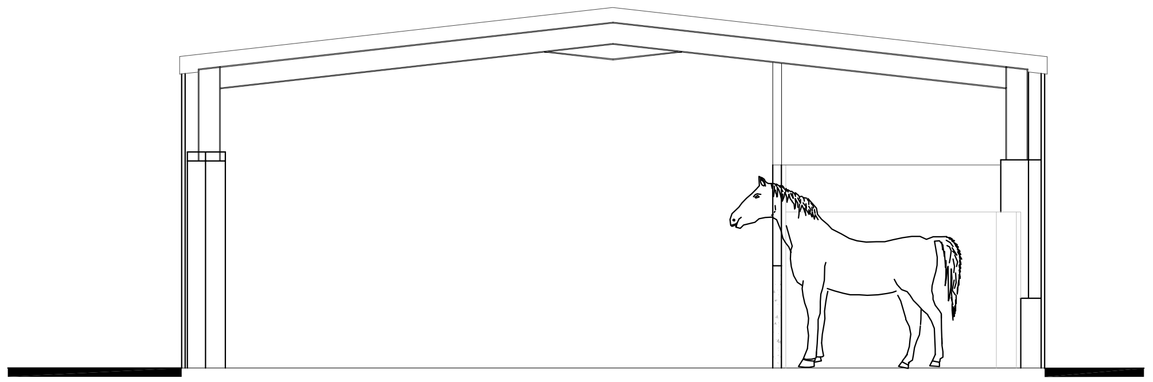

TYPICAL SECTION 1:50

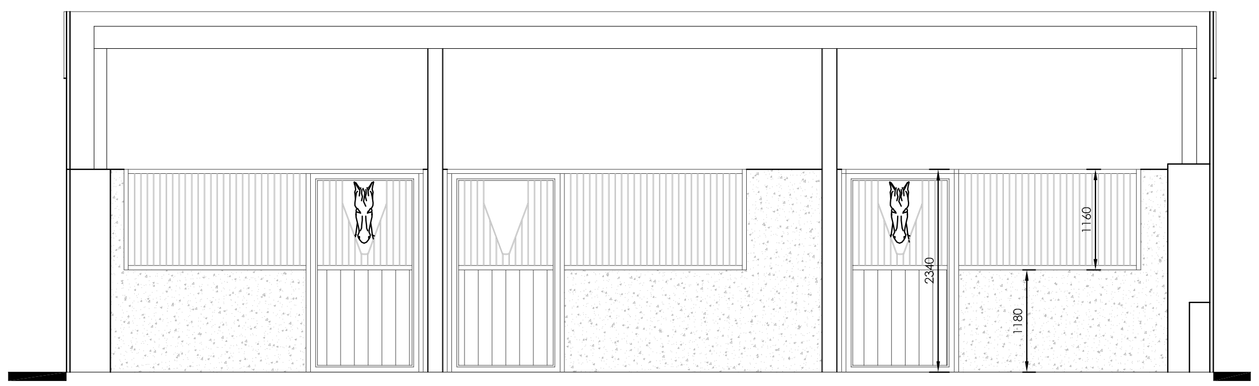

TYPICAL SECTION 1:50

Hewitt&Carr Architects
A: DaisyBank House | 17-19 Leek Road | Cheadle | ST10 1JE
T: 01538 756888
E: enquiries@hcarchitects.co.uk
W: www.hcarchitects.co.uk

Client
MRS NOLAN

Project
PROPOSED CHANGE OF USE INTO STABLES
AT NEW HILL FARM TICKHILL LANE
DILHORNE ST10 2PL

Title
PLANS AND ELEVATIONS AS PROPOSED

SCHEME

Status
SCHEME

Date

Drawn NNC

Scale @A1 AS NOTED

Checked

Project No Drawing No.
01424-AL(0)03

Rev

File Ref: N:\REF