




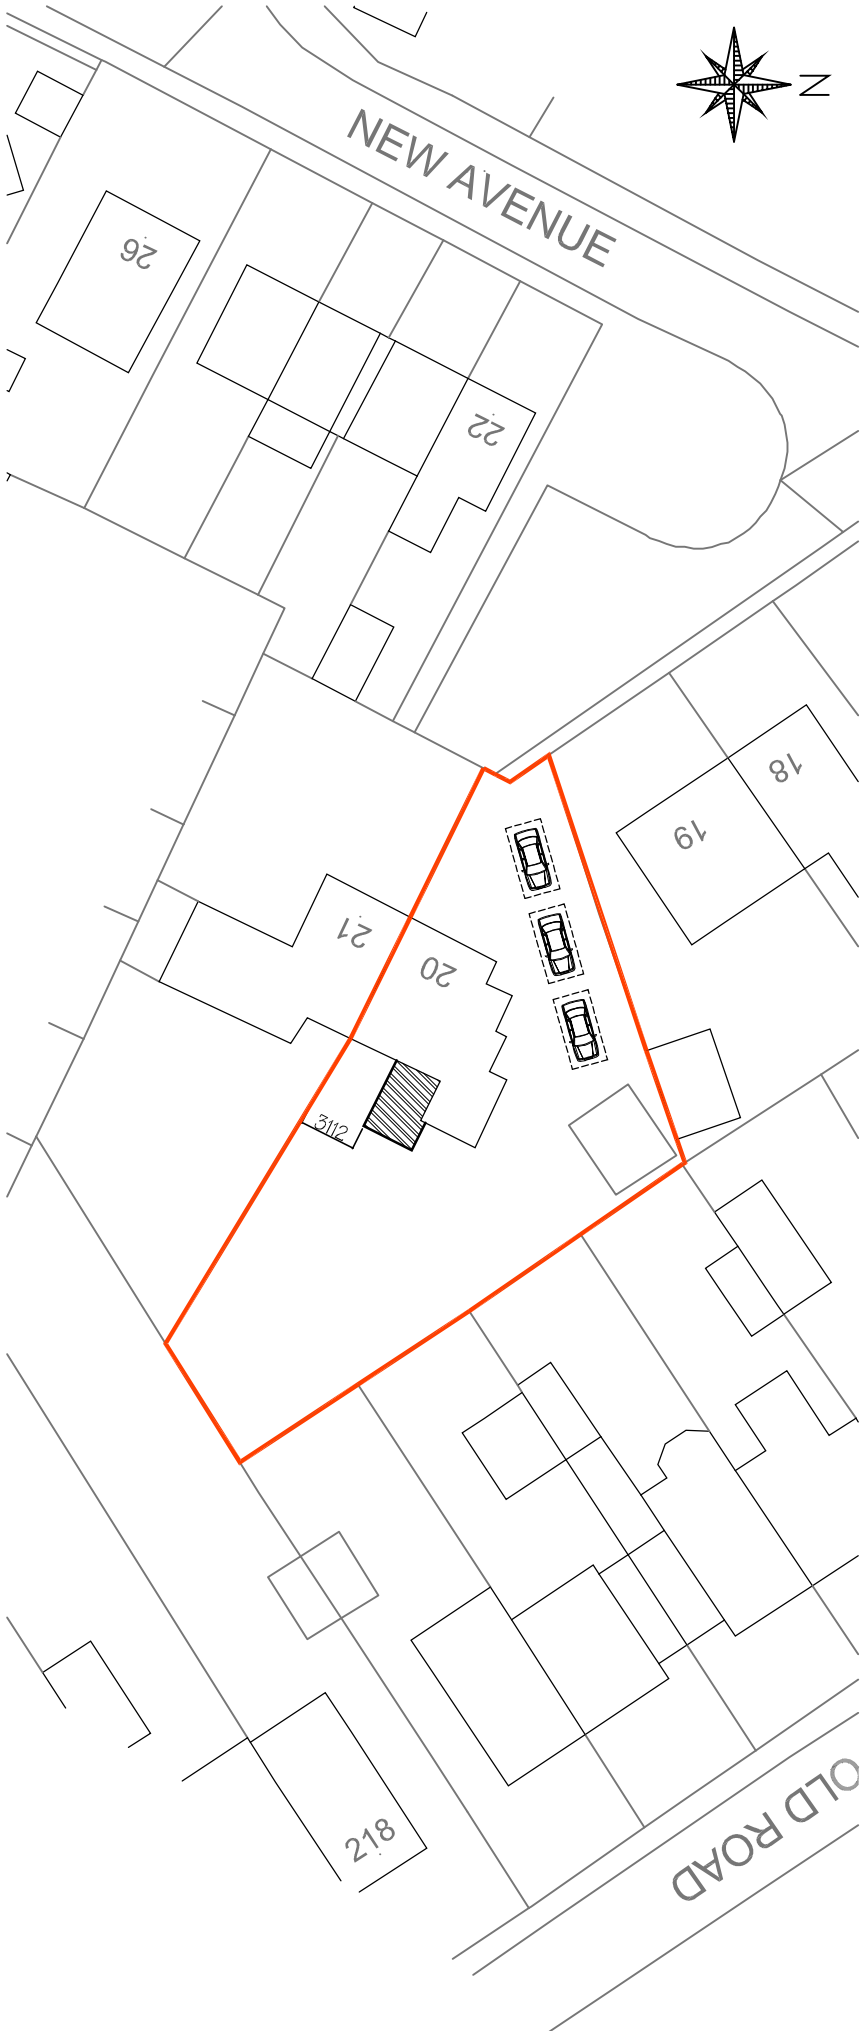

Block Plan 1:500

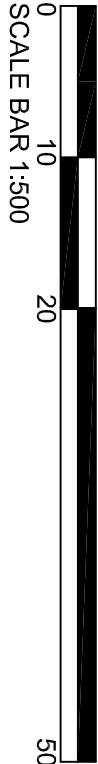

SCALE BAR 1:500

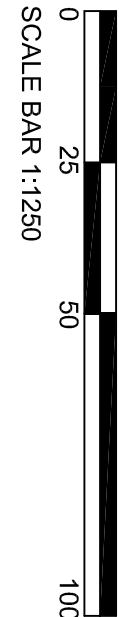

SCALE BAR 1:1250



Crown Copyright and database rights 2024 OS Licence no. 1000059809

Location Plan 1:1250

REV.	DATE	NOTE

THIS DRAWING / DESIGN IS NOT TO BE REPRODUCED WITHOUT PRIOR CONSENT. TO BE READ IN CONJUNCTION WITH ALL STRUCTURAL OR OTHER SPECIALIST DRAWINGS / DETAILS. ALL CONTRACTORS ARE TO CHECK GIVEN DIMENSIONS AND VERIFY / ANY DISCREPANCY WITH JPK DESIGN LTD PRIOR TO CONSTRUCTION.

COMMENCEMENT OF WORKS PRIOR TO FULL PLANNING / BUILDING REGULATIONS APPROVAL IS AT CONTRACTORS OWN RISK

THE PARTY WALL ETC ACT 1996 IS EFFECTIVE IF ANY OF THE FOLLOWING CIRCUMSTANCES APPLY:

A. THE WORK IS BEING CARRIED OUT TO OR ON THE PARTY WALL

B. A NEW PARTY WALL STRUCTURE IS BEING ERECTED

C. ANY NEW FOUNDATIONS PROJECT ONTO OR BELOW THE PARTY WALL

D. NEW EXCAVATIONS (WITHIN 8M) ARE DEEPER THAN THE NEIGHBOURING FOUNDATIONS.

IF APPLICABLE, THE PERSON OWNING THE BUILDING UPON WHICH THE PROPOSED WORK IS TO BE CARRIED OUT (BUILDING OWNER) WILL HAVE A DUTY TO INFORM THE LEGAL OWNER(S) OF THE ADJOINING PREMISES (ADJOINING OWNER(S)) OF THE WORK TO BE UNDERTAKEN AND OBTAIN CONSENT FOR THAT WORK. NOTIFICATION OF UP TO 2 MONTHS PRIOR TO COMMENCEMENT OF WORKS ON SITE MAY BE REQUIRED IN SOME CIRCUMSTANCES AND THEREFORE YOU ADVISED TO OBTAIN FURTHER INFORMATION AS CONTAINED WITHIN THE PARTY WALL ETC ACT 1996 - EXPLANATORY BOOKLET FROM THE GOVERNMENT WEBSITE: WWW.COMMUNITIES.GOV.UK. TO ESTABLISH YOUR RESPONSIBILITIES AND OBTAIN CONSENT PRIOR TO SITE WORKS COMMENCING.

JPK DESIGN ARE NOT THE APPOINTED PRINCIPAL DESIGNER AS DESCRIBED IN THE **COM REGULATIONS 2015**. AS SUCH, ALL BUILDING WORK MUST BE CARRIED OUT BY A SINGLE CONTRACTOR WHO MUST TAKE ON THE CLIENT'S DUTIES AS WELL AS THEIR OWN AS THE PRINCIPAL CONTRACTOR. FOR WORK WITH MORE THAN ONE CONTRACTOR OR COMMERCIAL WORK, IT IS THE CLIENT'S DUTY TO APPOINT A PRINCIPAL DESIGNER AND / OR PRINCIPAL CONTRACTOR TO FULFIL THE ROLE AND DUTIES UNDER THE HSE COM REGULATIONS 2015.

JPK
DESIGN LTD

Architectural Design Specialists

83 Dimsdale Parade East
Wolstanton
Newcastle under Lyme

e : enquiries@jpkdesign.co.uk
w : www.jpkdesign.co.uk
ST5 8DP
T:01782 622321

DRAWING TITLE	
Location and Block Plan	
PROJECT	
Proposed Bedroom Extension To Rear Of 20 New Avenue, Draycott,	
Staffordshire, ST11 9AD	
CLIENT	
Mr. N Davis	
SCALE @ A3	DRG. No.
1:1250, 1:500	JPK/24/5227/OS
DATE	
July 2024	
DRAWN BY	
Dominik Betts-Nicholson	