


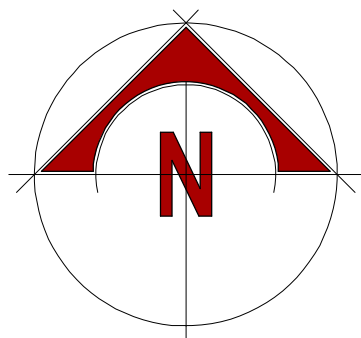


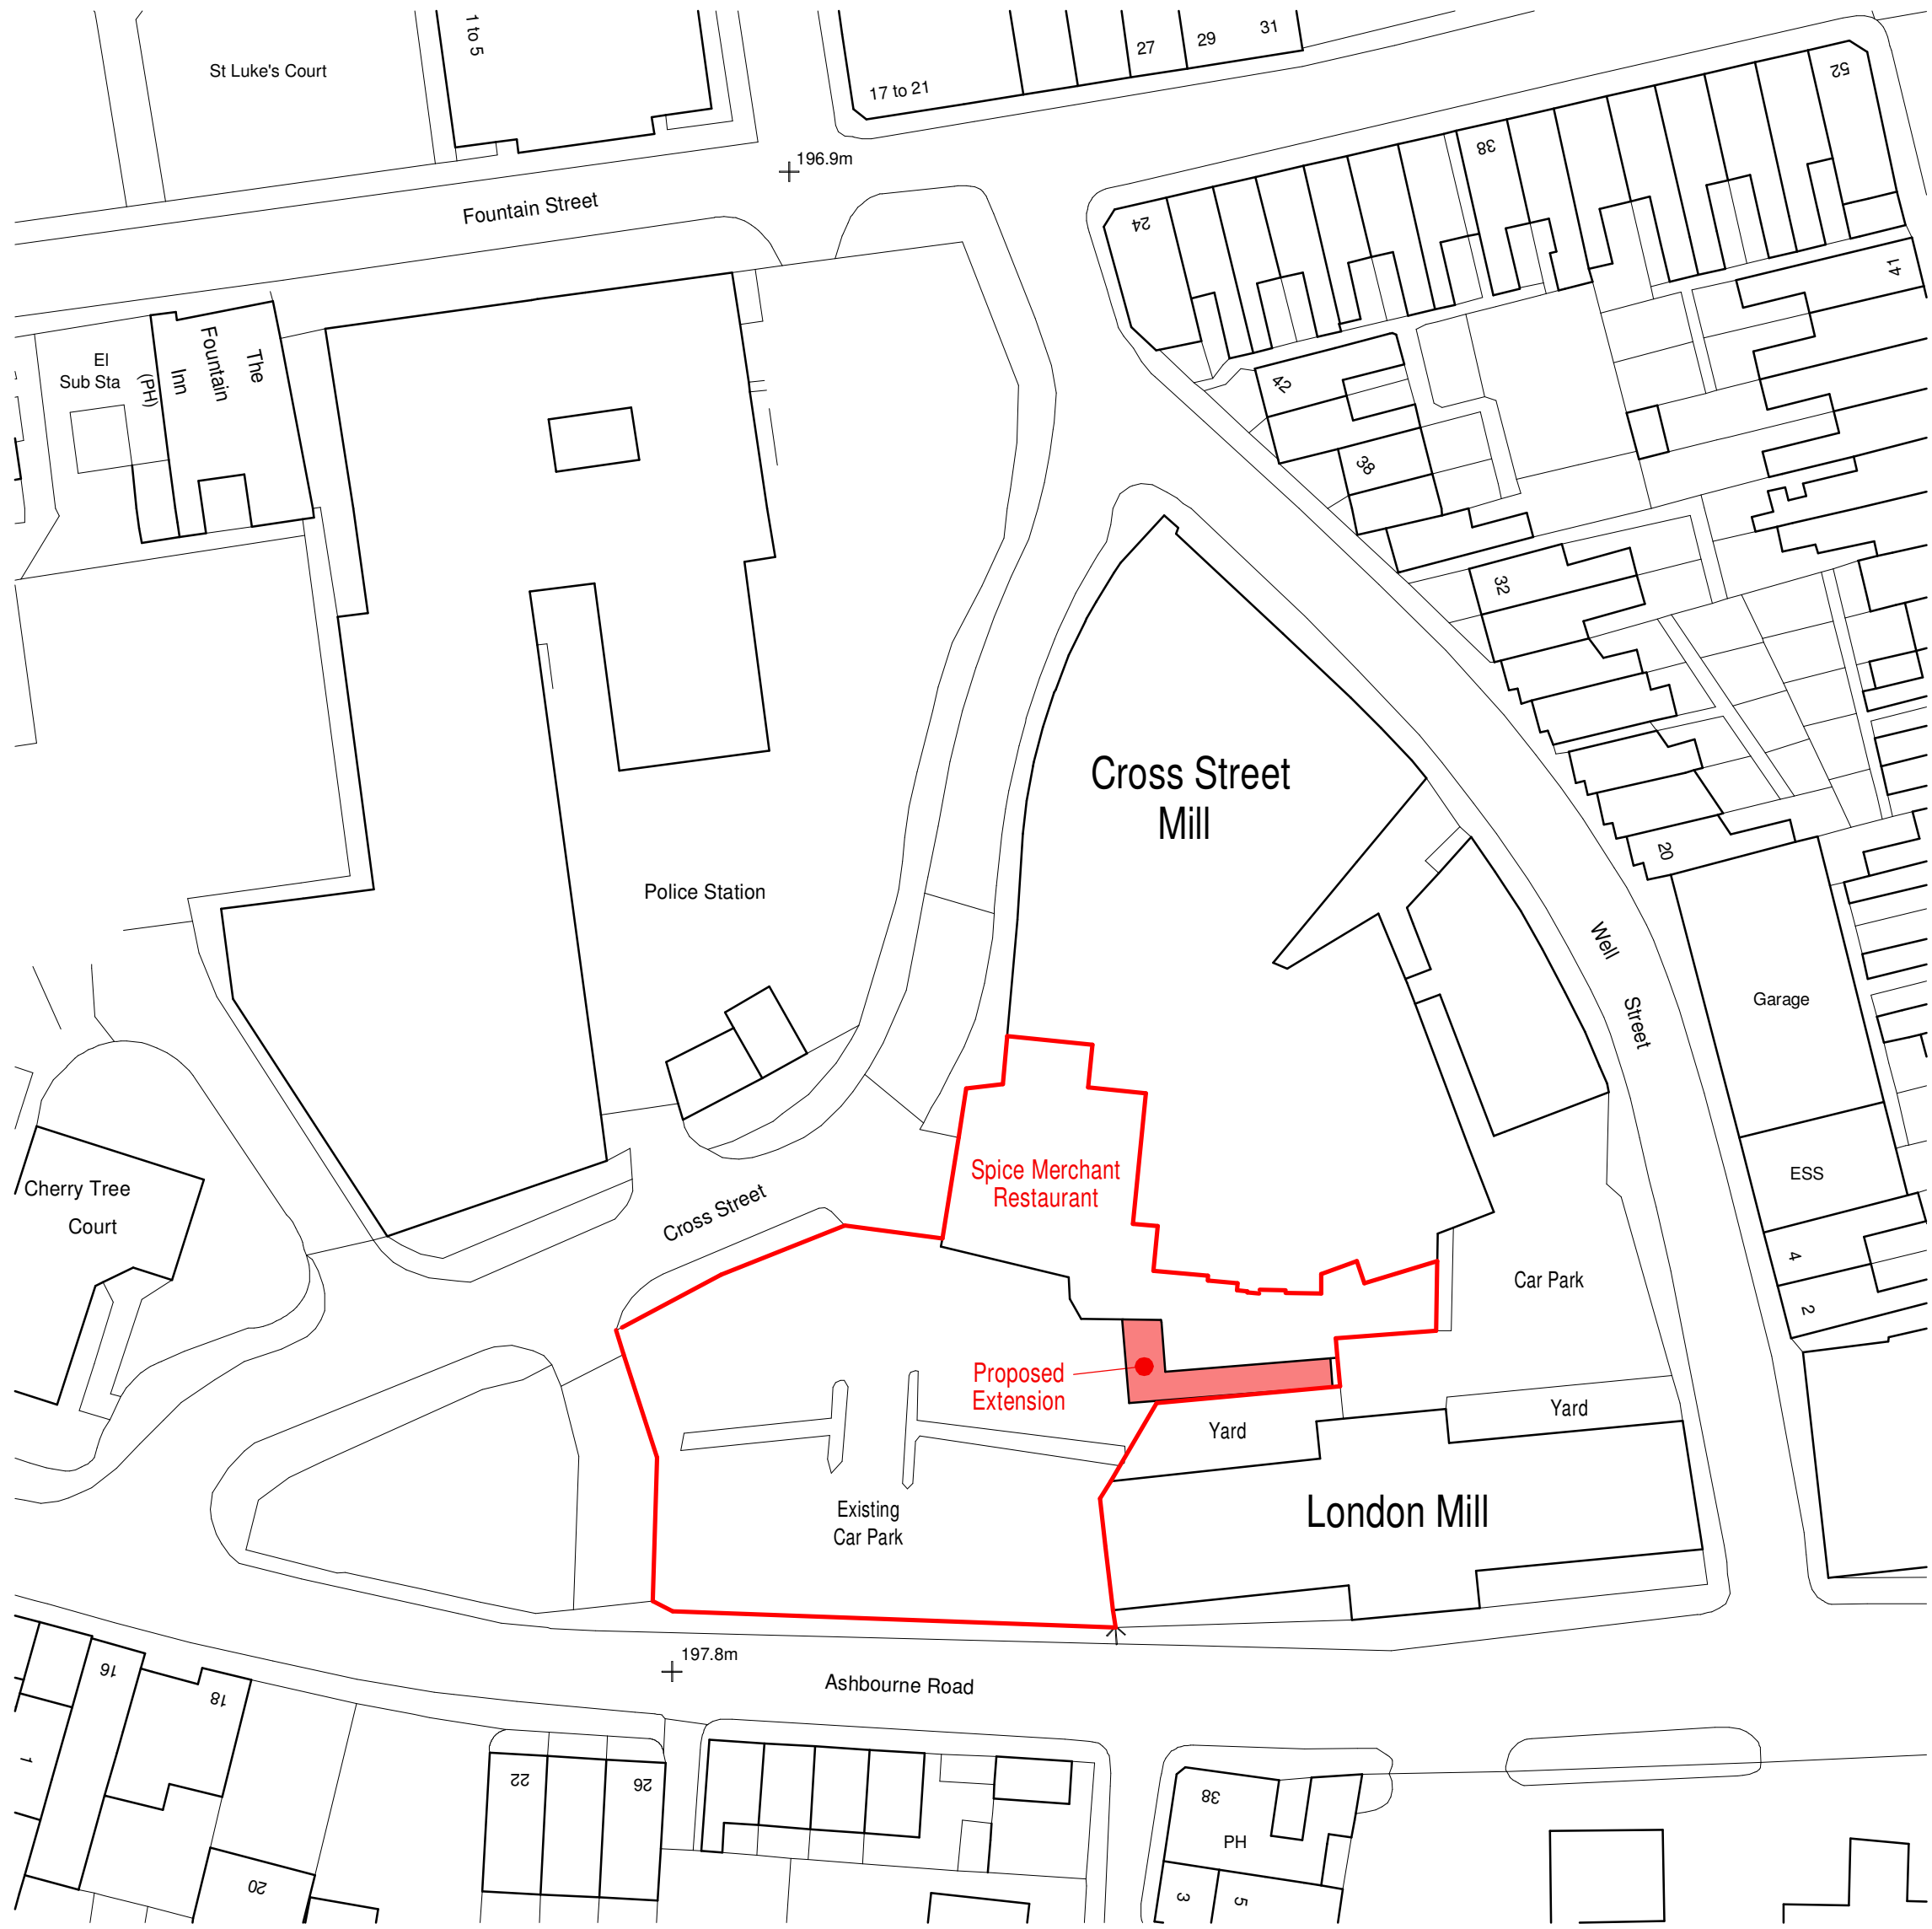

Location Plan

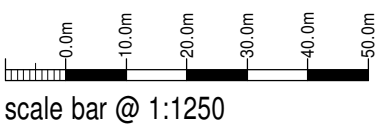

Location Plan

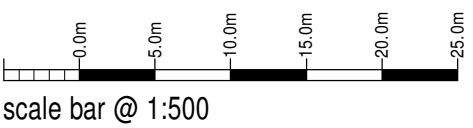

© Crown copyright and database right 2024
Ordnance Survey licence AC0000848283

Spice Merchant Restaurant

Proposed Kitchen Extension at
Spice Merchant Restaurant,
Cross Street Mill,
Leek,
ST13 6BL

Planning Proposal
Location + Block Plans

Date	July 2024	Sheet	A2	Scale	1:1250 + 1:500
Dwg No.	2024-2904-04	Rev.	-	Drawn	RG



10 Cawdry Buildings, Fountain Street, Leek. ST13 6JP
Telephone: 01538 386002
E-mail: info@sammonsltd.co.uk
Web: www.sammonsltd.co.uk

This drawing is copyright.
All dimensions must be checked prior to commencement.