


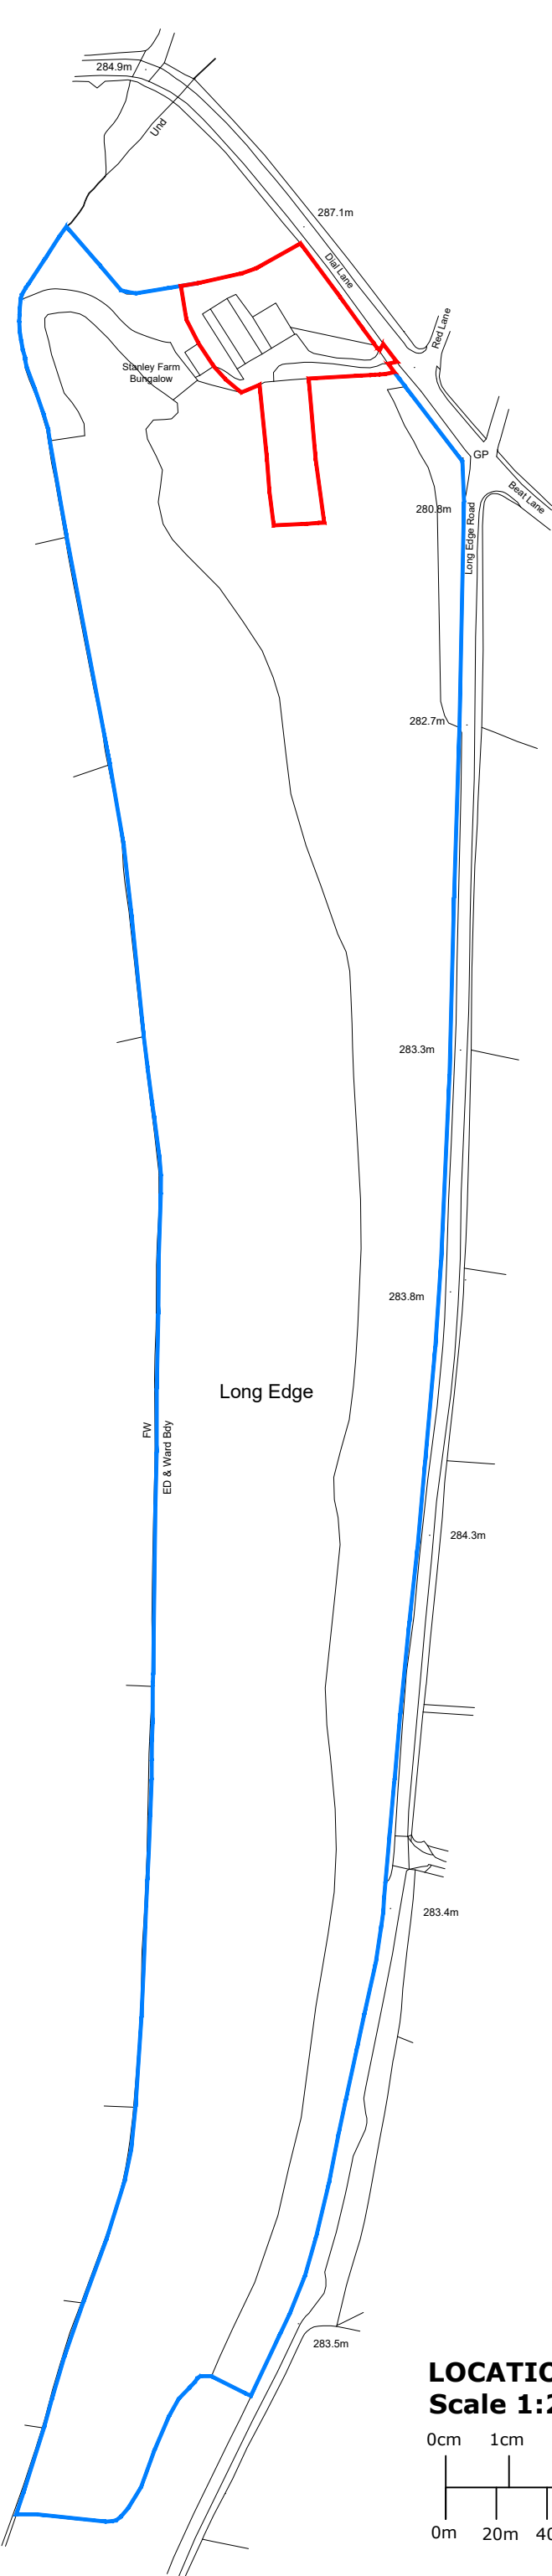
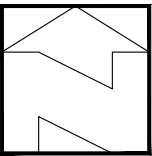


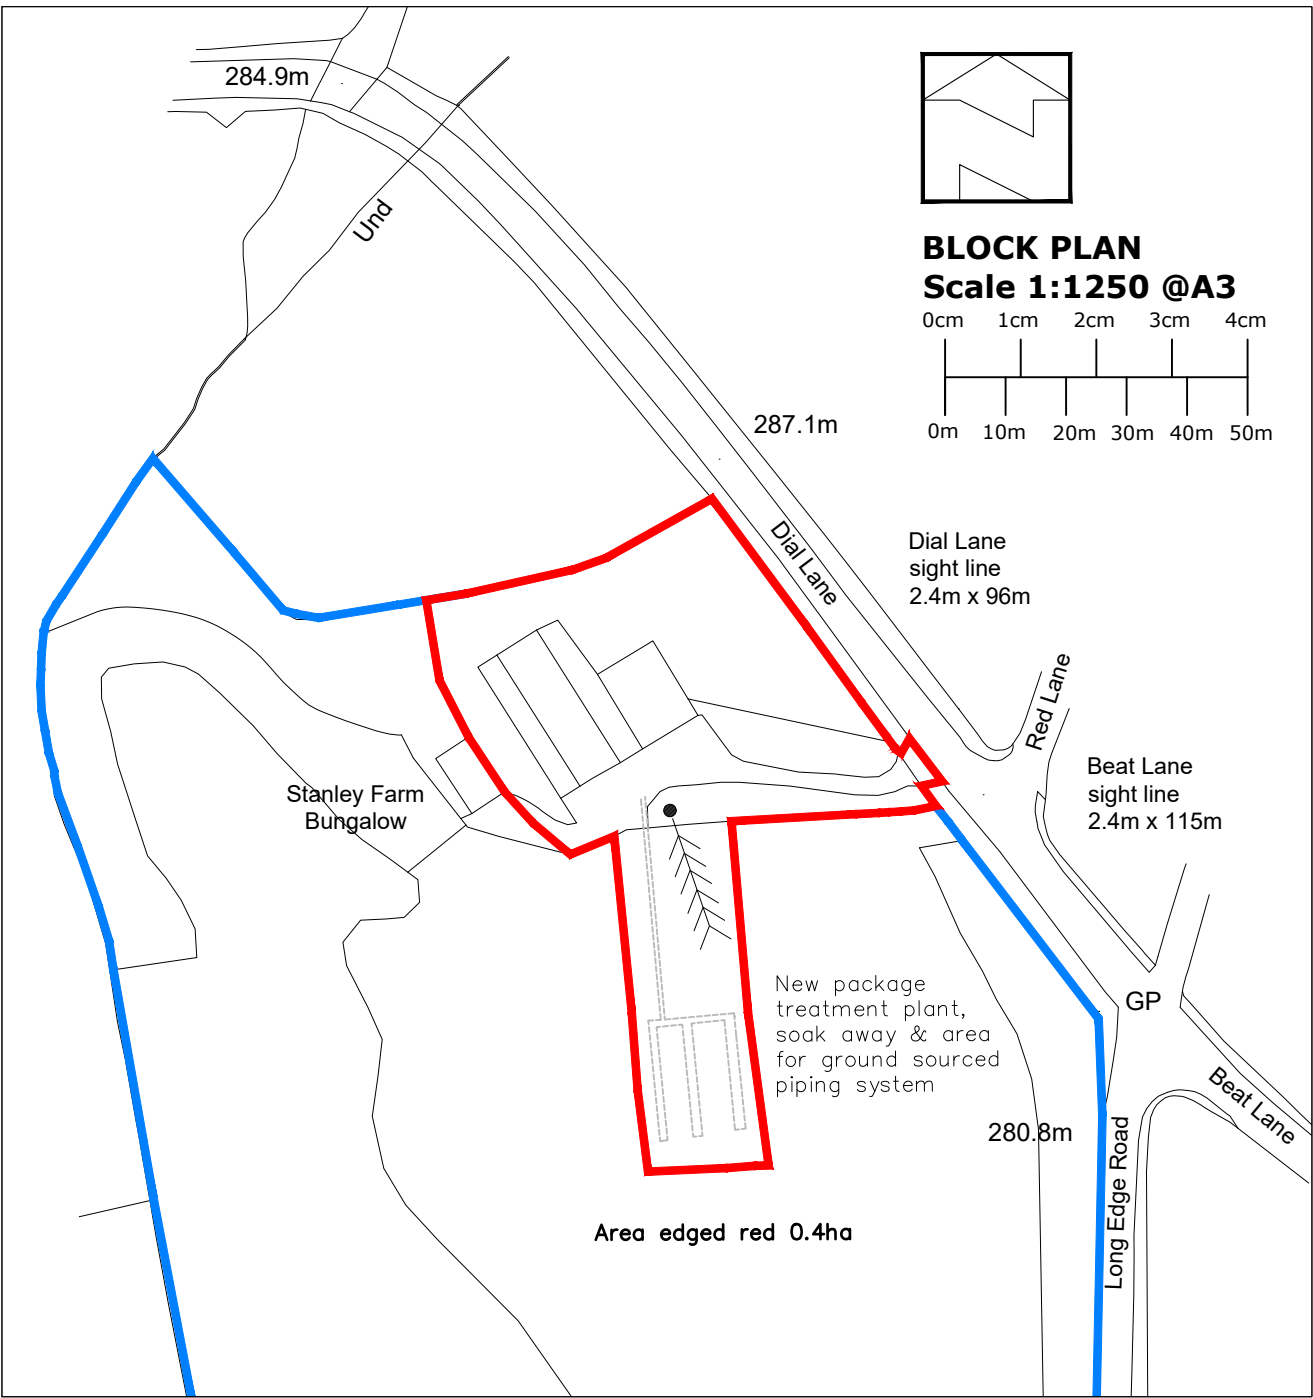

LOCATION PLAN
Scale 1:2500 @A3

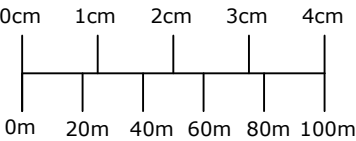

BLOCK PLAN
Scale 1:1250 @A3

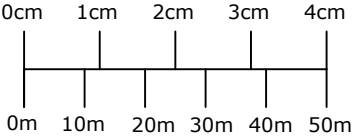


Dial Lane
sight line
2.4m x 96m

Beat Lane
sight line
2.4m x 115m

New package
treatment plant,
soak away & area
for ground sourced
piping system

Area edged red 0.4ha

R1 - Title changed at request of planning

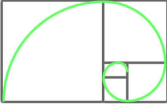

bayon
architecturaltechnology

BESPOKE ARCHITECTURAL SERVICES

Bayon Architectural Technology Limited
Suite 140, Silk House, Park Green, Macclesfield, SK11 7QJ
t: 07875 718 808 || wynevans@bayon.at | www.bayon.at

DEMOLITION OF 2 AGRICULTURAL BUILDINGS TO BE REPLACED BY CUSTOM SELF-BUILD HOUSE; INSTALLATION OF A PACKAGE SEWAGE TREATMENT PLANT, INSTALLATION OF GROUND SOURCE HEAT PUMP PIPE WORKS, SOLAR PANELS AND THE CONSTRUCTION OF 1.8M BOUNDARY WALL

LOCATION PLAN & BLOCK PLAN	
Site Address Stanley Farm Bungalow Dial Lane Congleton Cheshire SK11 0RU	Date 10 - 01 - 2025
	Scale 1:1250 & 2500@A3
	Drawing Ref. C545
	Drawing No. C545-1NR1