




Ordnance Survey, (c) Crown Copyright 2024. All rights reserved. Licence number 100022432

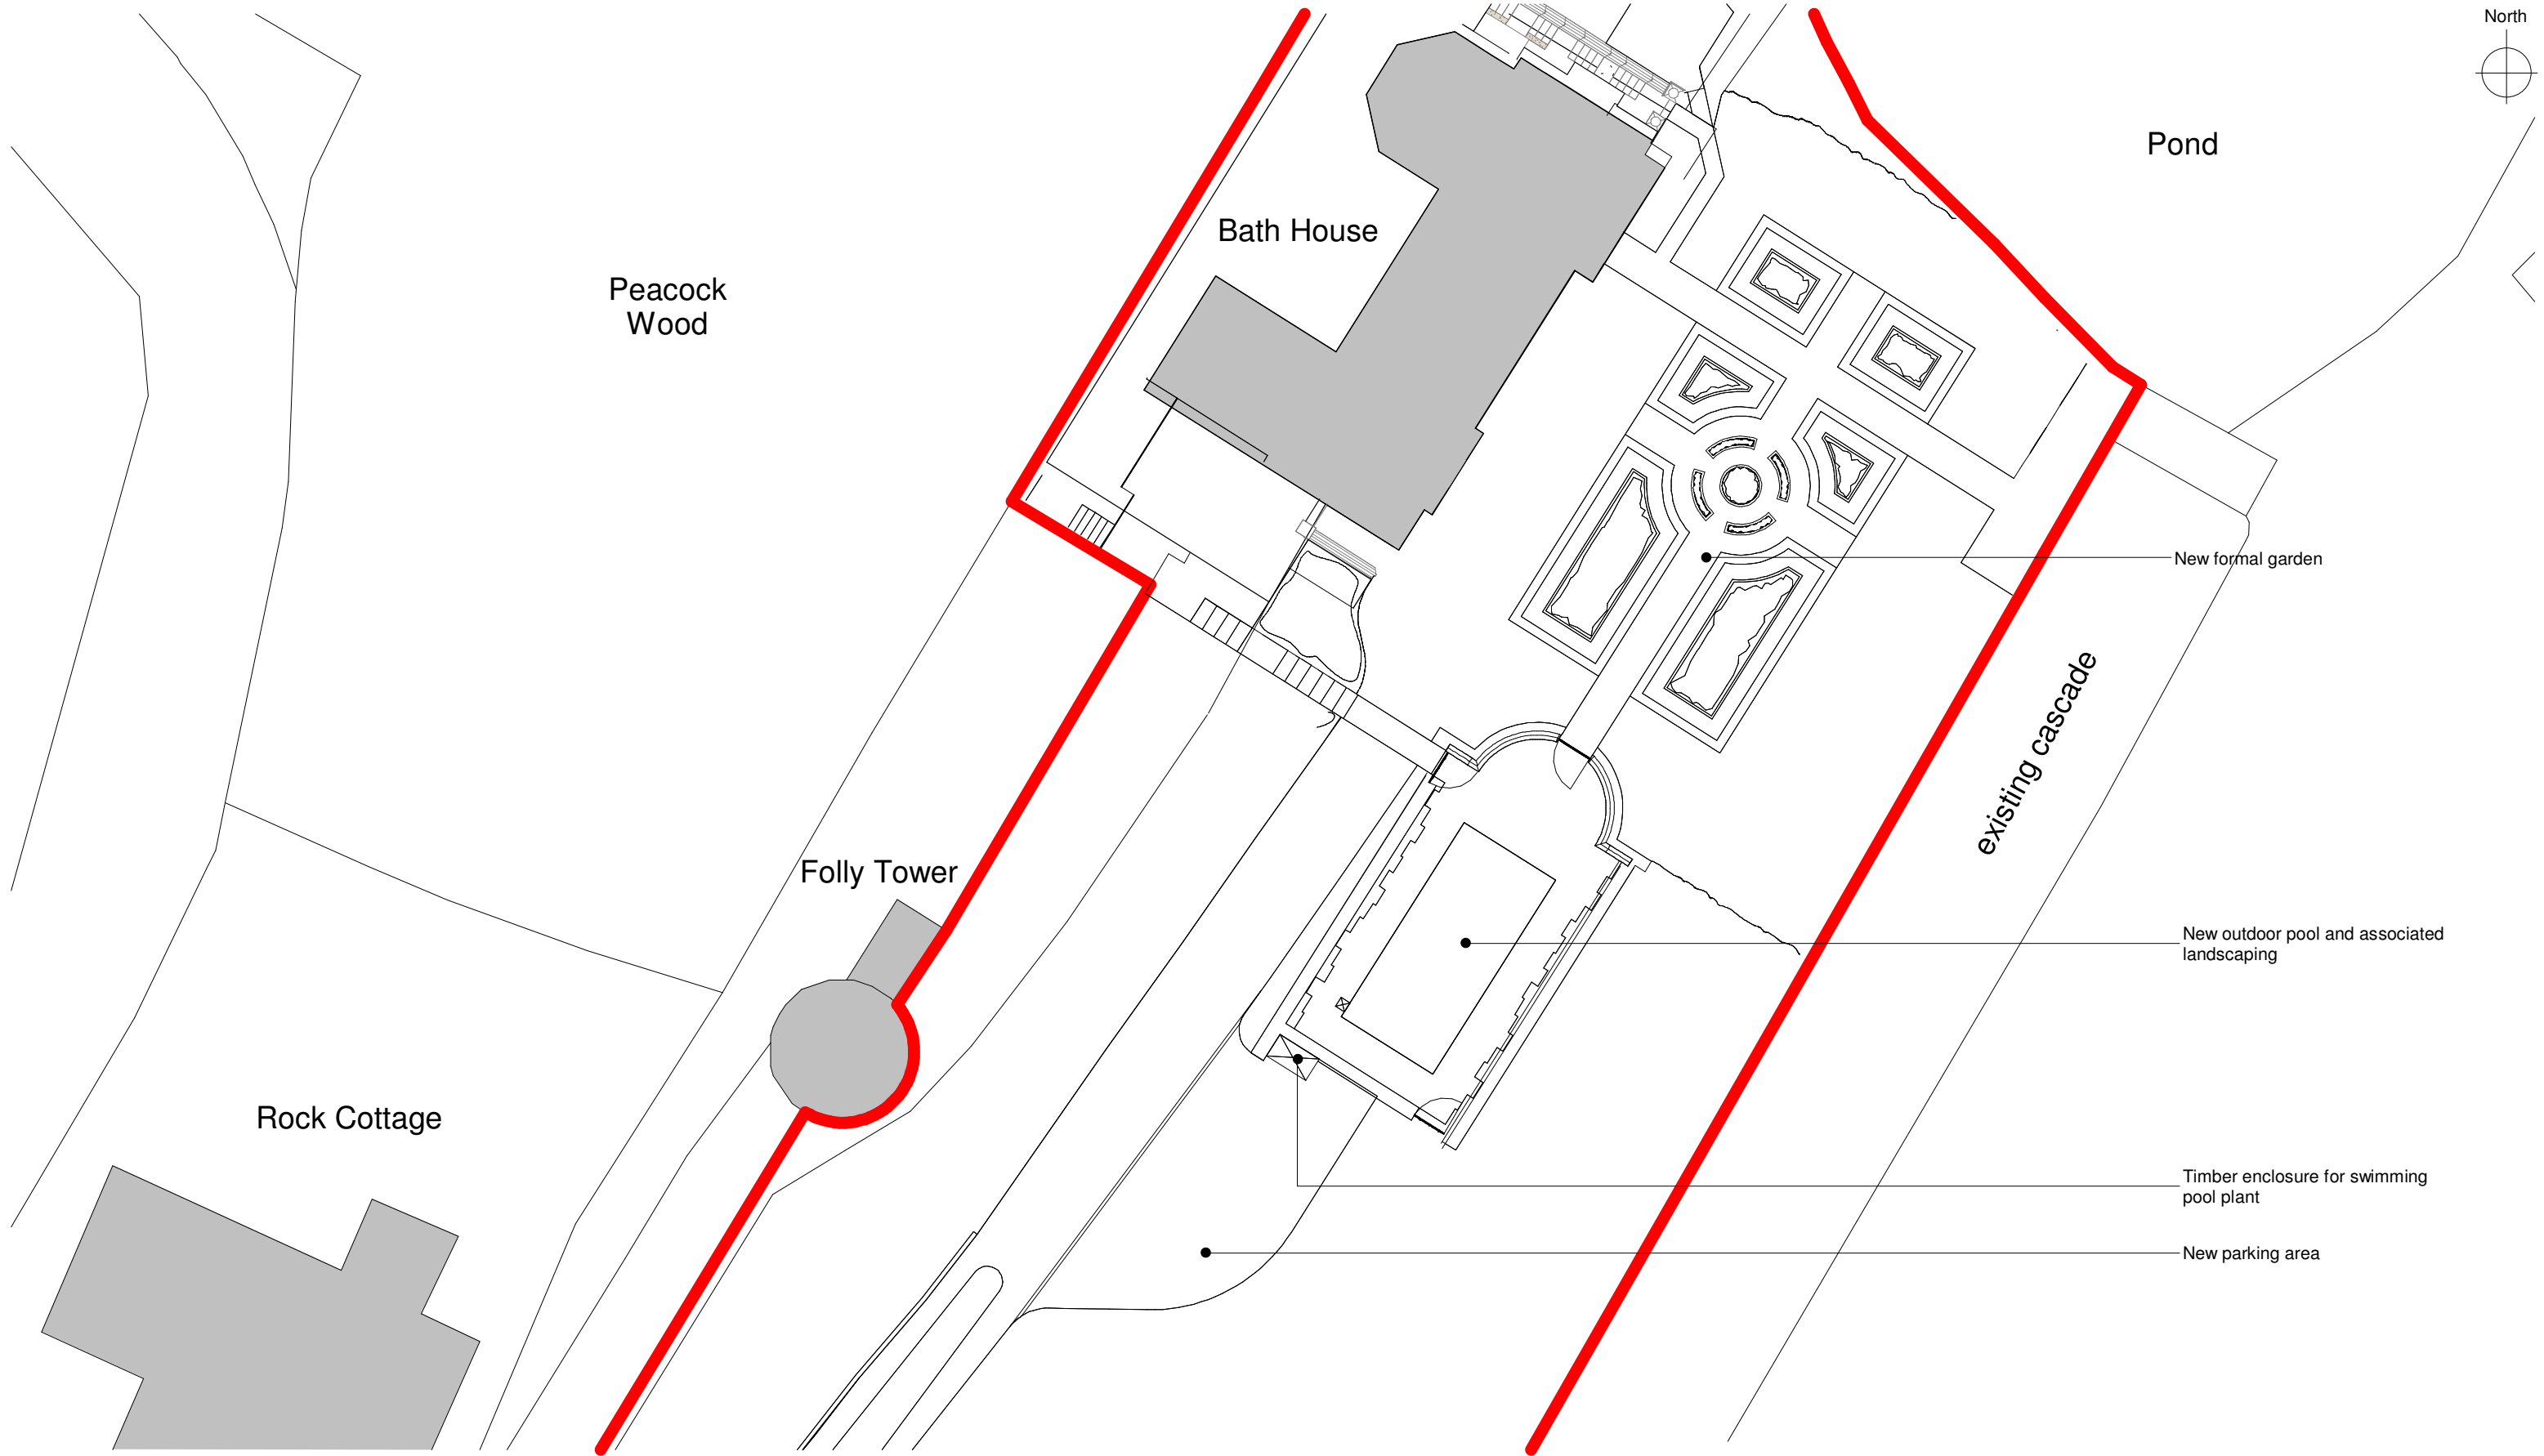

B	21/01/25	AC	Amended to suit new pool location
A	10/09/24	SC	Amendments following client feedback
Rev	Date	Drawn	Description



Clerk Bank House
Clerk Bank
LEEK
Staffordshire
ST13 5HE

t : 01538 373477
f : 01538 386503

e : info@ctdarchitects.co.uk
w : www.ctdarchitects.co.uk

ctd architects © 2024

- This drawing is copyright.
- All dimensions to be checked on site before proceeding.
- Contractor must notify the architect of any discrepancies before proceeding.
- Contractor to check/adjust dimensions of new work to suit existing conditions. Do not assume existing structure or details are plumb, square or level.
- All drawings to be read in conjunction with all other consultants drawings and specs.

Client

Mr. W. Scott-Moncrieff

Project

Swimming Pool
Basford Green Road, Cheddleton, Staffordshire.
ST13 7ER.

Title

Site Block Plan

Scale	1 : 200	Size	A3	Drawn	SC	Chk'd	KL	Date	16/09/24
-------	---------	------	----	-------	----	-------	----	------	----------

Status **PLANNING**

Job No.

2420

Drawing No

AL02

Rev.

B