
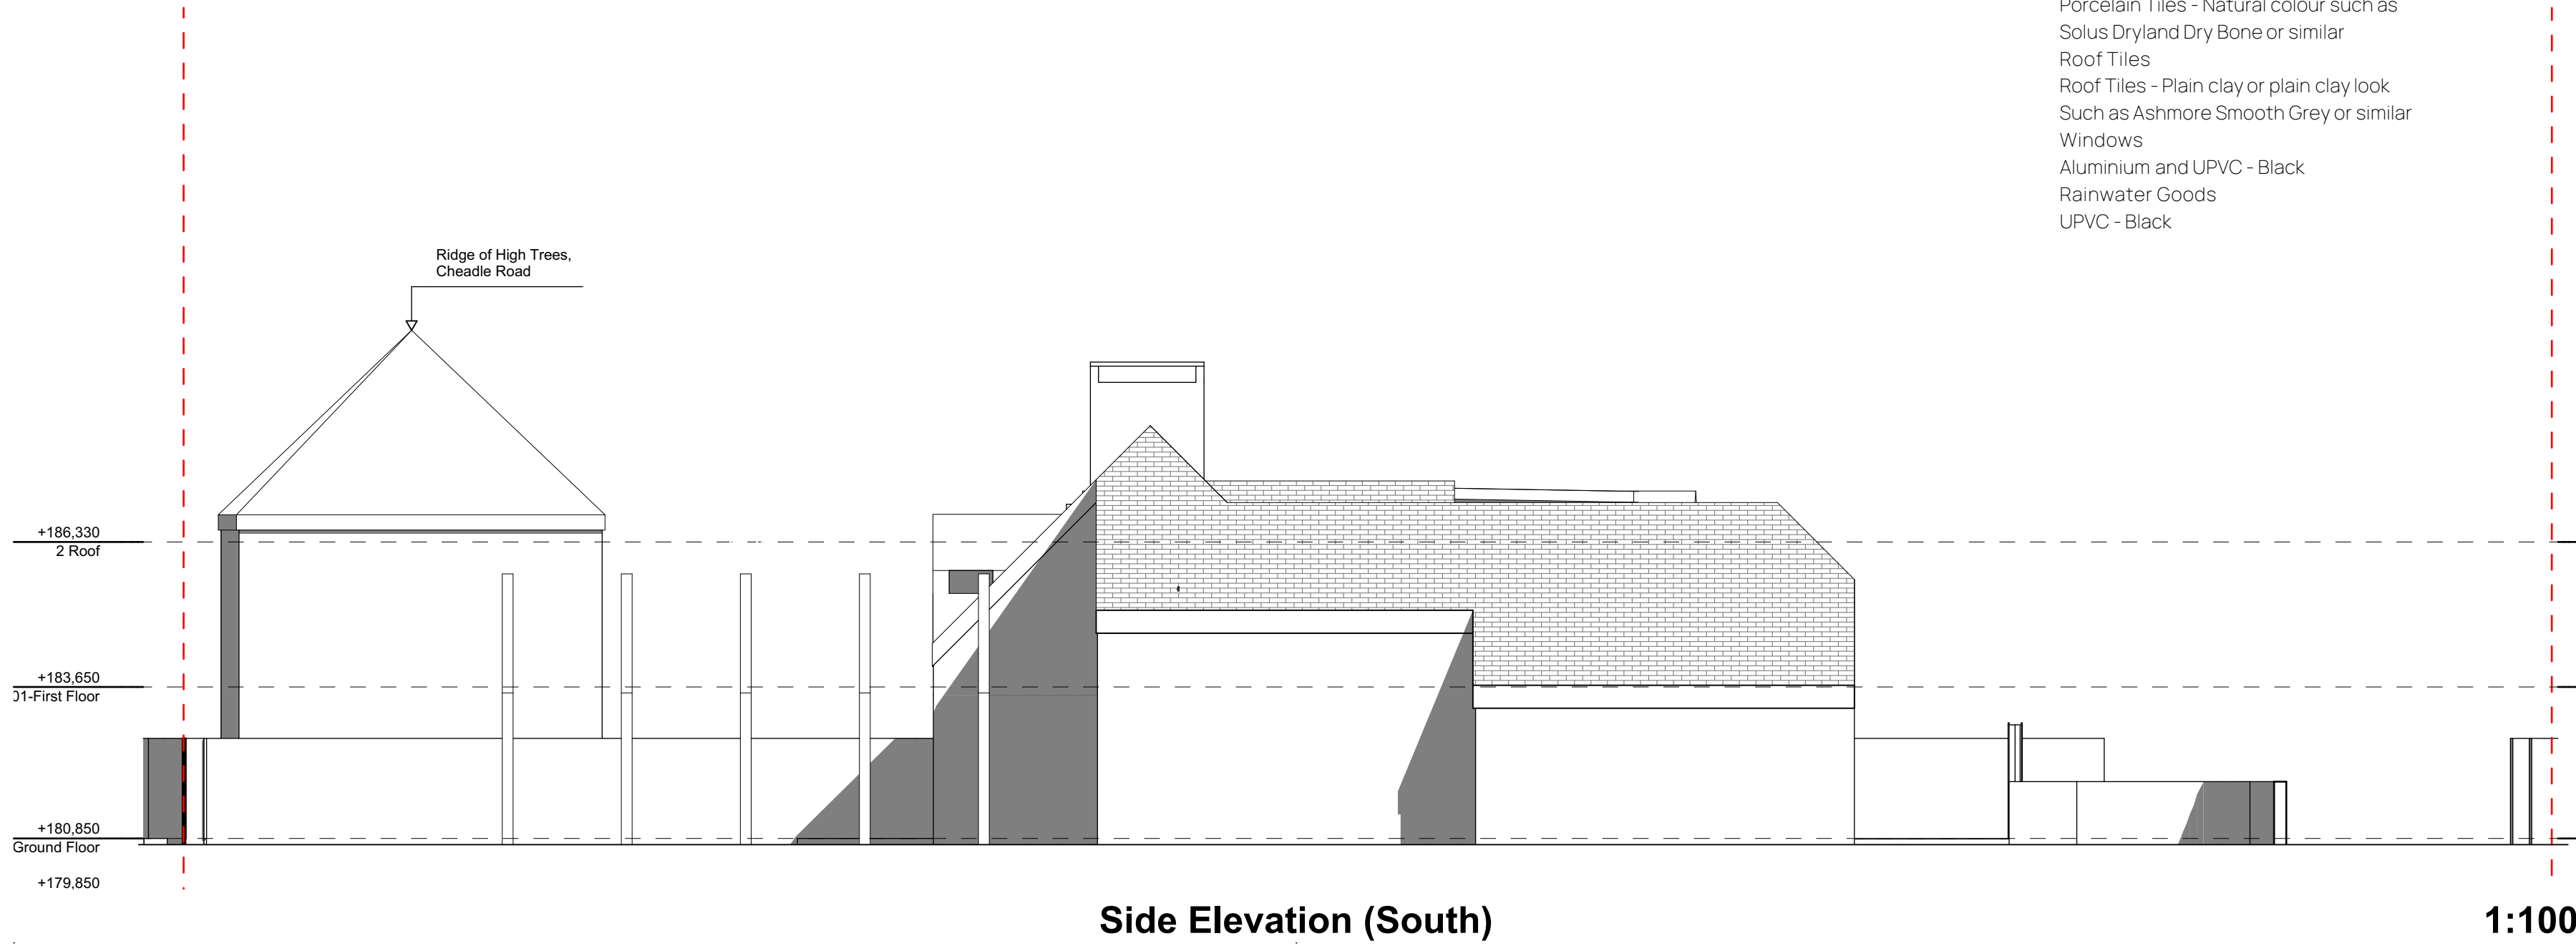
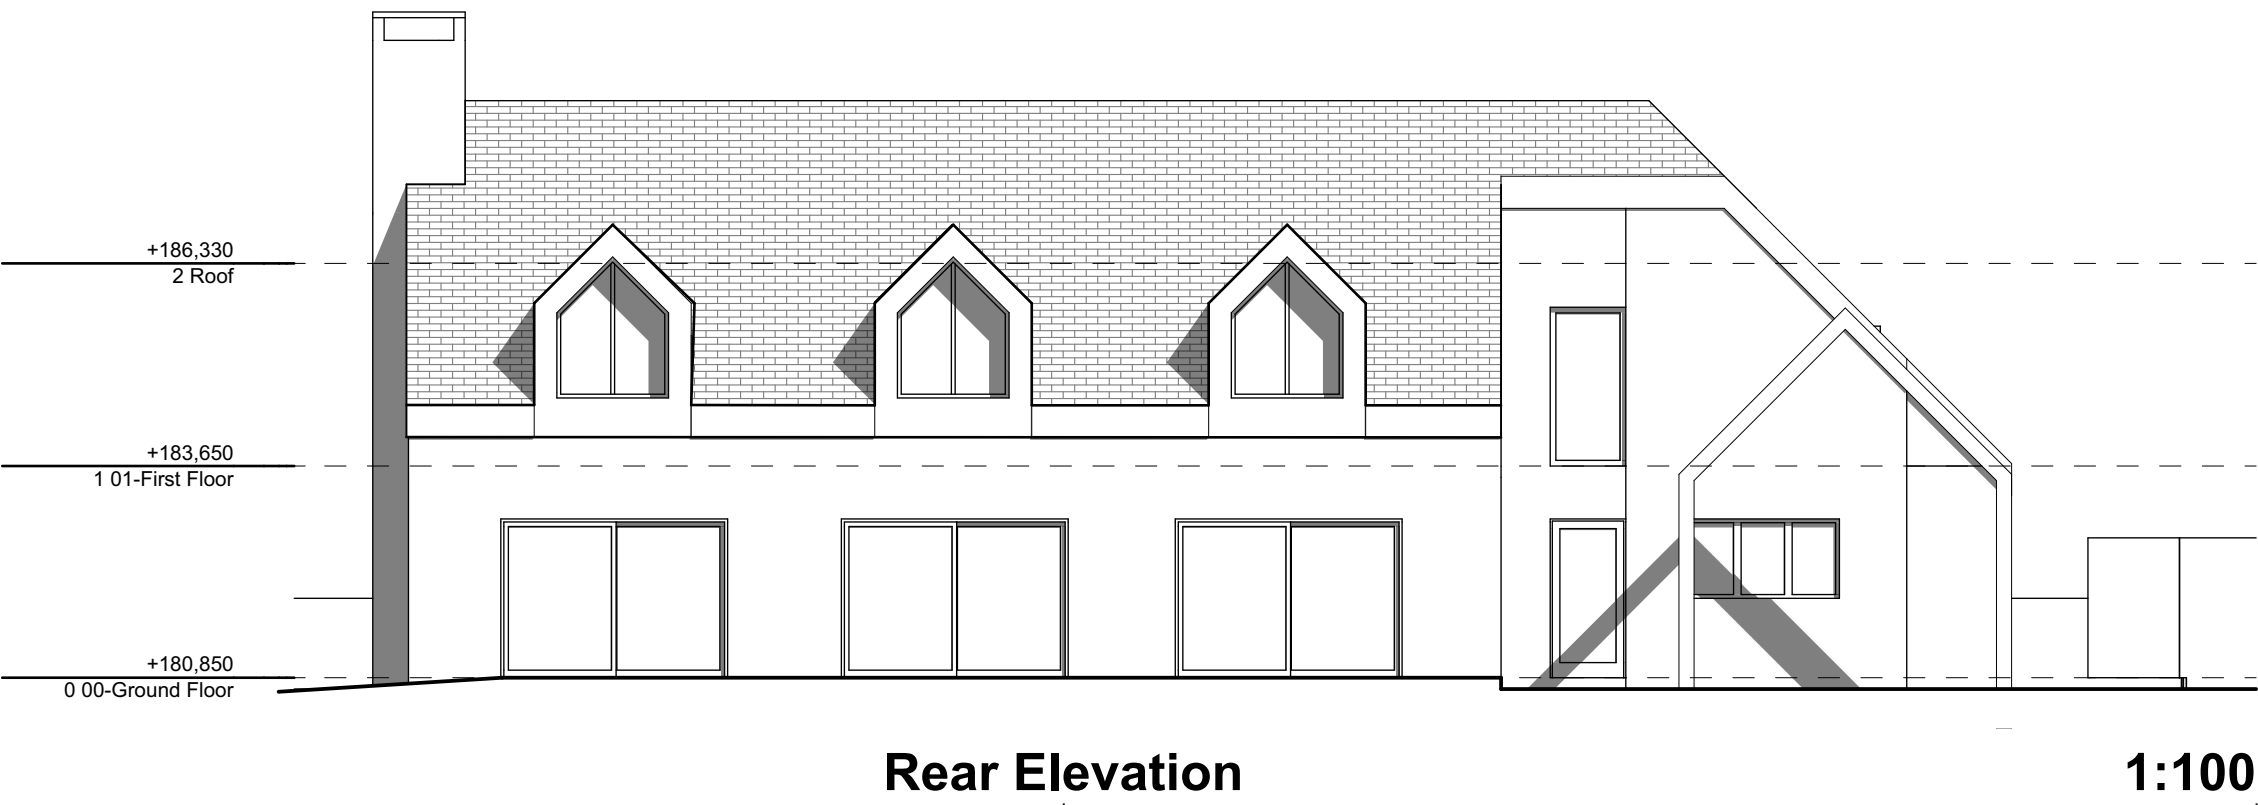
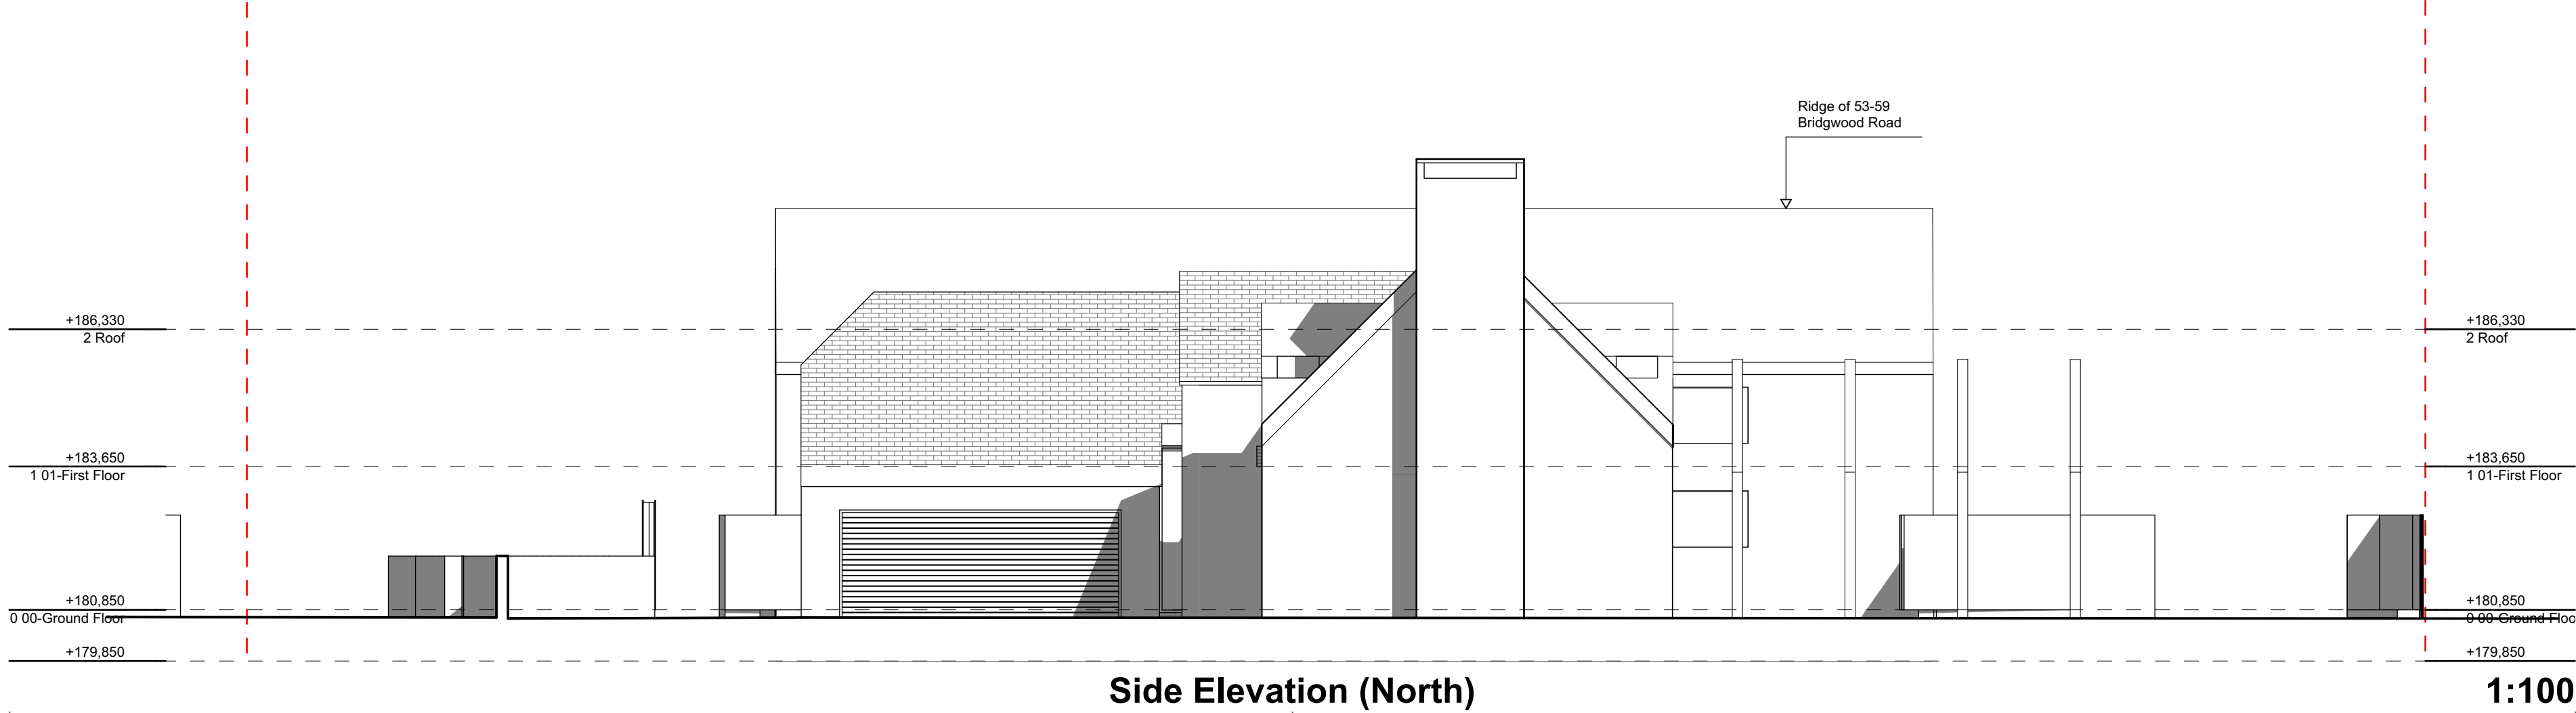


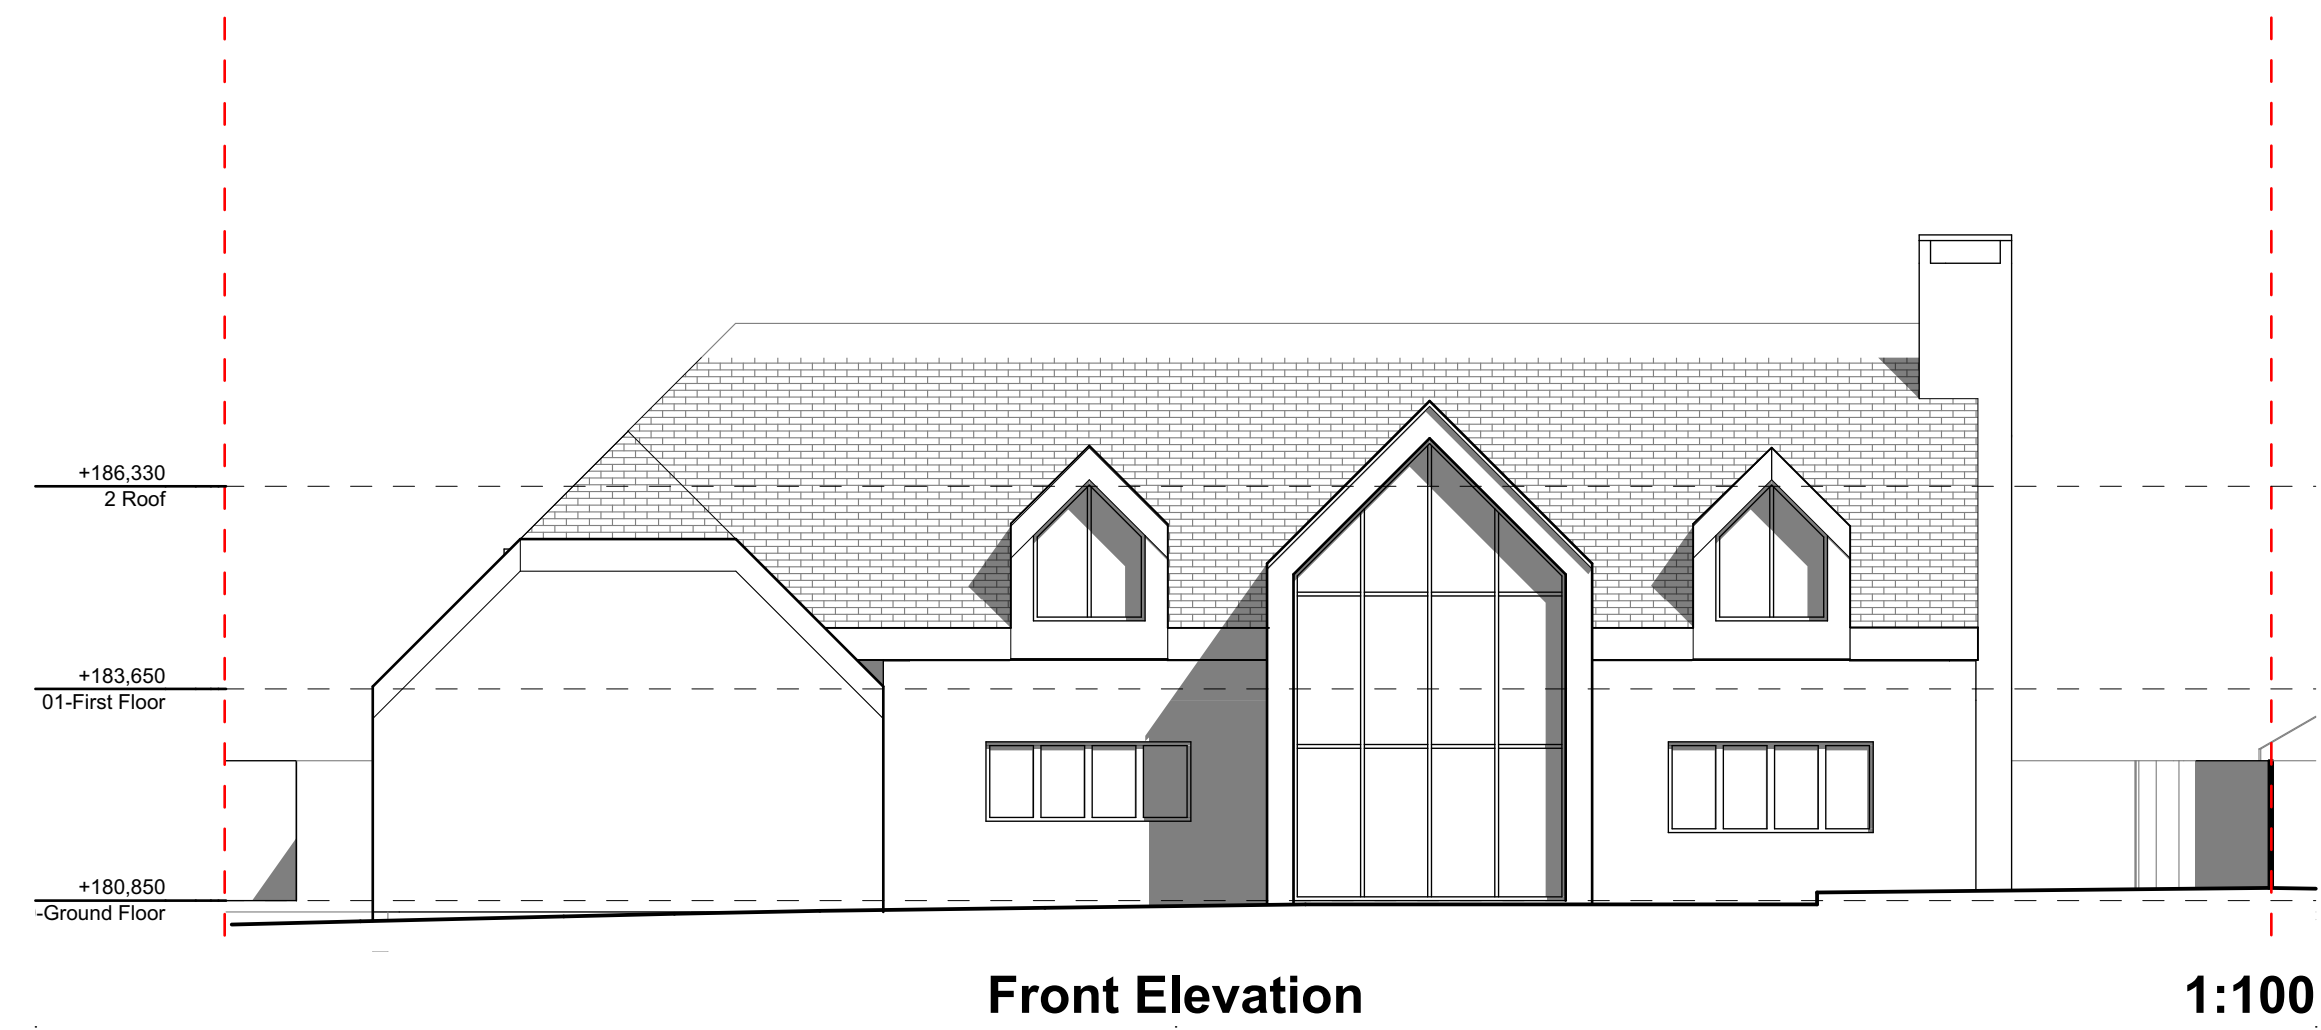

Materials Legend

- Walls
- Render - Off white such as Weber Render - Chalk or similar
- Dormers
- Metal Cladding - Black - such as VM Zinc - Anthra Zinc or similar
- Feature Cladding
- Porcelain Tiles - Natural colour such as Solus Dryland Dry Bone or similar
- Roof Tiles
- Roof Tiles - Plain clay or plain clay look Such as Ashmore Smooth Grey or similar
- Windows
- Aluminium and UPVC - Black
- Rainwater Goods
- UPVC - Black

Proposed Elevations

Drawing Number	Client	Description	Date
2415-05	Mr & Mrs D. Lovatt, 33 Mount Road, Blythe Bridge, ST11 9PZ	Demolition of Existing Garages + Replacement New Build Dwelling	14/01/2025
Scale			Revision
1:100, 1:1			