Copyright of this drawing is vested in the Designer and it must not be copied or reproduced without consent.

Contractor to check site for any utility locations that may affect any proposals prior to commencement on site

Contractor to check any site dimensions prior to commencement on site

Rev.	Drawn	Comments	Date

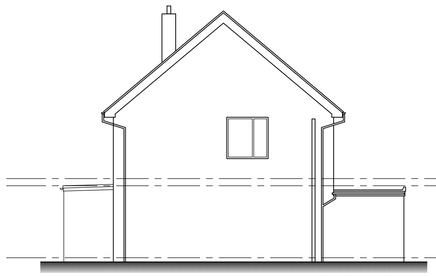

Existing side elevation
Scale 1:100

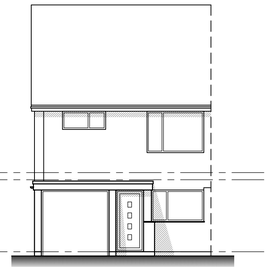

Existing front elevation
Scale 1:100

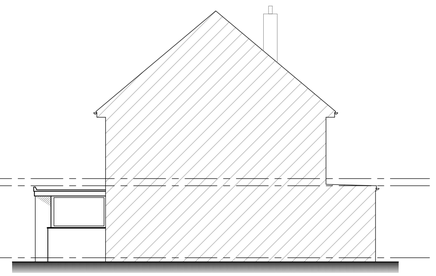

Existing side elevation
Scale 1:100

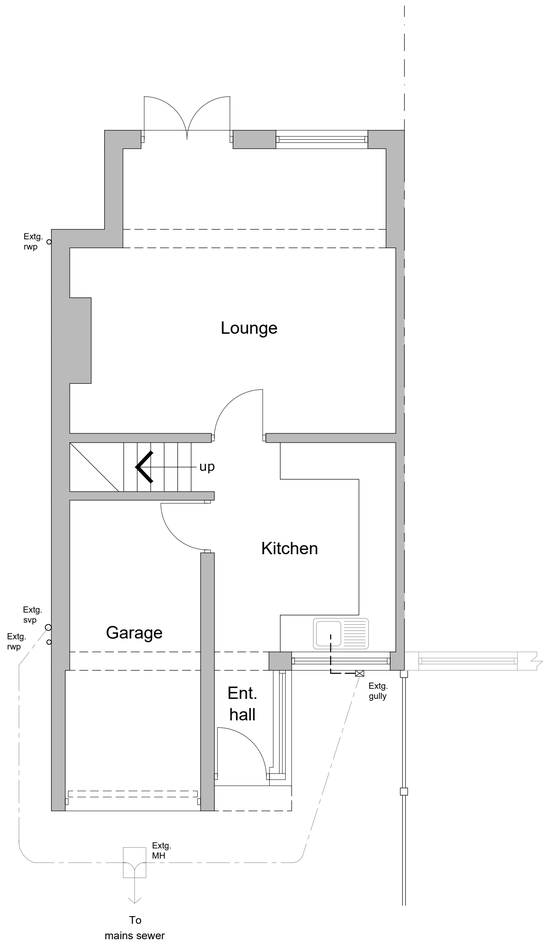

Existing ground floor plan
Scale 1:50

Site location plan
Scale 1:1250

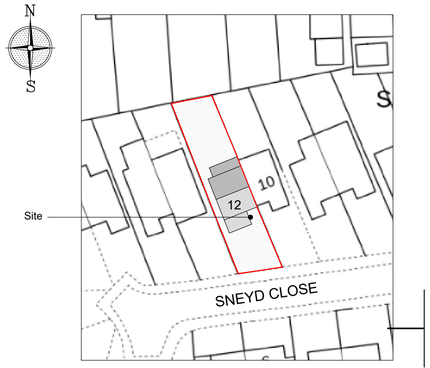

Site plan
Scale 1:500

Reproduced from the Ordnance Survey map with the permission of Ordnance Survey on behalf of The Controller of Her Majesty's Stationery Office
Licence No. AL 100001834

ME DESIGN SOLUTIONS
PLANS & EXTENSIONS

Tel: 07391714290
Email: info@MEDesignsolutions.co.uk
www.MEDesignsolutions.co.uk

Client
MR & MRS DUROSE

Project
PROPOSED ALTERATIONS, EXTENSION TO
12 SNEYD CLOSE,
CHEDDLETON,
ST13 7JR

Title
EXISTING PLANS

Status
PLANNING PERMISSION

Date JANUARY 2025 Drawn ME

Scale @A1 AS SHOWN Checked

Project No 100-01 Drawing No. Rev

Copyright ©ME Design Sol. 2019. All rights reserved.