




South Elevation




North Elevation




East Elevation

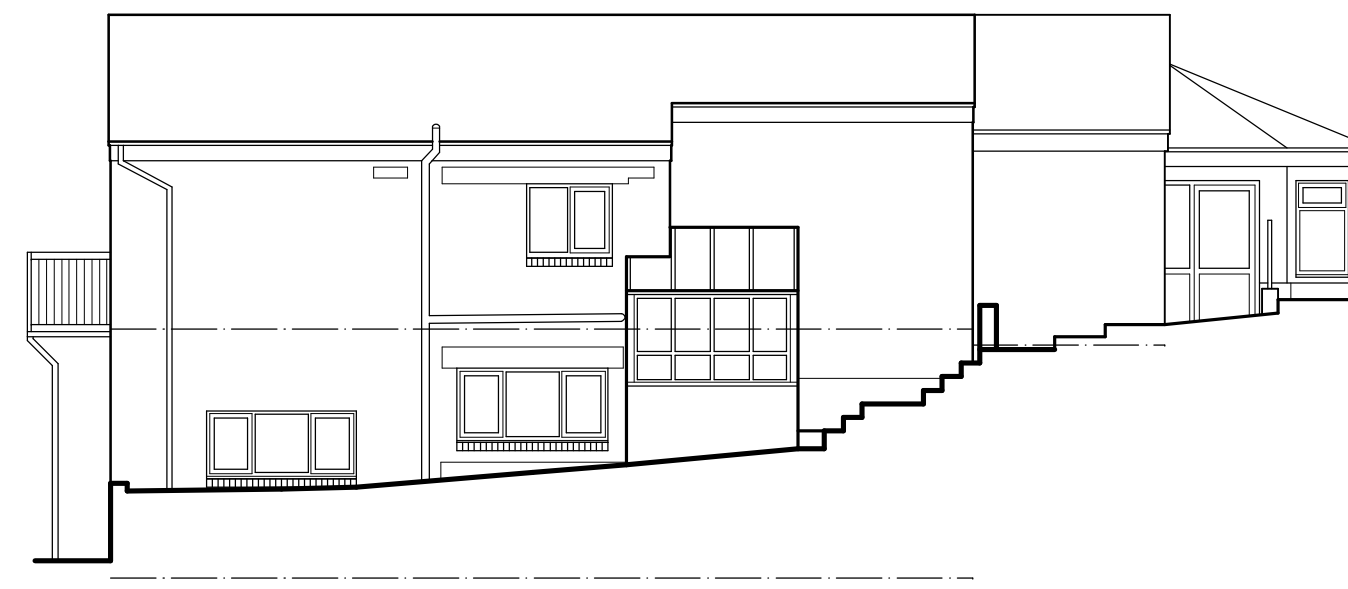


West Elevation

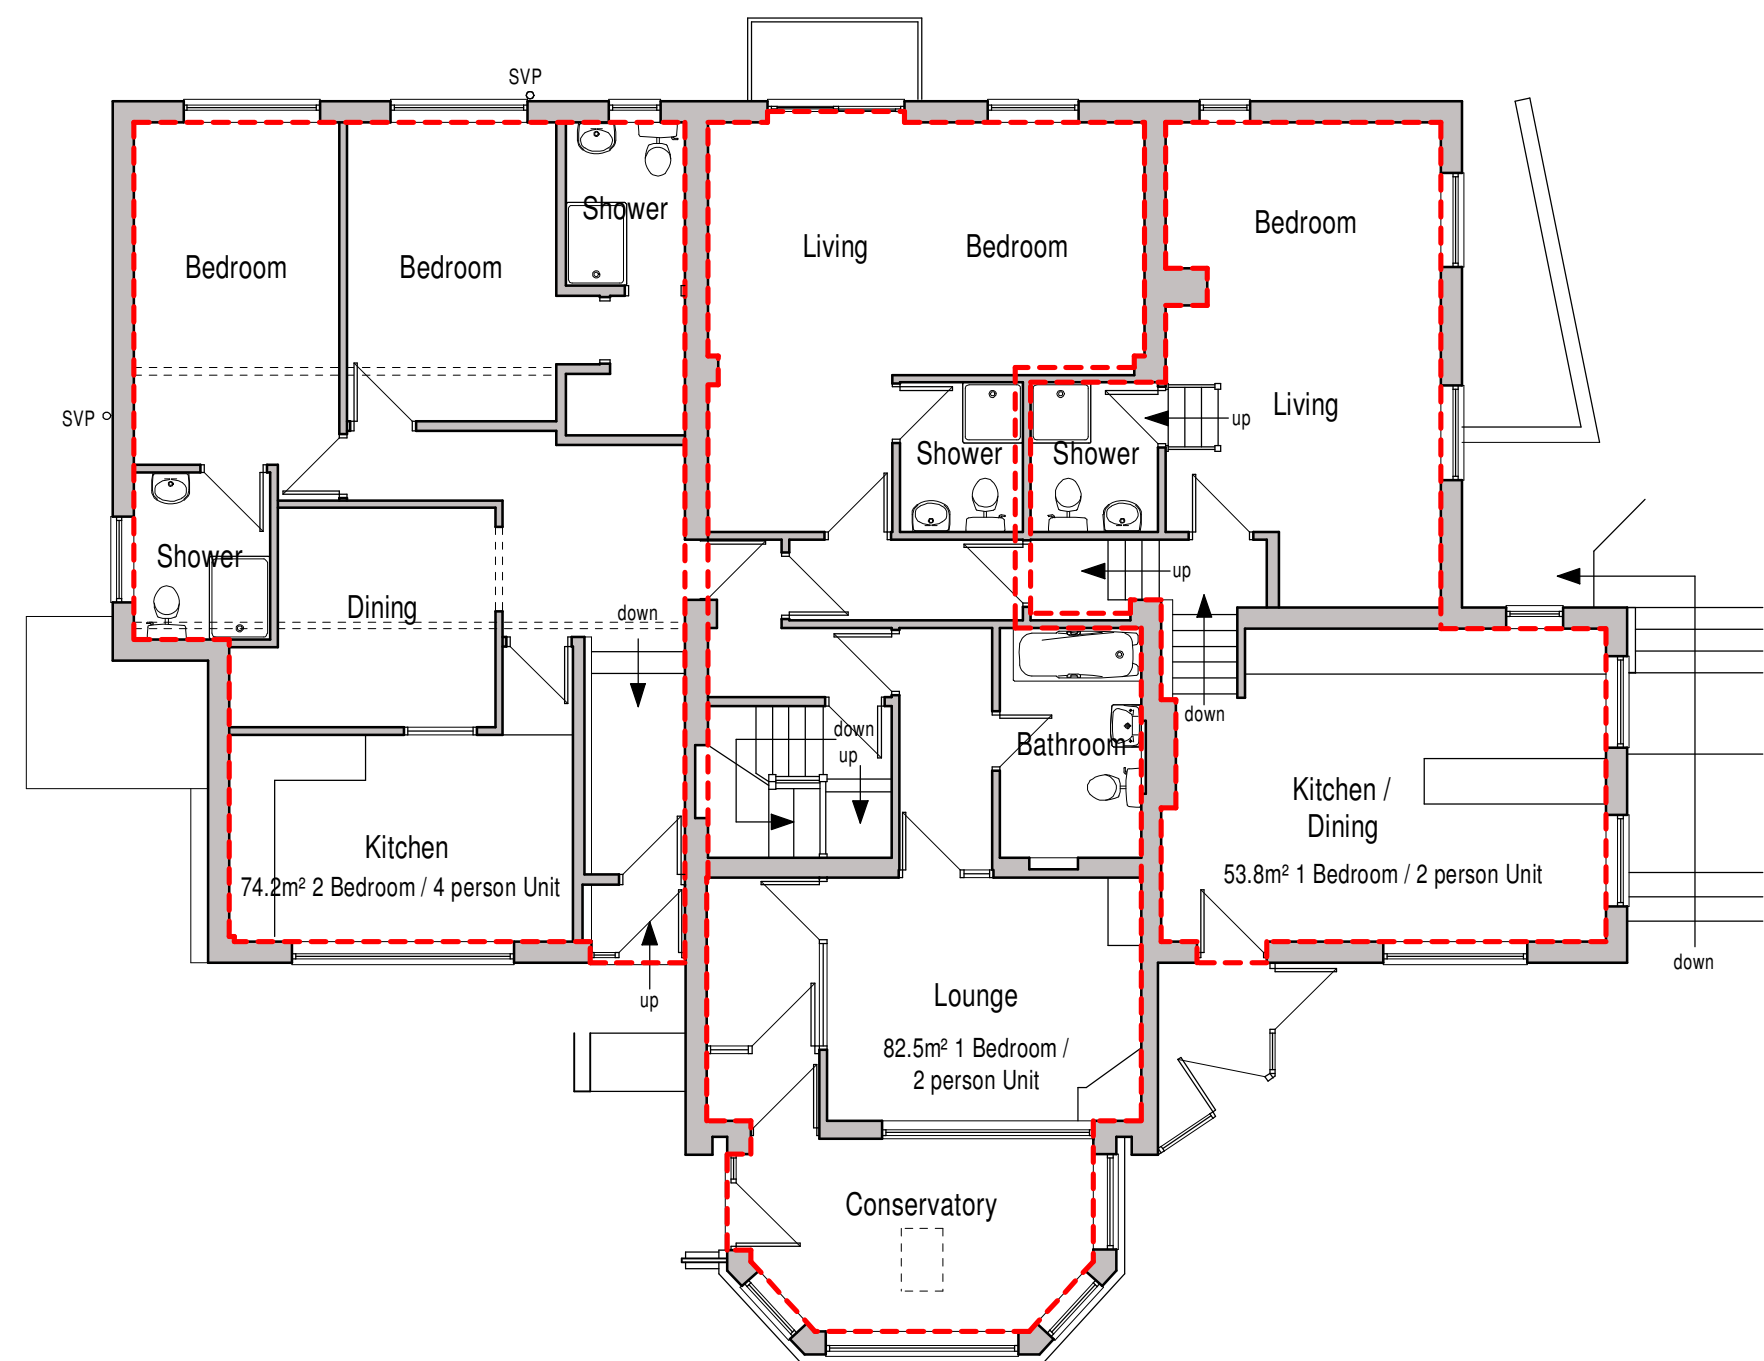

Upper Ground Floor Plan

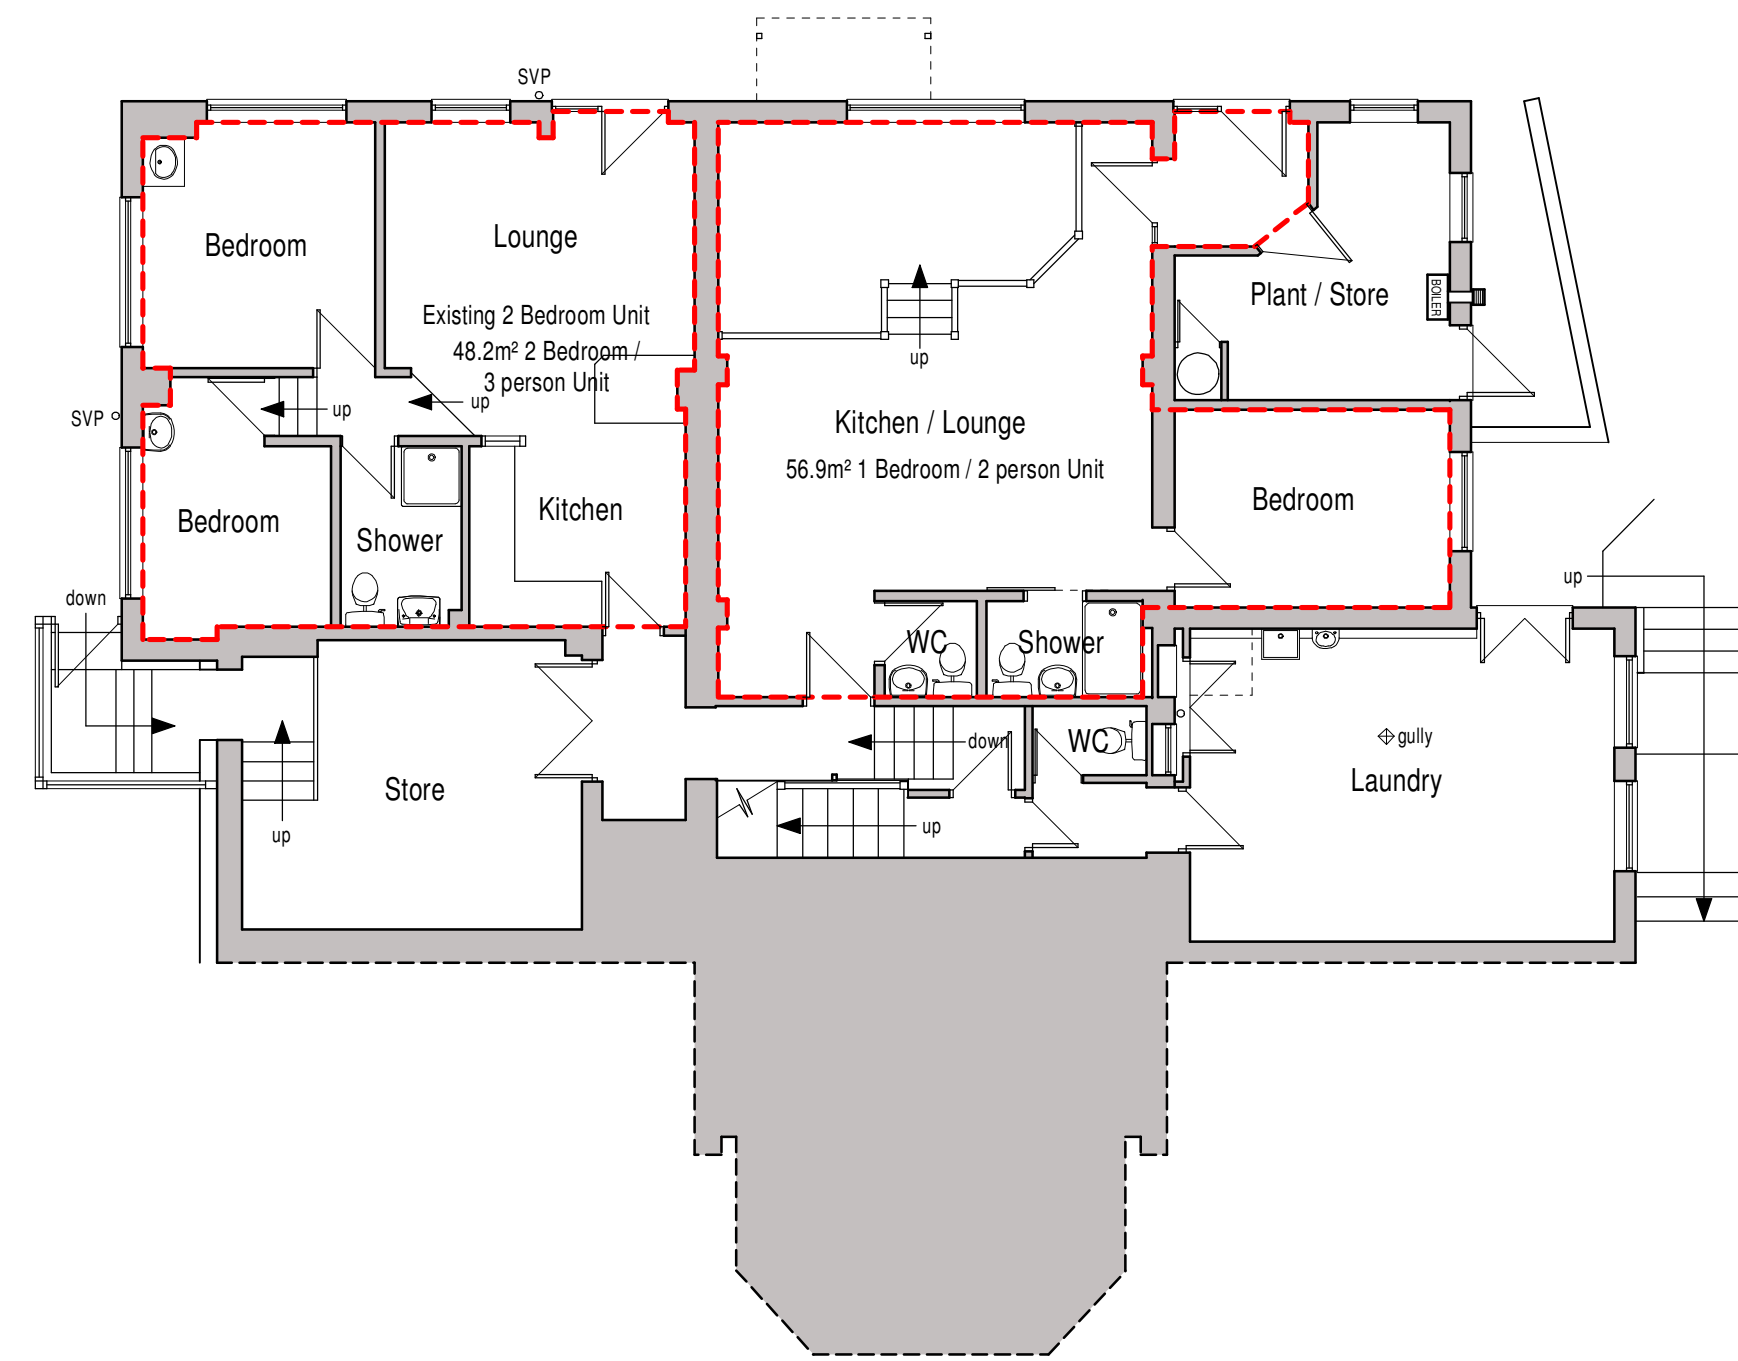

Lower Ground Floor Plan

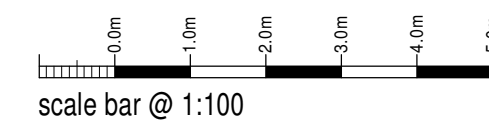

Mrs A Cooper

Proposed Reconfiguration of Flats,
Park View,
Church Lane,
Leek,
ST13 5ET

Existing Conditions
Floor Plans and Elevations

Date	July 2024	Sheet	A1	Scale	1:100
Rev.	2024-2898-01	Rev.	B	Drawn	NAW

A - 28/11/2024 - TITLE SHEET AMENDED
B - 15/01/2025 - UNIT DEMISES INDICATED



10 Cawdry Buildings, Fountain Street, Leek, ST13 6JP
Telephone: 01538 386002
E-mail: info@sammonsld.co.uk
Web: www.sammonsld.co.uk

This drawing is copyright.
All dimensions must be checked prior to commencement.