
 
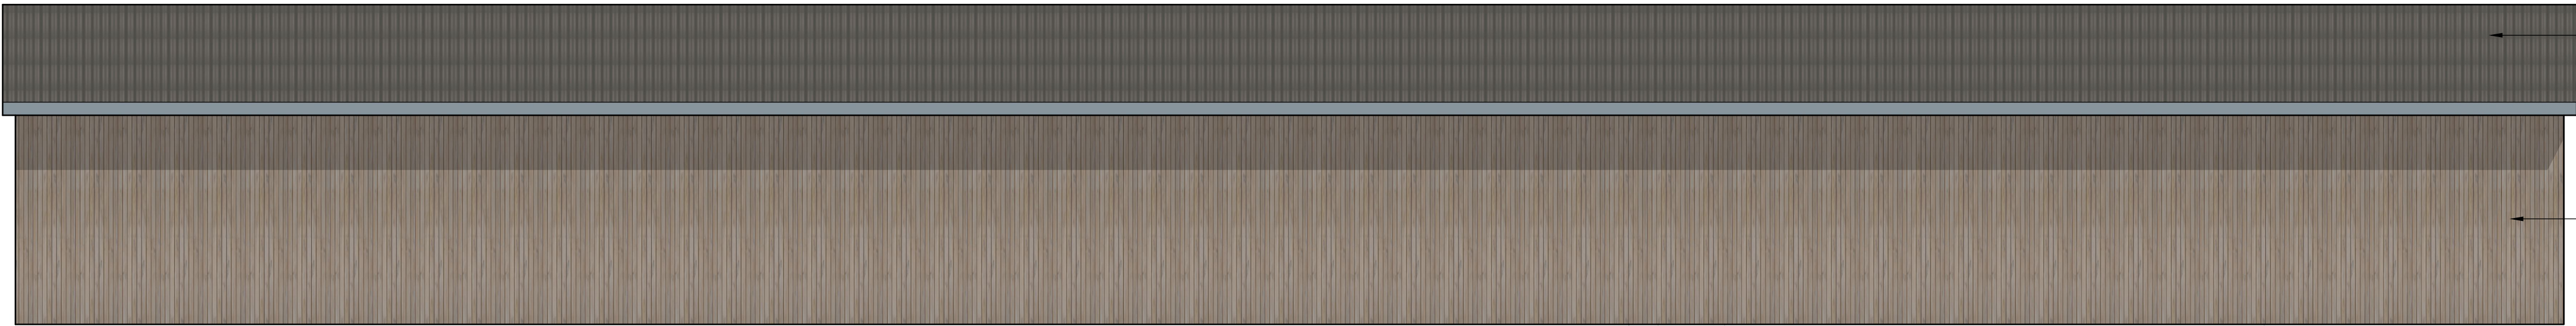
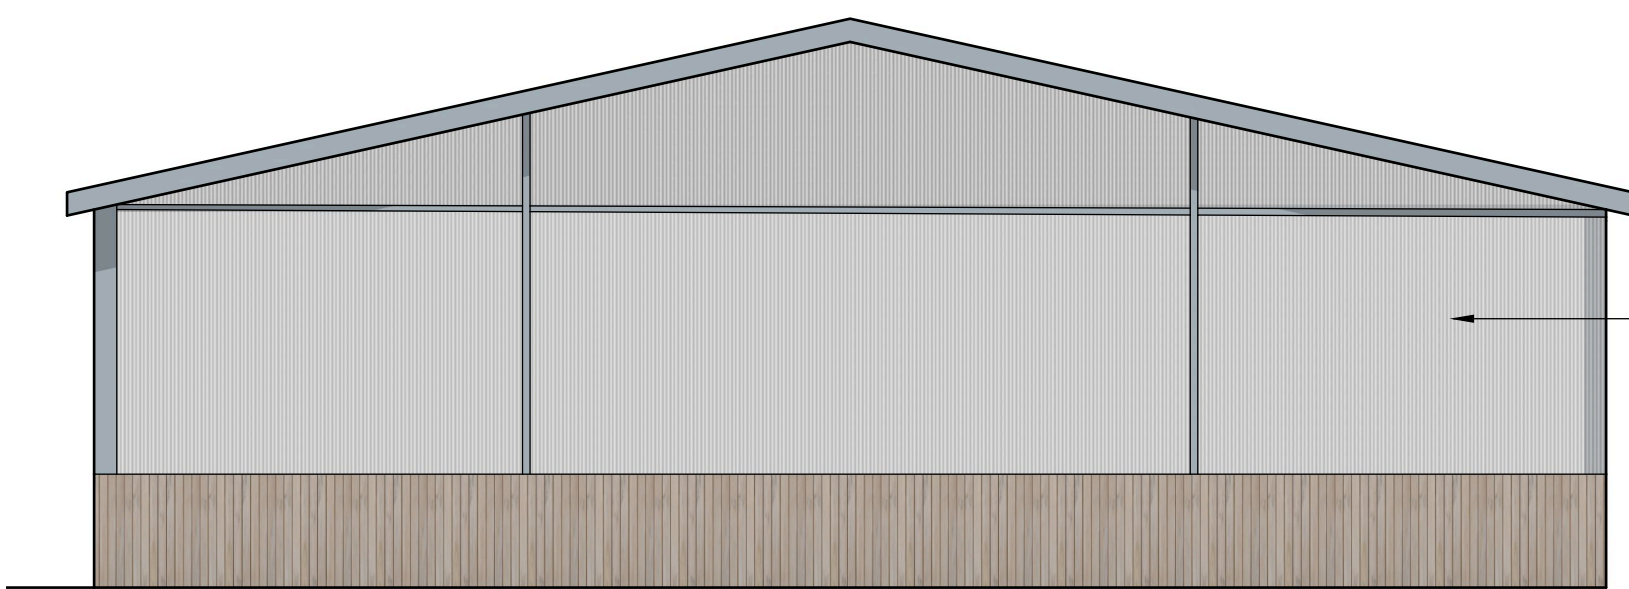
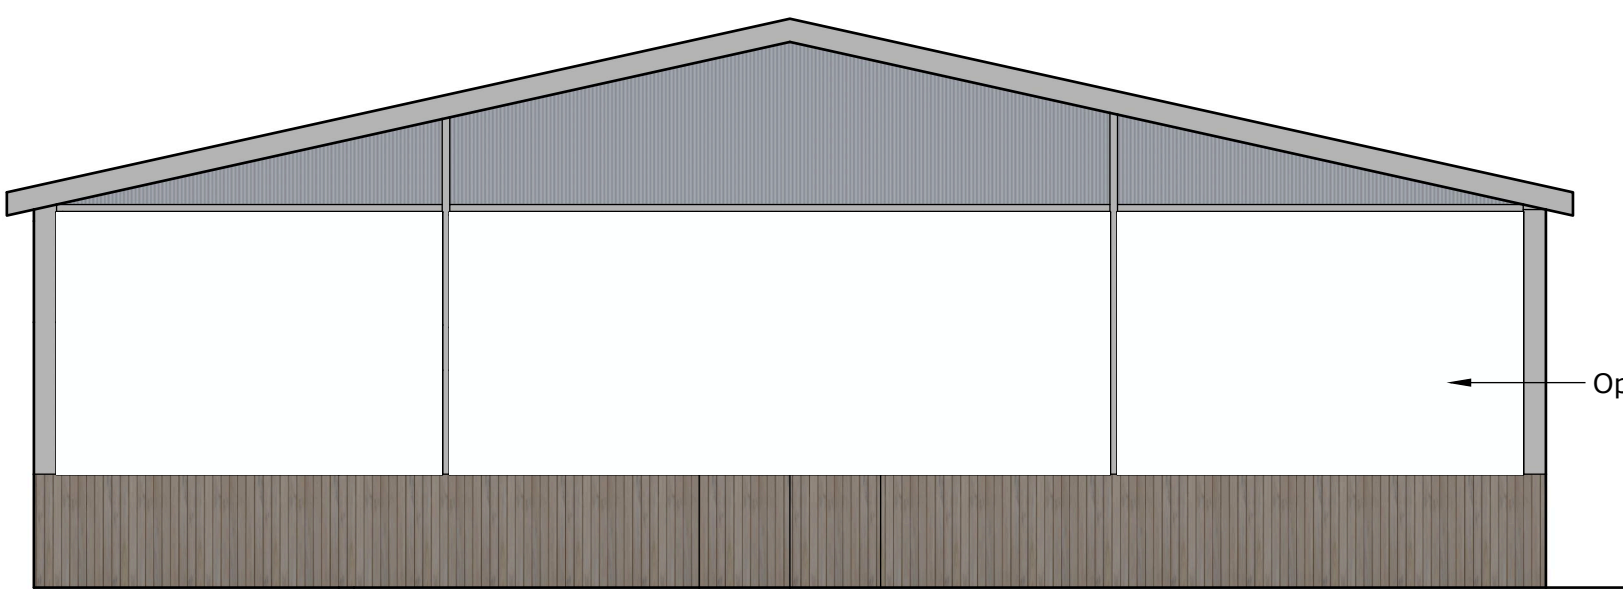


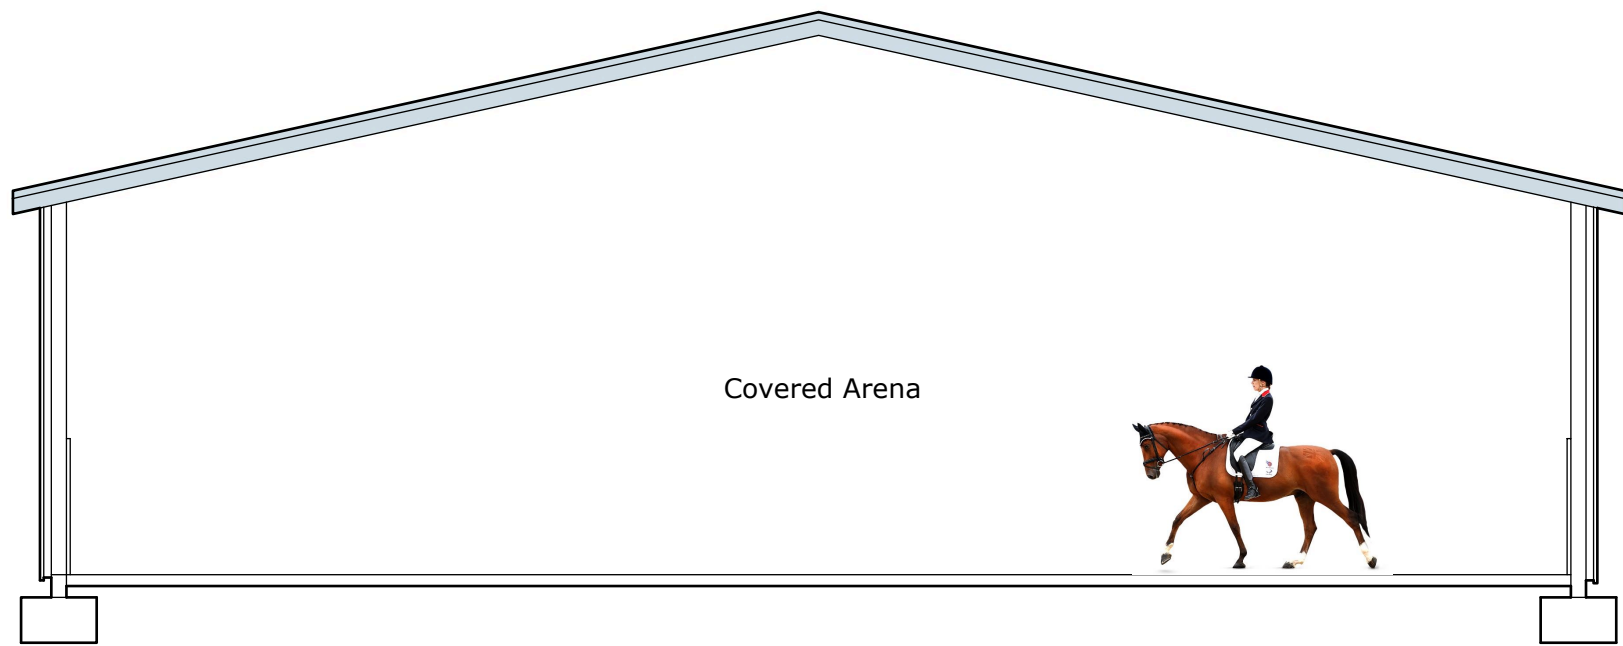

Rev.	Date	Remark

Site Address
Little Longsdon Farm
City Lane, Longsdon,
Stoke-On-Trent ST9 9QU

Project
Proposed Covered Arena

Scale : As Denoted @ A1 Paper

Drawing No. LLF_SR_03

Drawing Title : Proposed Covered Arena

Issue : PLANNING



47 Rockside Mow Cop ST7 4PG
Tel. 07889364105
Email phil@philipkelsall.co.uk