




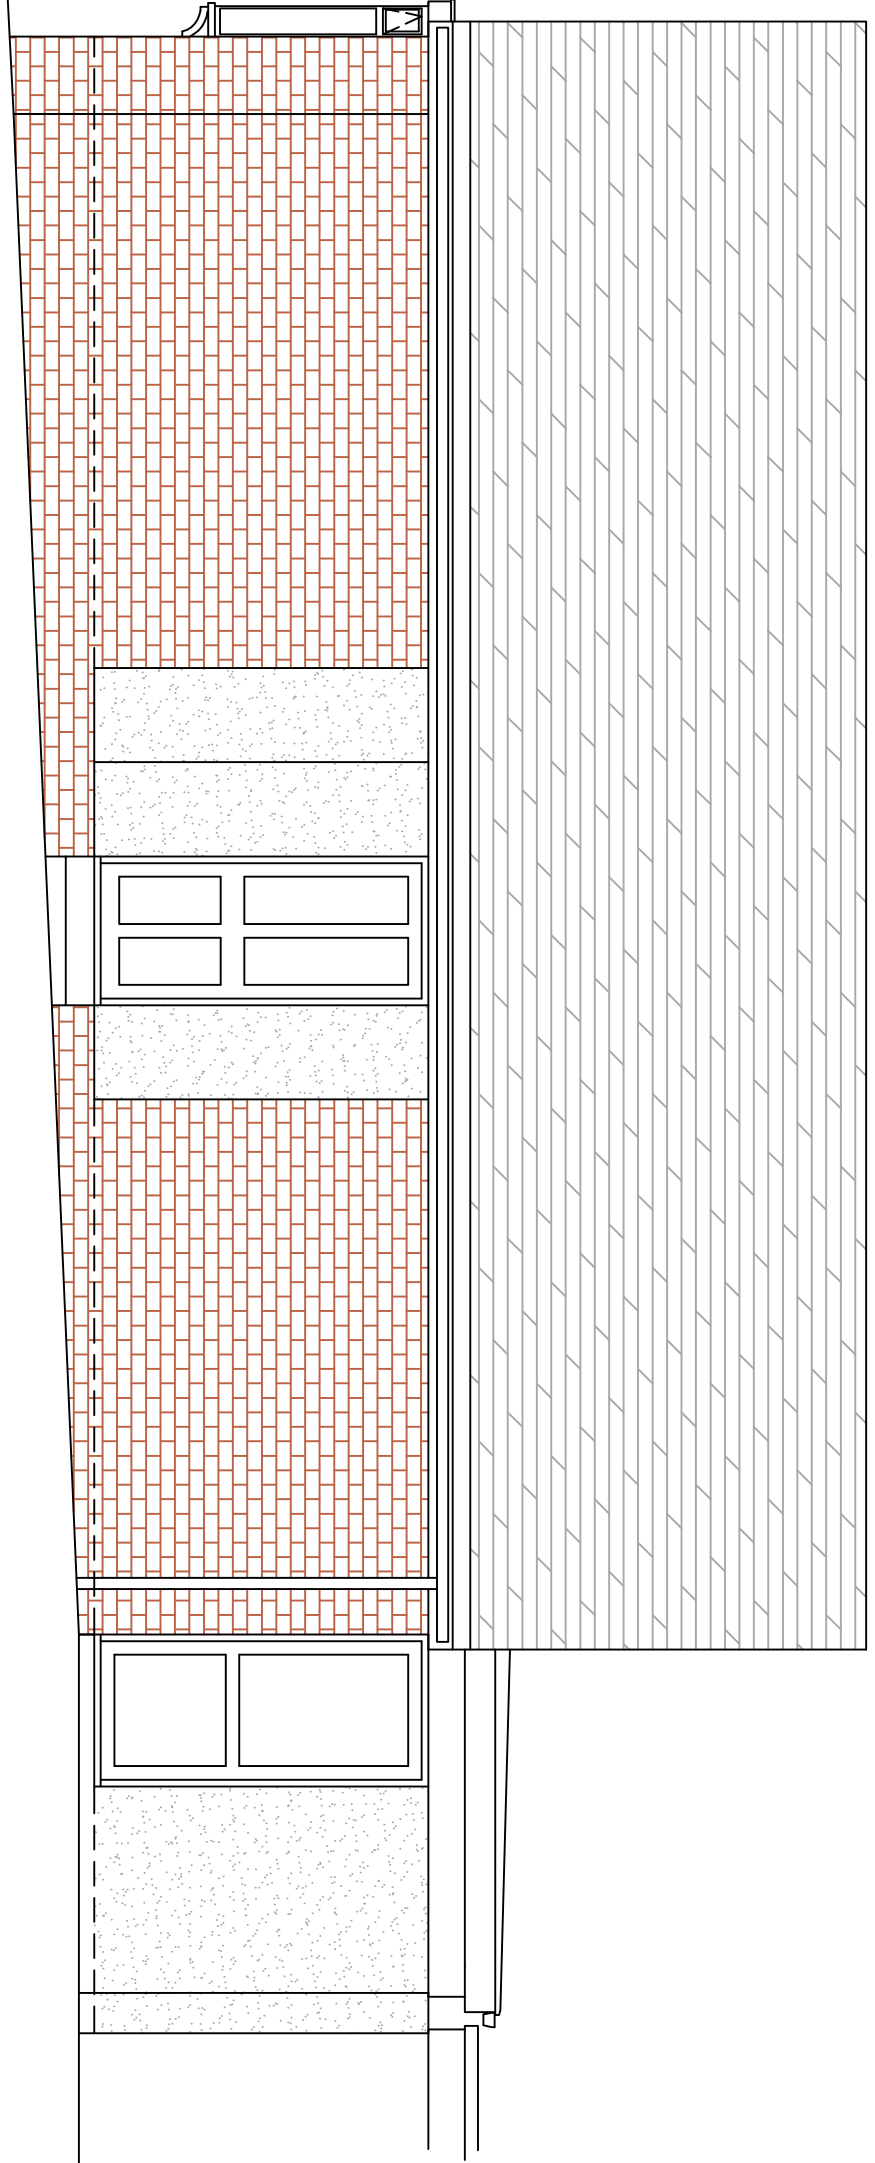


Existing Side Elevation 1:50 @ A1

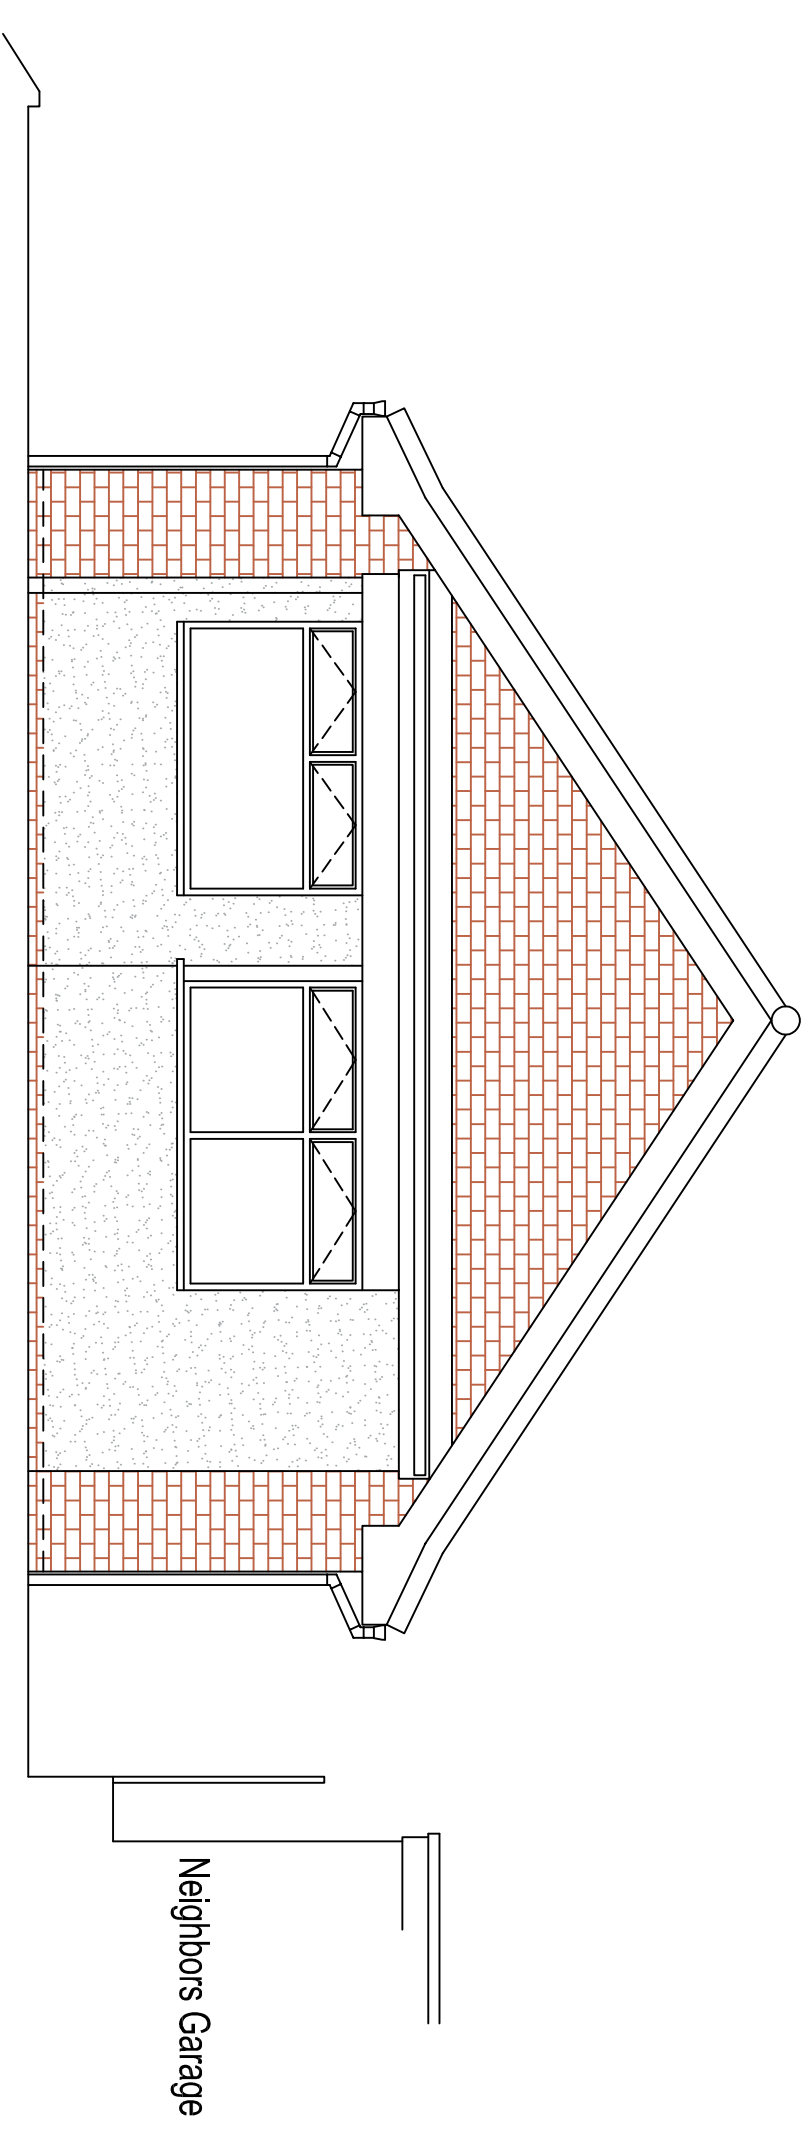

Existing Rear Elevation 1:50 @ A1

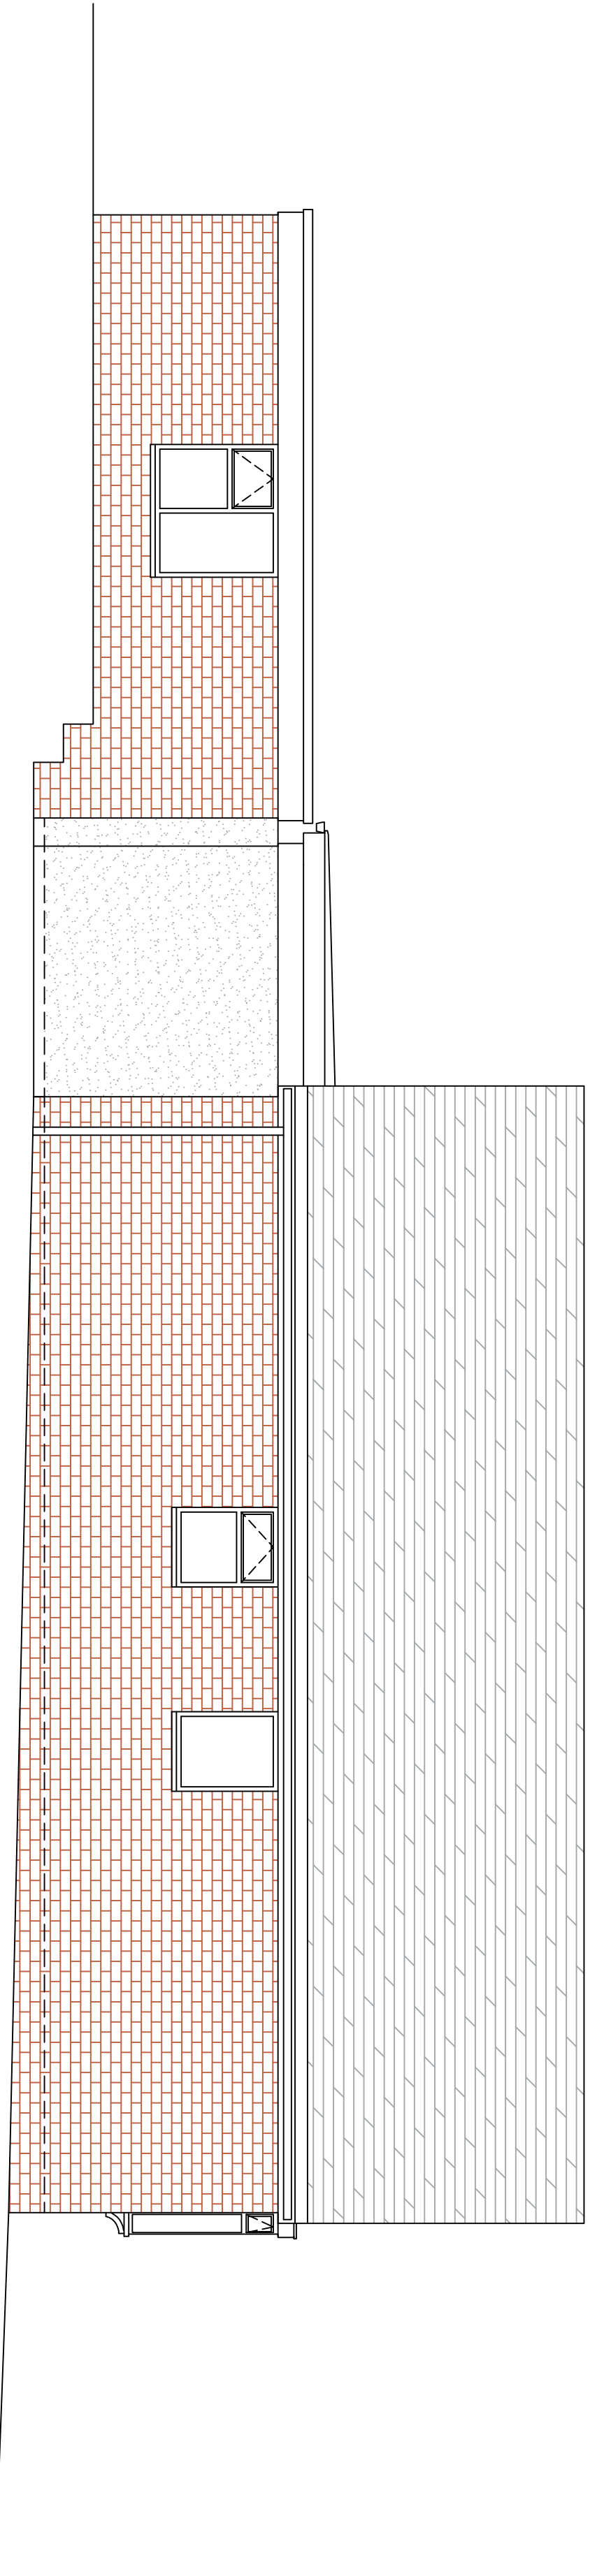

Existing Side Elevation 1:50 @ A1

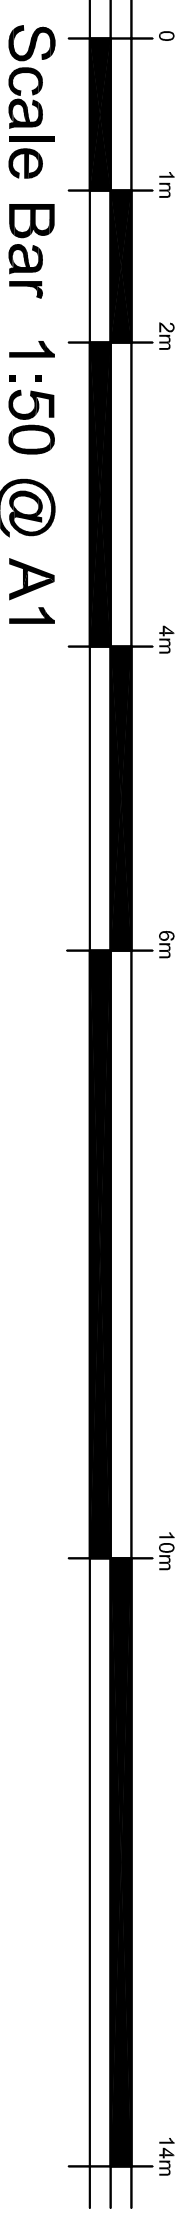

Proposed Living Room Extension & Internal alterations at 18 Crossways, Biddulph, Stoke-on-Trent . ST87DY.
For Mr P. Brown Scale:- 1:50 Date Jan 2025

