



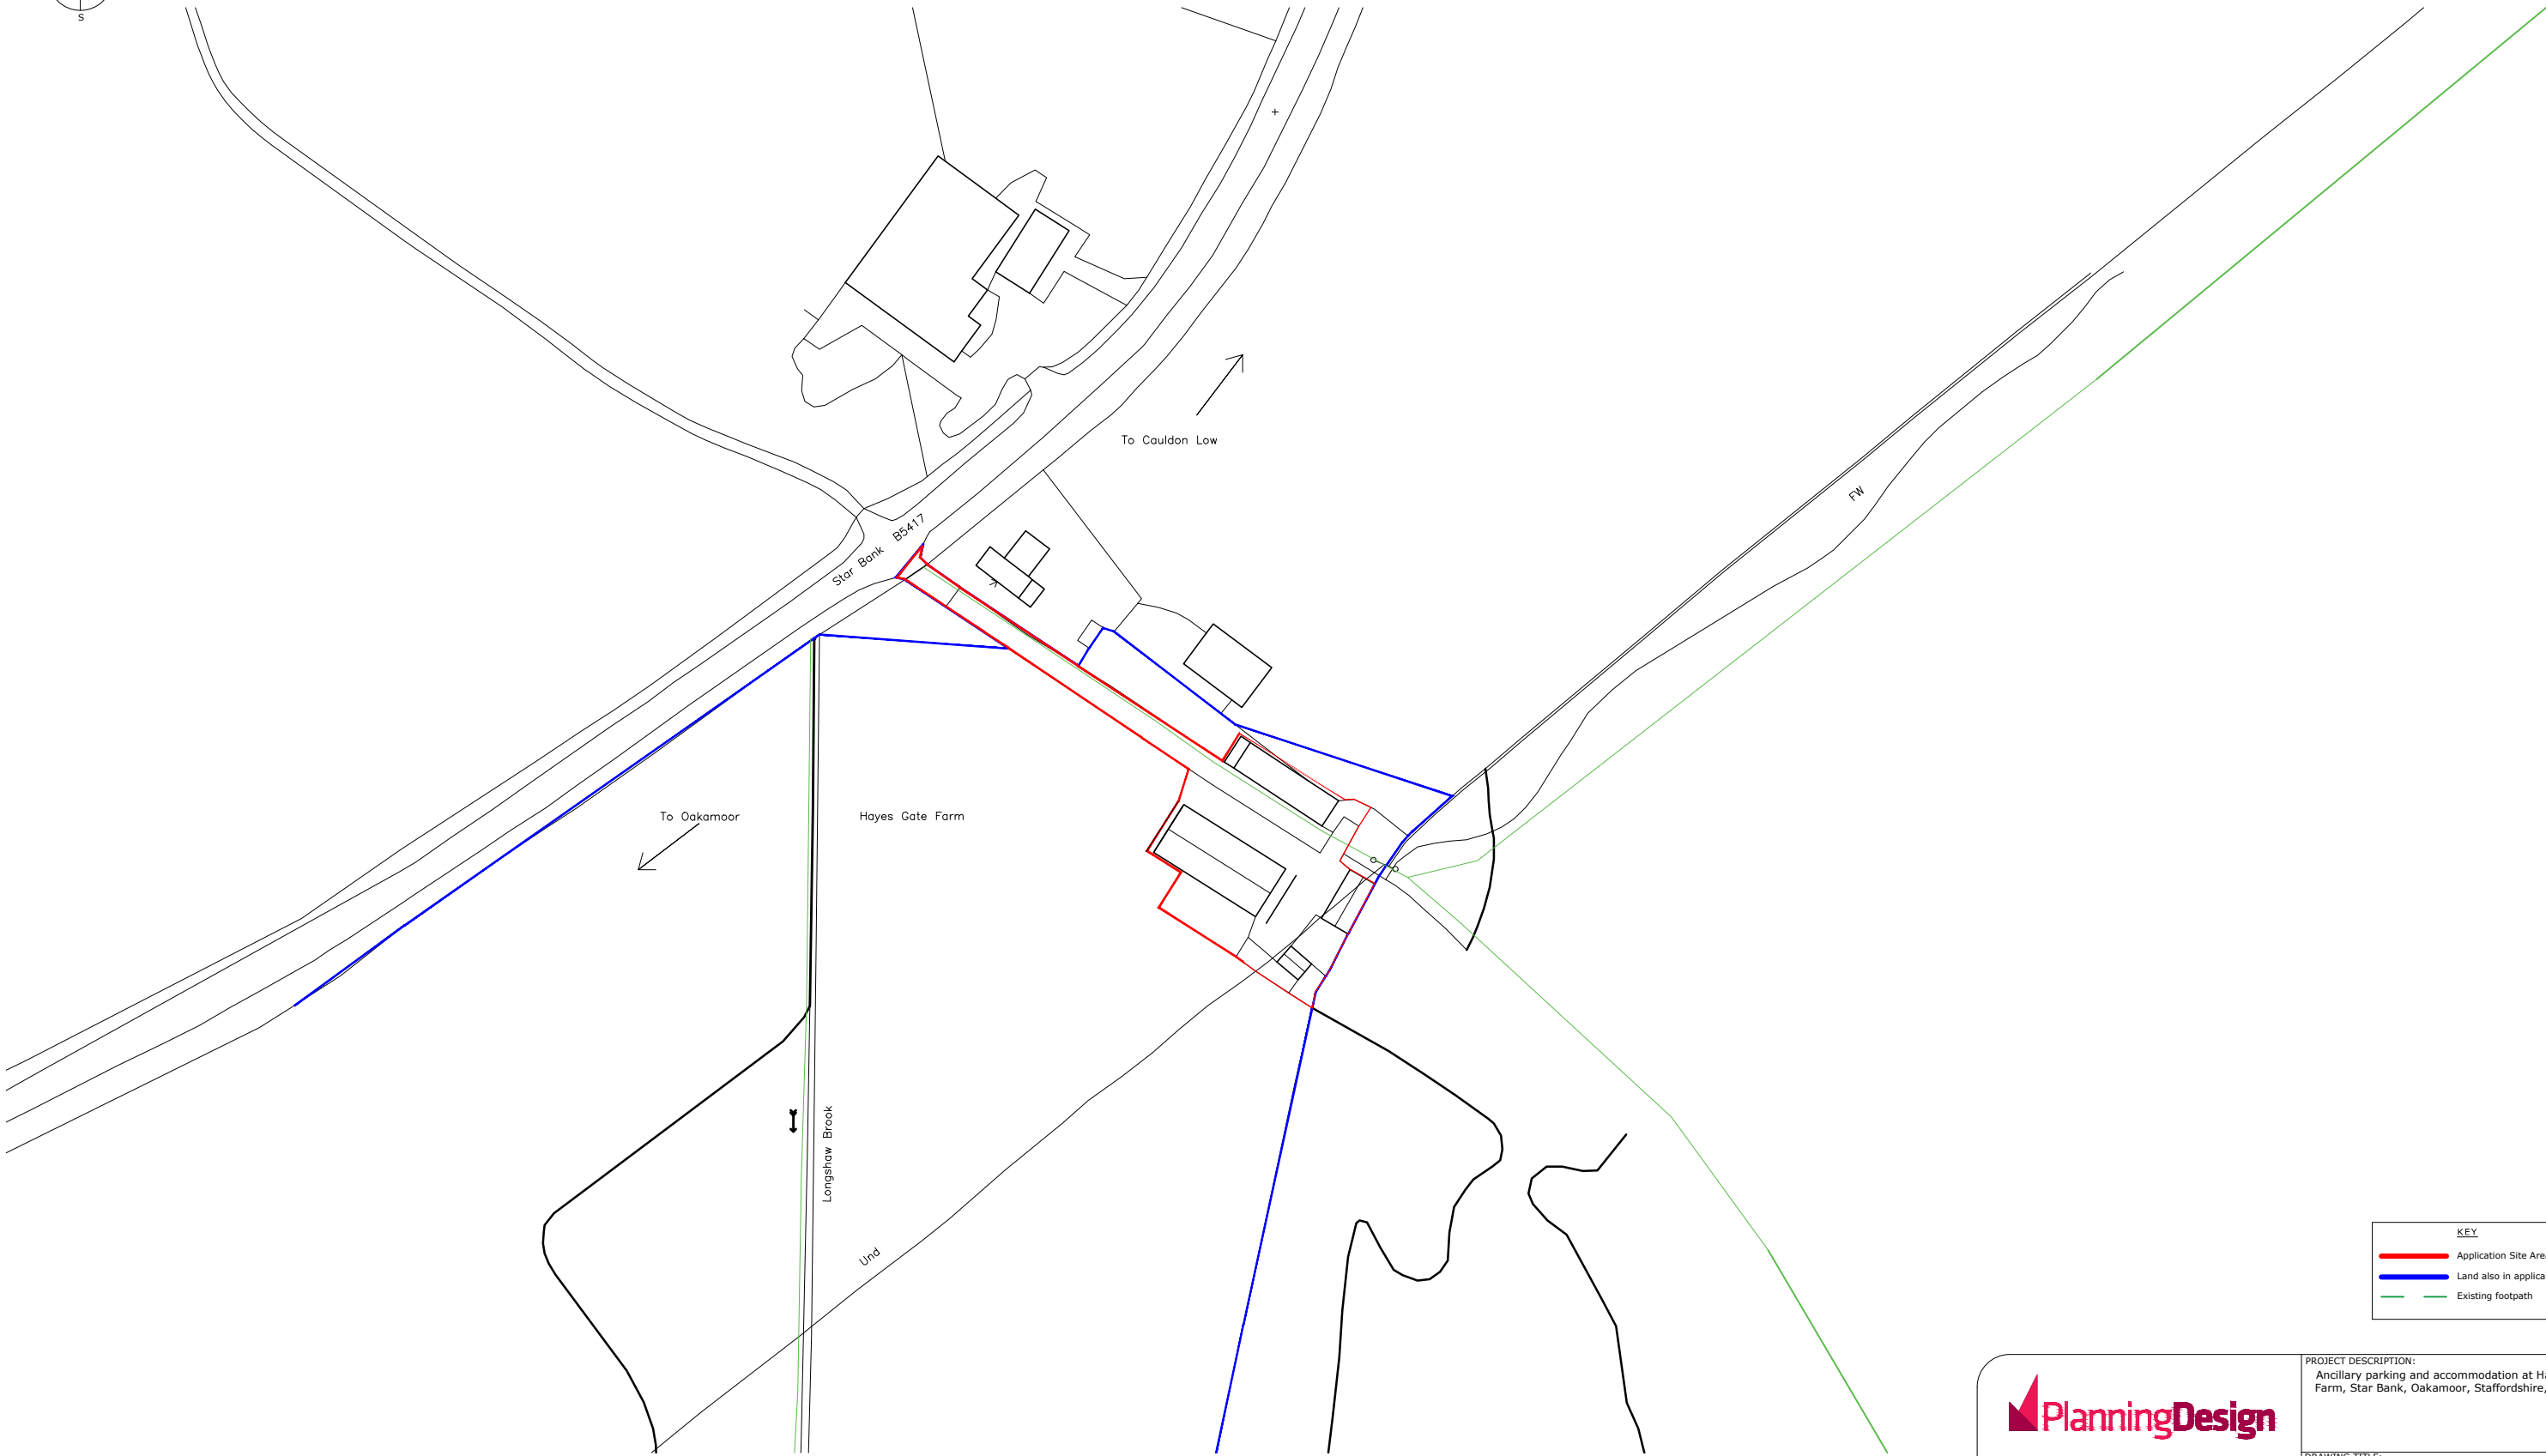

KEY	
—	Application Site Area
—	Land also in applicant's ownership
—	Existing footpath

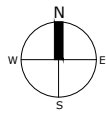

Second Floor, Suite 3
Woburn House
Vernon Gate
Derby
DE1 1UL

Tel: 01332 347 371
Fax: 01332 347 555
E-mail:
info@planningdesign.co.uk

CLIENT M and M Mellor	PROJECT DESCRIPTION: Ancillary parking and accommodation at Hayes Gate Farm, Star Bank, Oakamoor, Staffordshire, ST10 3BN	
	DRAWING TITLE: Site location plan	
STATUS PLANNING	DRAWN BY: MK	CHECKED BY: MB
	DRAWING NUMBER: 001	REVISION: A
	SCALE: 1:1250@A3	DATE: December 2024
	DRAWING REF: 3849-001	

© COPYRIGHT EXISTS ON THE DESIGNS AND INFORMATION SHOWN ON THIS DRAWING : The Contractor must verify all dimensions on site before making shop drawings or commencing work of any kind. Architect to be notified of any discrepancies in dimensions immediately