Revision		Date
REVA	Revisions following invalid letter.	10/01/24

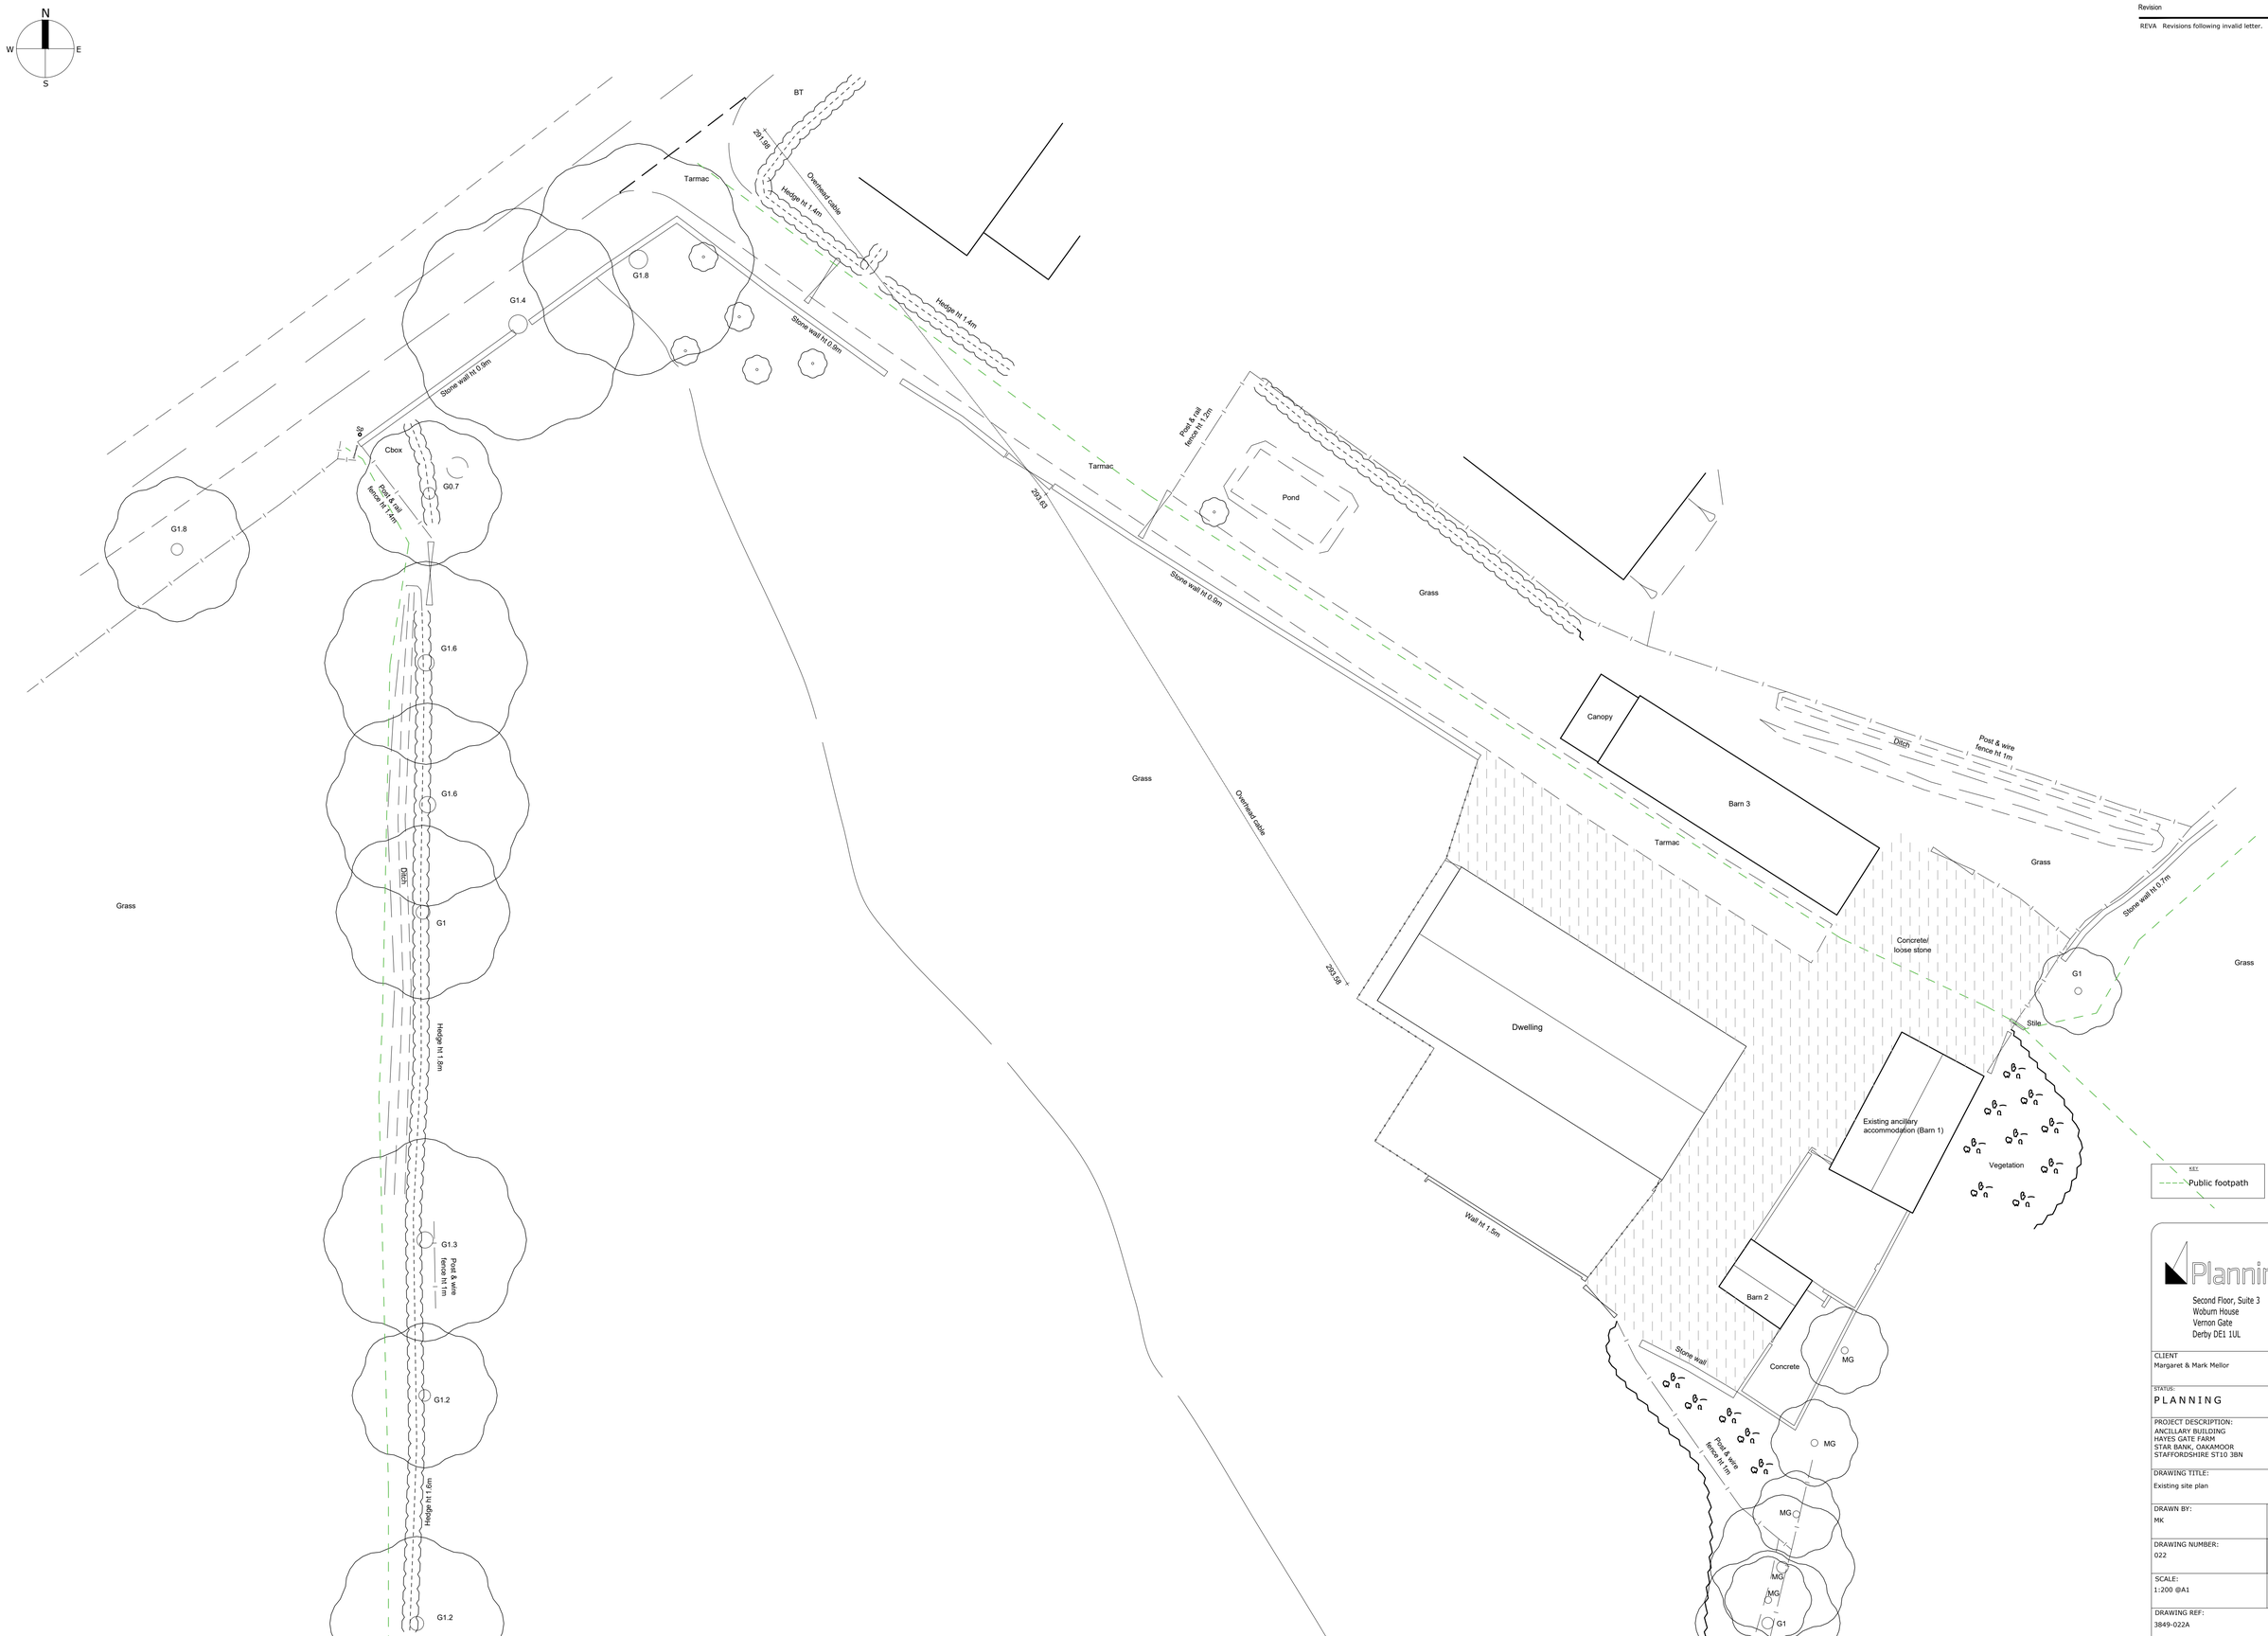

KEY

Public footpath

PlanningDesign

Second Floor, Suite 3
Woburn House
Vernon Gate
Derby DE1 1UL

Tel: 01332 347 371
E-mail: info@planningdesign.co.uk
www.planningdesign.co.uk

CLIENT
Margaret & Mark Mellor

STATUS:
P L A N N I N G

PROJECT DESCRIPTION:
ANCILLARY BUILDING
HAYES GATE FARM
STAR BANK, OAKAMOOR
STAFFORDSHIRE ST10 3BN

DRAWING TITLE:
Existing site plan

DRAWN BY:	CHECKED BY:
MK	MB
DRAWING NUMBER: 022	REVISION: A
SCALE: 1:200 @A1	DATE: June 2022

DRAWING REF:
3849-022A

© *COPYRIGHT EXISTS ON THE DESIGNS AND INFORMATION SHOWN ON THIS DRAWING: The Contractor must verify all dimensions on site before making shop drawings or commencing work of any kind. Architect to be notified of any discrepancies in dimensions immediately*