


Revisions

A | Roof profile rev


13.01.25

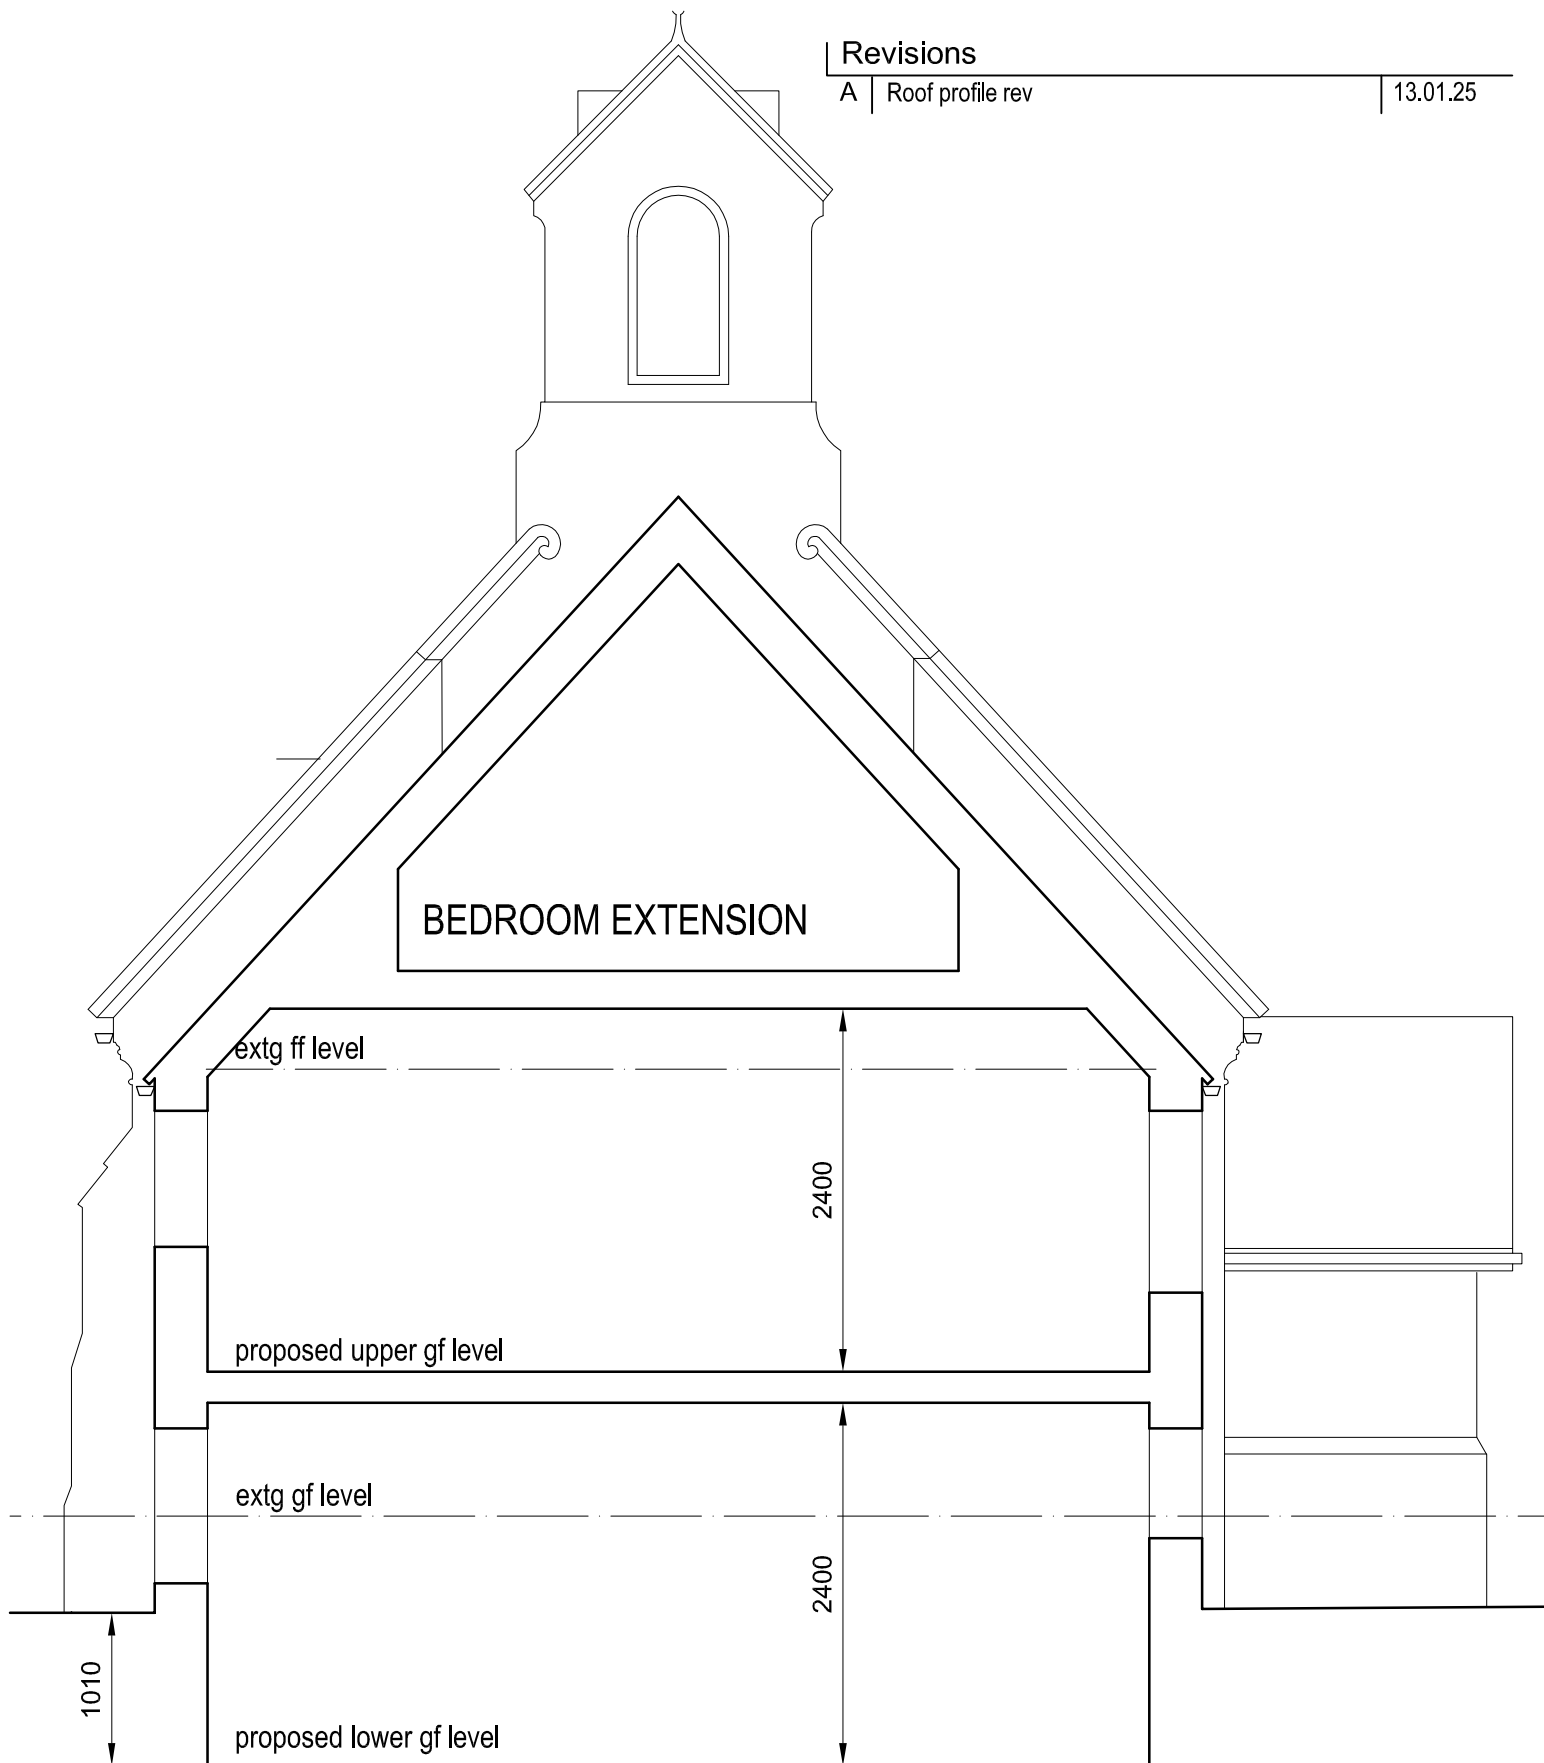

CROSS SECTION THRO' EXTENSION

0 1 2 3m

job	Chapel House, Thornccliffe Lane, Thornccliffe Proposed Conversion & Extension				
title	Cross Section as Proposed				
date	scale	drawn by	dwg. no.	rev.	
24.09.24	1/50 @ A3	..	CH-22	A	

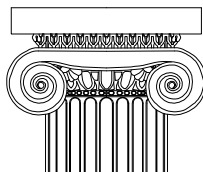

Ian Ankers architecture

Building and Design Consultants

Ryecroft Farm, Rushton Spencer, Macclesfield, SK11 0RP

t 01260 546944

e ian@ianankers.co.uk

w www.ianankers.co.uk